


Revision	Description	By	Date
P04	Update to canopy lighting.	CAS	05.07.24
P03	NBS Specification Updates	JP	20.06.24
P02	Updates following contractors Stage 4B Queries	JP	07.06.24
P01	Stage 4B Issue	JP	14/05/24

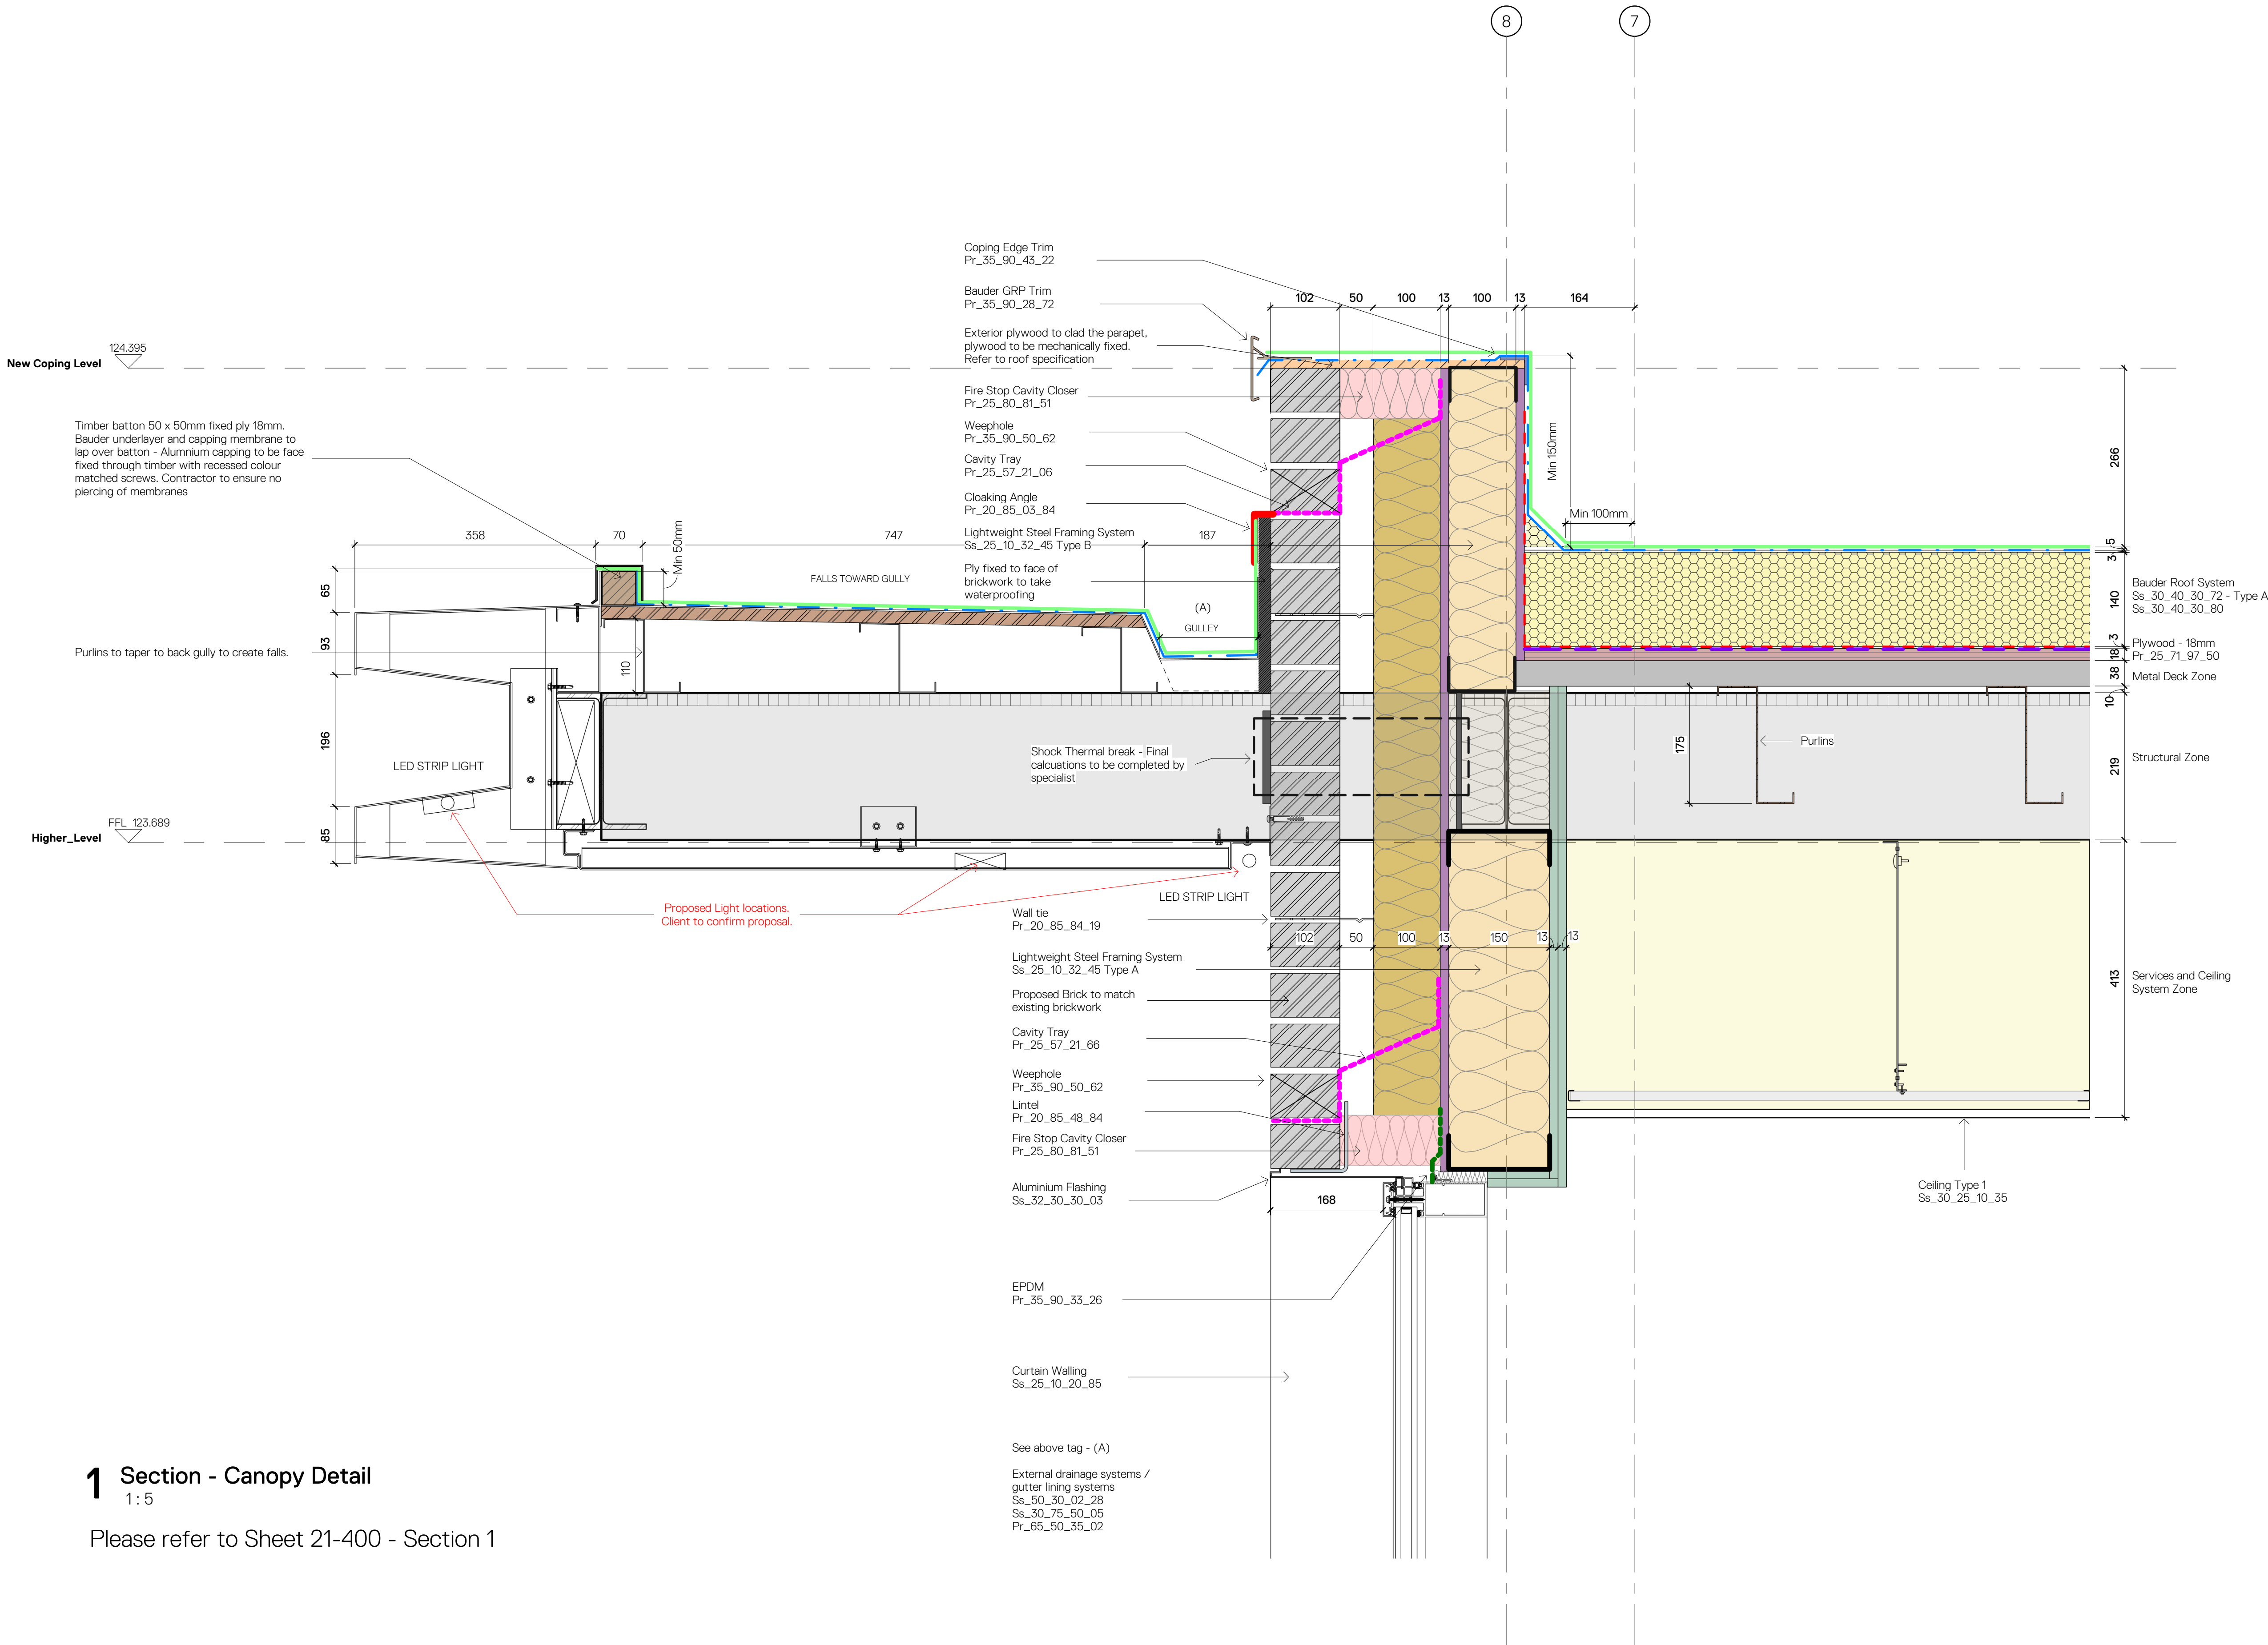

Detailing Roof Key

- Baurer Capping Sheet
- Baurer Underlayer
- Baurer Air and Vapour Control
- Baurer Random Nailed Layer (used on timber board decks only)

Please refer to Baurer Bituminous Typical Details Drawing Number D0000-00W_200-001.

Specification Notes

21 SERIES DRAWINGS TO BE READ ALONGSIDE TRUE ELEVATIONS

Install cavity tray and DPCs formed from Visqueen Zedex CPT High Performance DPC. All trays identified in the drawing shall be installed in accordance with manufacturers guidance and shall be appropriate for protecting the following. Include for all necessary non-combustible perpend weep holes (@ max 900mm c/c) and the formation of stop ends.

Note - MATERIALS
All proprietary systems and products stated within this drawing may be replaced by contractors choice of similar approved alternatives.

ALL movement joints to new building elements to be confirmed as satisfactory by:

- Contractor
- Structural Engineer
- Specialist Metal Installers
- Specialist Masonry Support

Contractor to refer to Asbestos Refurbishment Survey by Acorn B-44749 07.12.23



Notes:
DO NOT SCALE. Use figured dimensions only. The contractor is requested to check all dimensions before the work is put in hand. Copyright of this drawing belongs solely to K2 Architects Ltd ©. This drawing must only be used for the purpose for which it is supplied and its contents must not be reproduced for any purpose without written permission. Areas indicated, or areas calculated from this drawing should be used for valuation purposes or as the basis for development contracts. K2 Architects is a limited company registered in England and Wales. Number 853 3123

Drawn	JP	14/05/24	K2
Checked	CAS	14/05/24	
Approved	KH	14/05/24	
www.k2architects.co.uk			0151 706 9560

Project	Heywood Civic Centre LCpl Stephen Shaw MC Way, Heywood Greater Manchester, OL10 1LW	Status	Stage 4
Drg Title	Parapet Detail Canopy - Lintel	Issue	Tender
Drg No.	564-K2A-B1-ZZ-DR-A-27-602	Scale	As Indicated
		Revision	P04

Section - Canopy Detail

Please refer to Sheet 21-400 - Section 1