


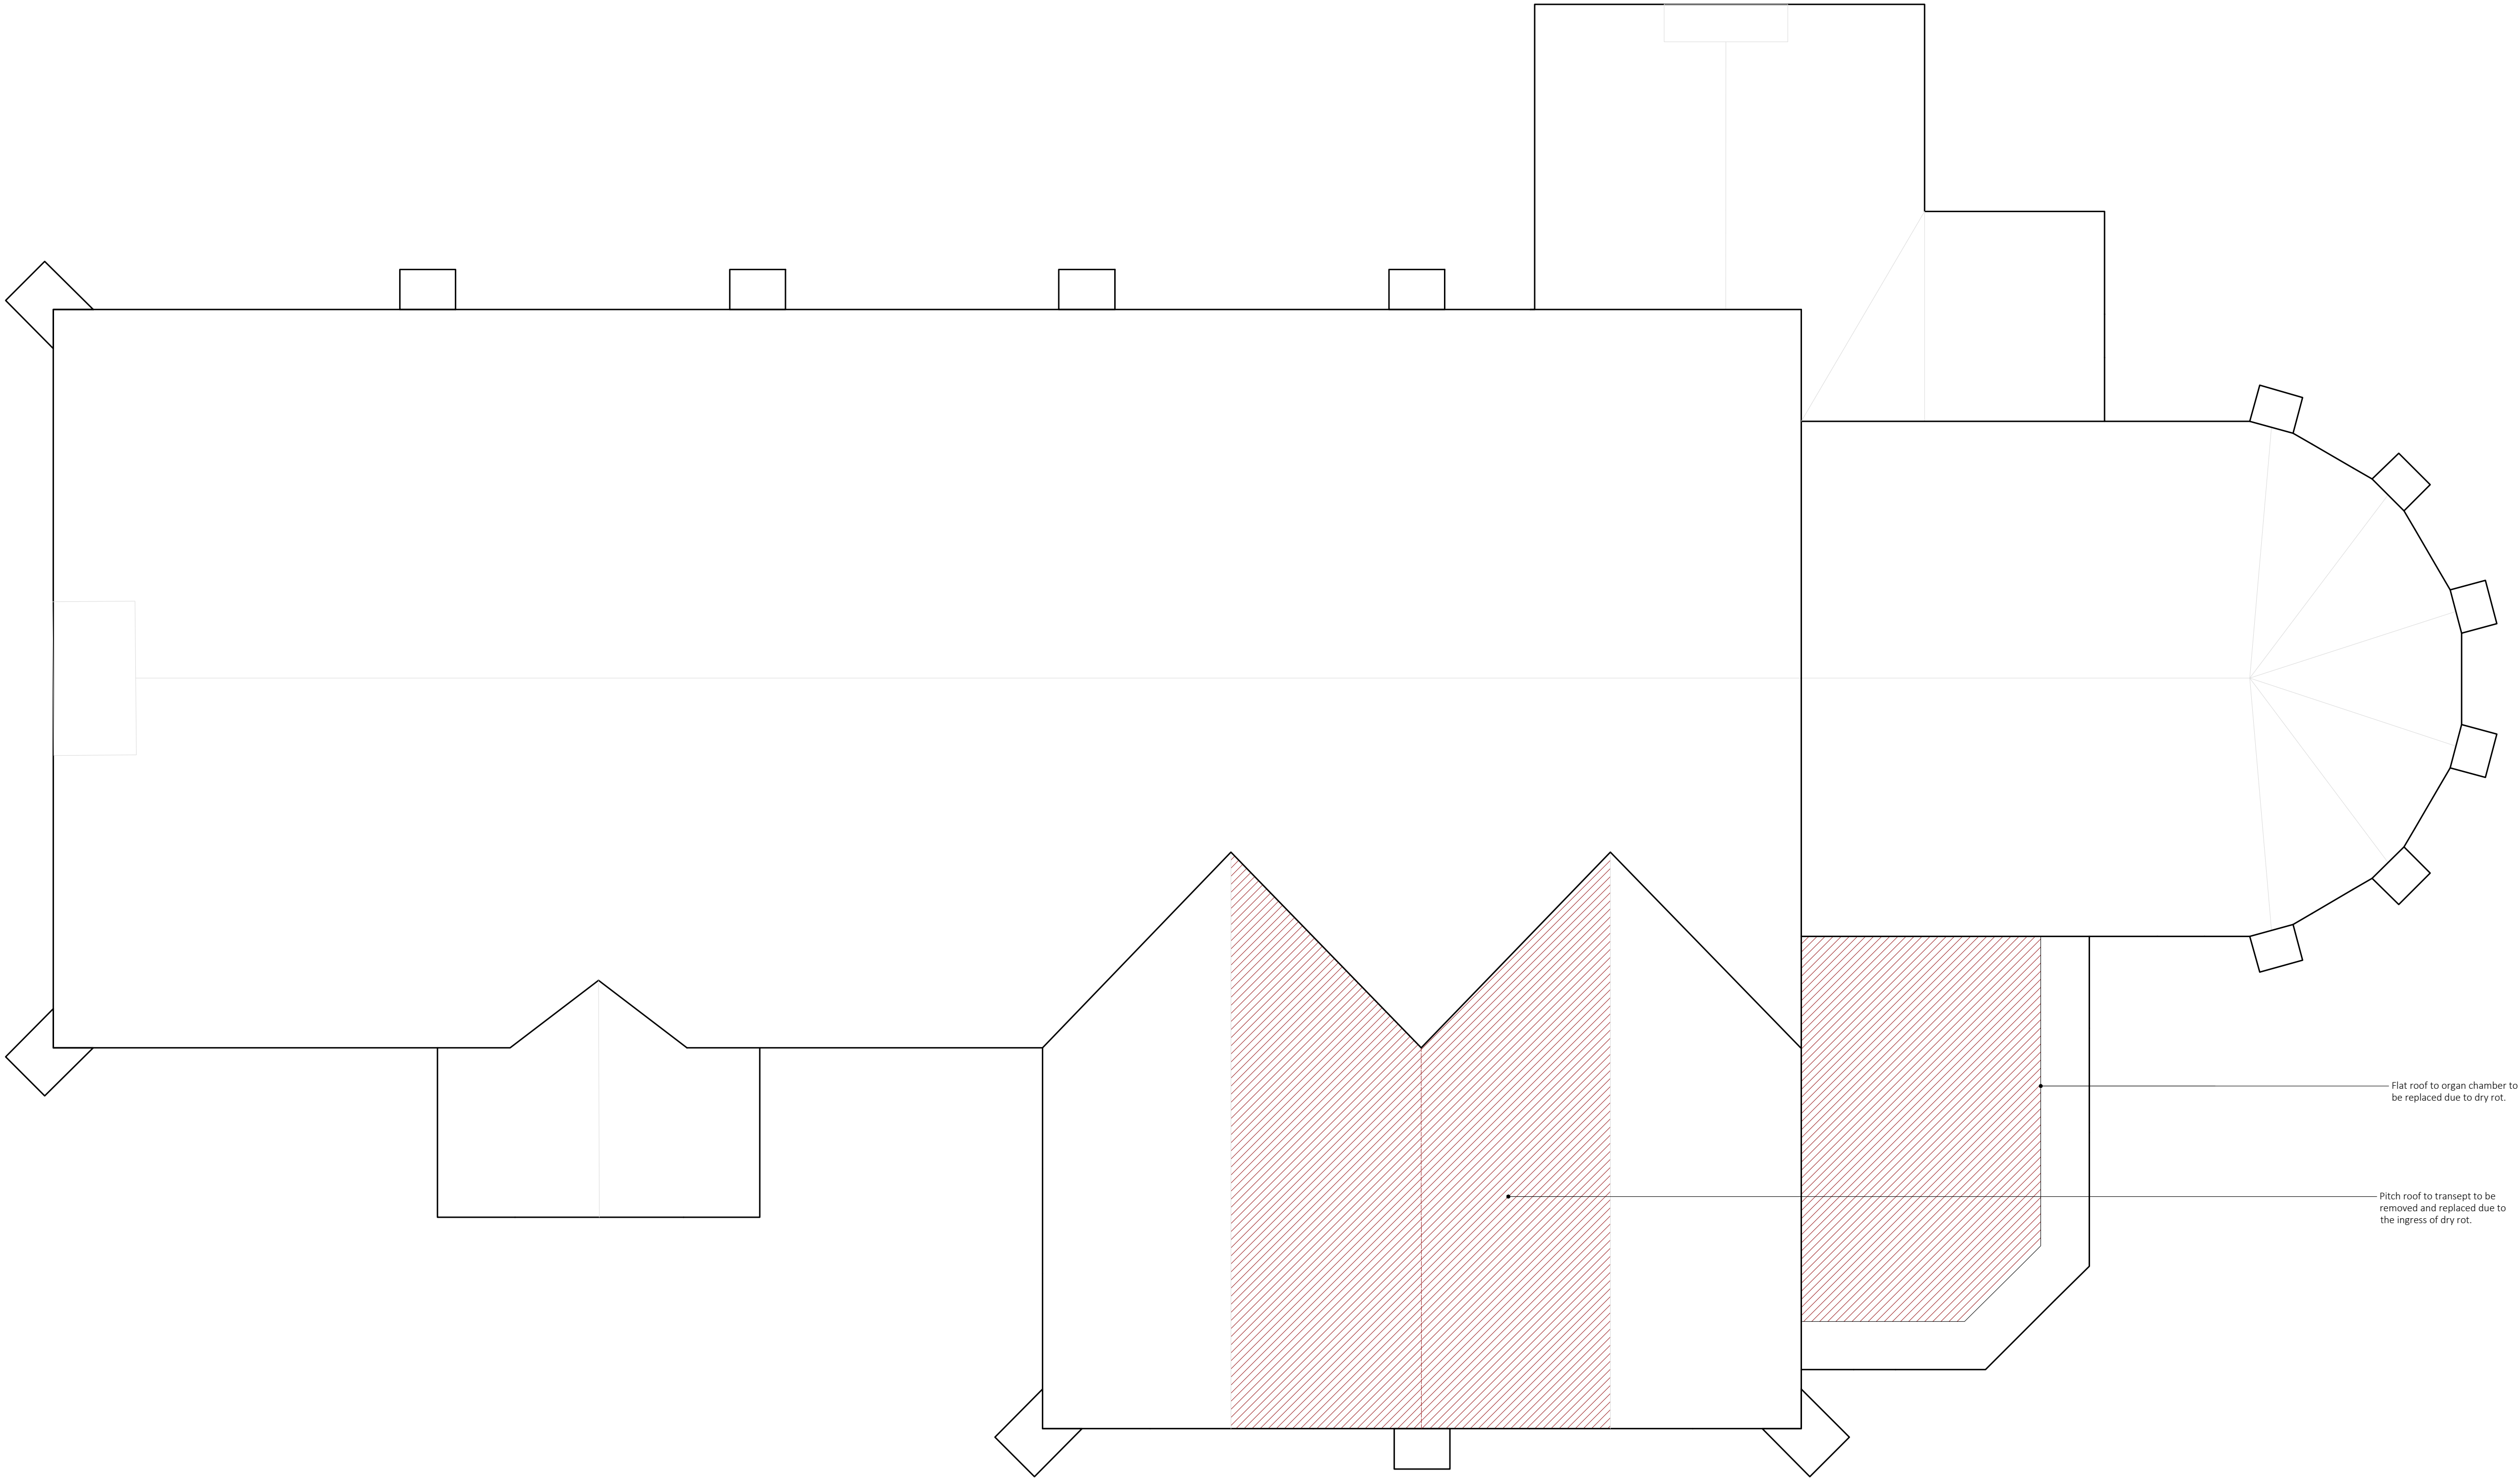

GENERAL NOTES:

Drawings are based on survey information. All dimensions should be checked on site.

These drawings are produced for Planning submission only and should not be used for any other purpose.

For references and descriptions to work items, refer to Section 4 in the Design and Access document Holy Trinity_Design and Access Statement.

EXISTING FITTING AND FIXTURES NOTES	
1	Pews to be retained (01-04).
2	Pews to be adapted (05-08).
3	Pews to be removed (09-28).
4	Commissioners and under Bishops instructions at the point of sale. Note, reredos to be retained.
5	Removal of Wooden Screen caused by the ingress of dry rot.
6	Font to remain and interior bowl removed/sealed or alternatively the lid permanently fixed in place as requested by the Church Commissioners.
7	Kitchenette cabinets to be removed.
8	Pulpit to be replaced due to the ingress of dry rot. Noting, decorative timber panels to be removed due to the ingress of dry rot.
9	Brass War Memorial Plaques have been offered to All Saints and Martyrs Church Langley.
10	Candle Chandeliers to be relocated.
11	Fixed Choirstalls Pews and Pew Fronts to be retained (33-36).
12	Fixed Choirstalls Pews and Pew Fronts to be removed (29-32, 37-38).
13	Organ Screen to be removed and Pipe Fronts to be repaired and restored.
14	Organ workings removed caused by the ingress of dry rot.
15	Wooden Cupboard Unit to be removed.
16	Altar, Riddel Post and Curtains to be removed.
17	Wooden Organ to be removed.
18	Wooden Carved Lectern to remain in place and treated once roof leaks and moisture levels have been resolved.
19	Community Rails to be retained.
20	2no. Embroidered Banners to be retained.
21	2no. Rafterls to be removed caused by wet rot.
22	3no. Trusses to be partially replaced due to the ingress of dry rot (circa 2m).

DEMOLITIONS & ALTERATIONS KEY

//// Area Demolished

P1 02/08/2024 Issue for Planning and LBC LG

Rev Date/Intis Details

© The moral rights of the author are hereby asserted.
This drawing and design is the sole property of Buttress Ltd and must not be reproduced without permission.
Buttress Ltd is Registered in England and Wales: 5363573

Buttress

41 Bengal St
Manchester
M4 6AF

T 0161 236 3303
E contact@buttress.net
W www.buttress.net

Project Title	Holy Trinity
Client	Matthew Pilkington and Tina Pilkington
Location	Holy Trinity Church, Parkfield, Middleton, M24 4AH
Drawing Title	Roof Demolitions and Alterations Plan

Date	02/08/2024	Scale	1:50
Checked	NC	Orig Paper Size	A1

Status **PLANNING**

Project: Origin: Zone: Level: Type: Disc: Number: Rev:

9221 - BA -XTG- GF - DR - A - (01)201 - P1

