

1


ITEM 1 - ILLUMINATED STARBUCKS LETTERING X2 OFF - MOUNTED TO RAILS.
2 OFF 70MM DEEP BUILT UP ACRYLIC LETTERING WITH OPAL ACRYLIC LETTER FACES AND MATT BLACK VINYL WRAPPED BLOCKOUT RETURNS.
LEDS POSITIONED WITHIN ON FOAMEX BACK TRAYS. FALSE BLACK ALUMINIUM BACK. LETTERS FIXED TO A 70MM X 50MM BOX SECTION RAIL, FINISHED SAME COLOUR
AS SHOPFRONT - MATT BLACK - RAIL WITH LETTERS FIXED BACK TO EXISTING WINDOW SASH ON SITE
MAIN CONTRACTOR TO BRING POWER TO SIGNAGE AREA





1 Wordmark
Scale: 1:10



2 Proposed Elevations

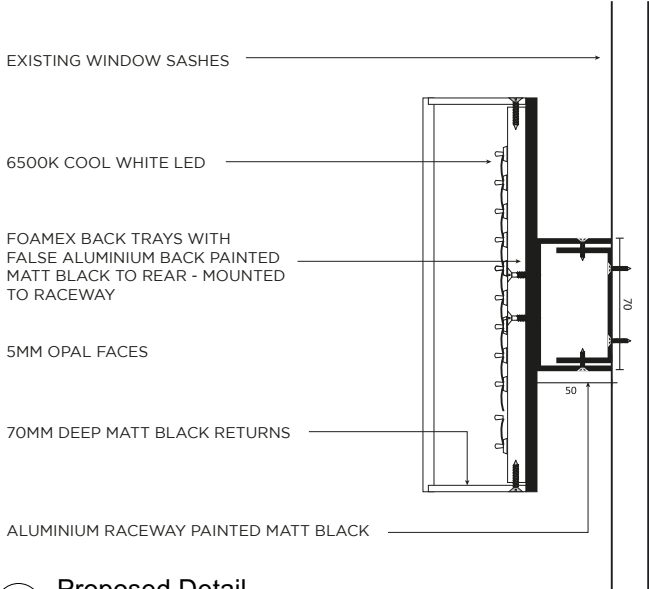

3 Proposed Detail
Scale: 1:5

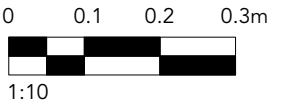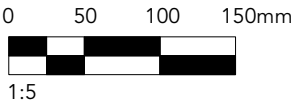

architecture design limited

The Fitted Rigging House,
Anchor Wharf,
The Historic Dockyard,
Chatham, Kent, ME4 4TZ

+44(0)1634 791166
www.adesign.ltd

/adesignlimited
registered in England and Wales, No.08419252

This Document and its design content is copyright ©. It shall be read in conjunction with all other associated project information including models, specifications, schedules and related consultant documents. Do not scale from documents. All dimensions to be checked on site. Immediately report any discrepancies, errors or omissions on this document to the originator. If in doubt ASK.

Drawn By : **Sam Nelson**
Checked By: **Matt Philips**
Client: **Starbucks Coffee Company**
Status: **Planning**

Site Address: **Riverside Shopping Centre,
Rochdale,
Manchester,
OL16 1BE**

Sign 1 - 255mm Wordmark

Riverside Shopping Centre
Drawing No: **185.53 /04**
Issue Date: **19/04/2023**
Scale: **Various@ A3**