

Notes

This drawing is to be read in conjunction with the following DLA Architecture drawings numbers.

2022-052-20000 GROUND AND FIRST FLOOR G.A.
2022-052-20002 ROOF PLAN
2022-052-20010 G.A. ELEVATIONS AND SECTION

This Drawing is for planning only, it is not be used for any other purpose.



NOTE: THIS IS A COLOUR DRAWING, IN ORDER TO ENSURE ANY SUBSEQUENT REPRODUCTION IS VIEWED CORRECTLY IT IS TO BE RE-PRINTED IN FULL COLOUR

INFORMATION CONTAINED IN THIS DRAWING IS THE
SOLE COPYRIGHT OF DLA ARCHITECTURE LTD AND IS
NOT TO BE REPRODUCED WITHOUT PERMISSION

DO NOT SCALE, REFER TO FIGURED DIMENSIONS ONLY

REVISIONS

P 01	PLANNING ISSUE	14/07/22 BG
P 02	UPDATED FOR PLANNING SUBMISSION	18/08/22 CF PT
P 03	FUTURE OFFICE WINDOWS OMITTED AS DISCUSSED WITH ALISON TRUMAN INTERIM DEVELOPMENT MANAGER AT ROCHDALE BOROUGH COUNCIL EMAIL DATED 21/09/22	21/08/22 VS BG

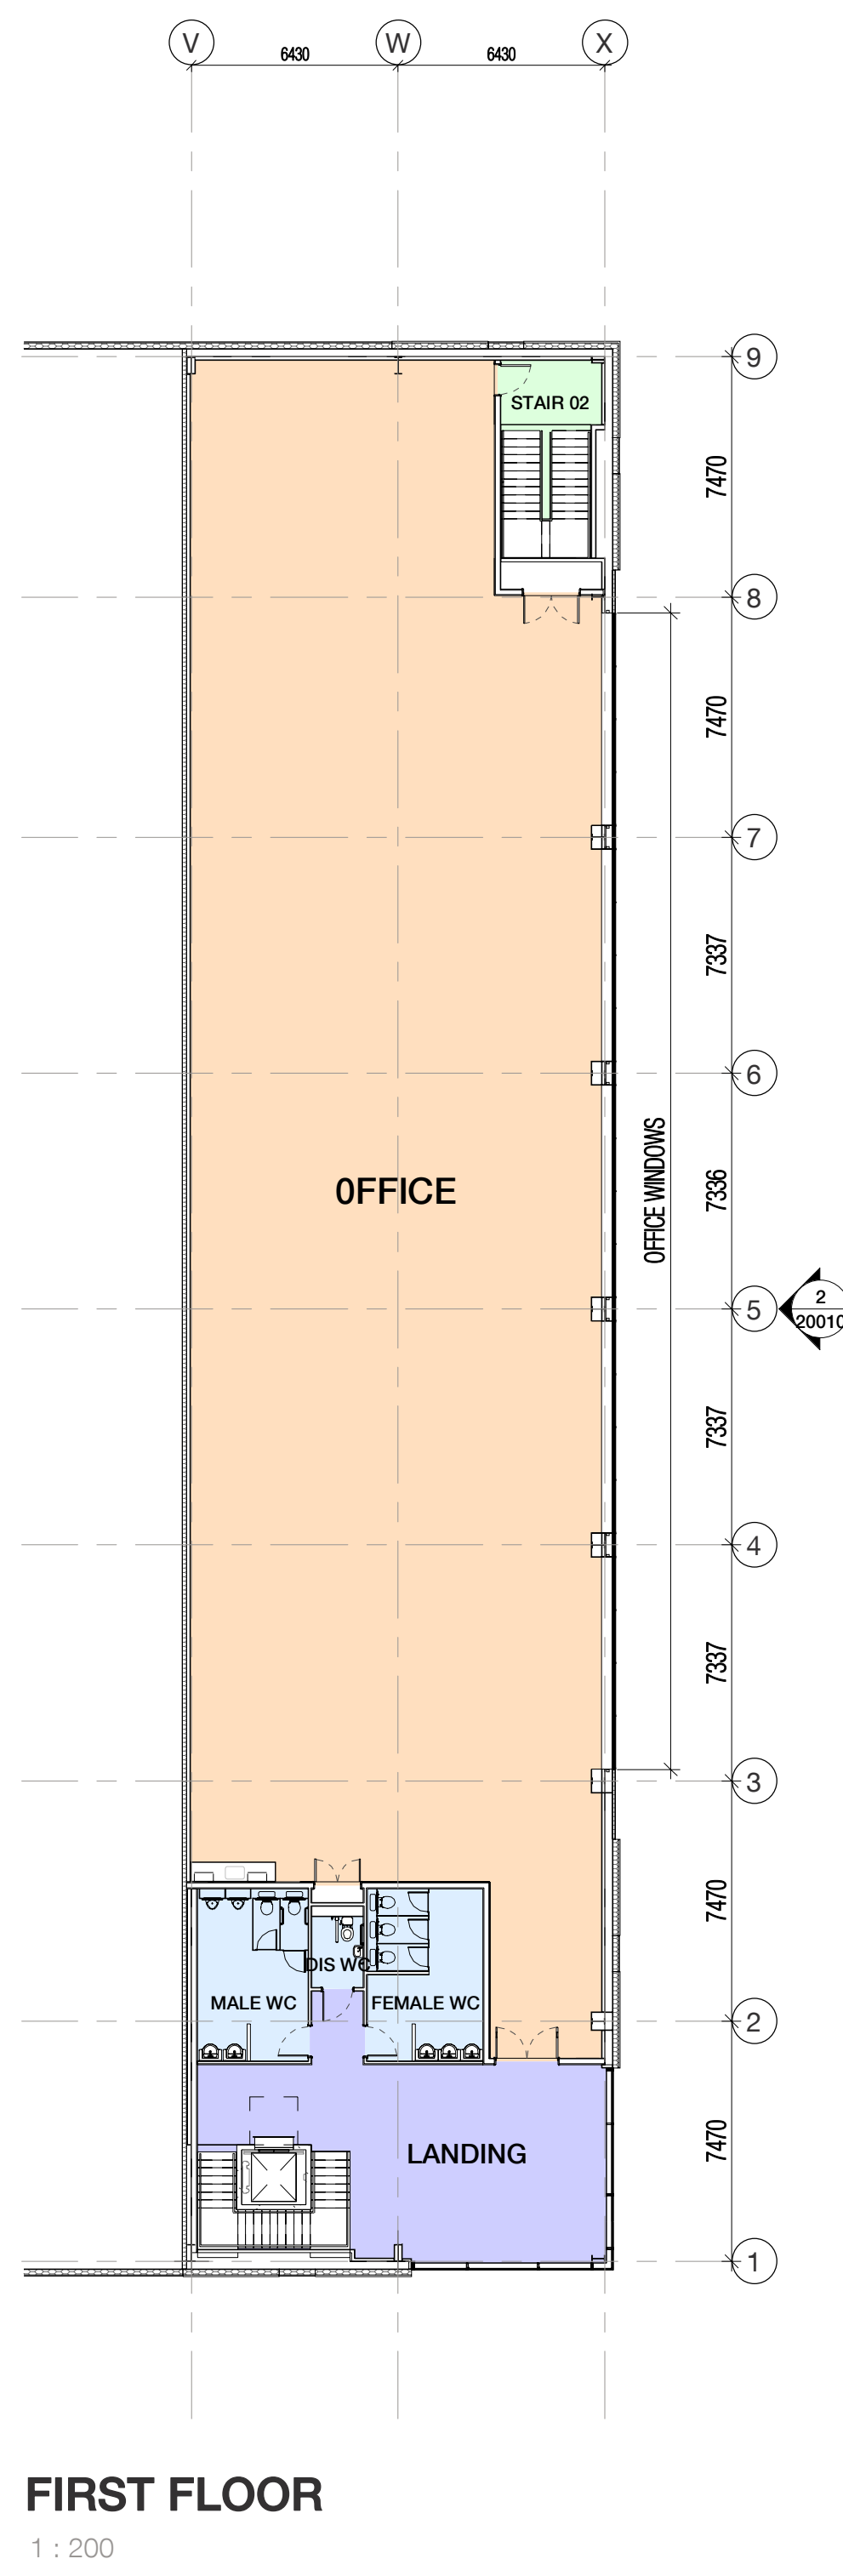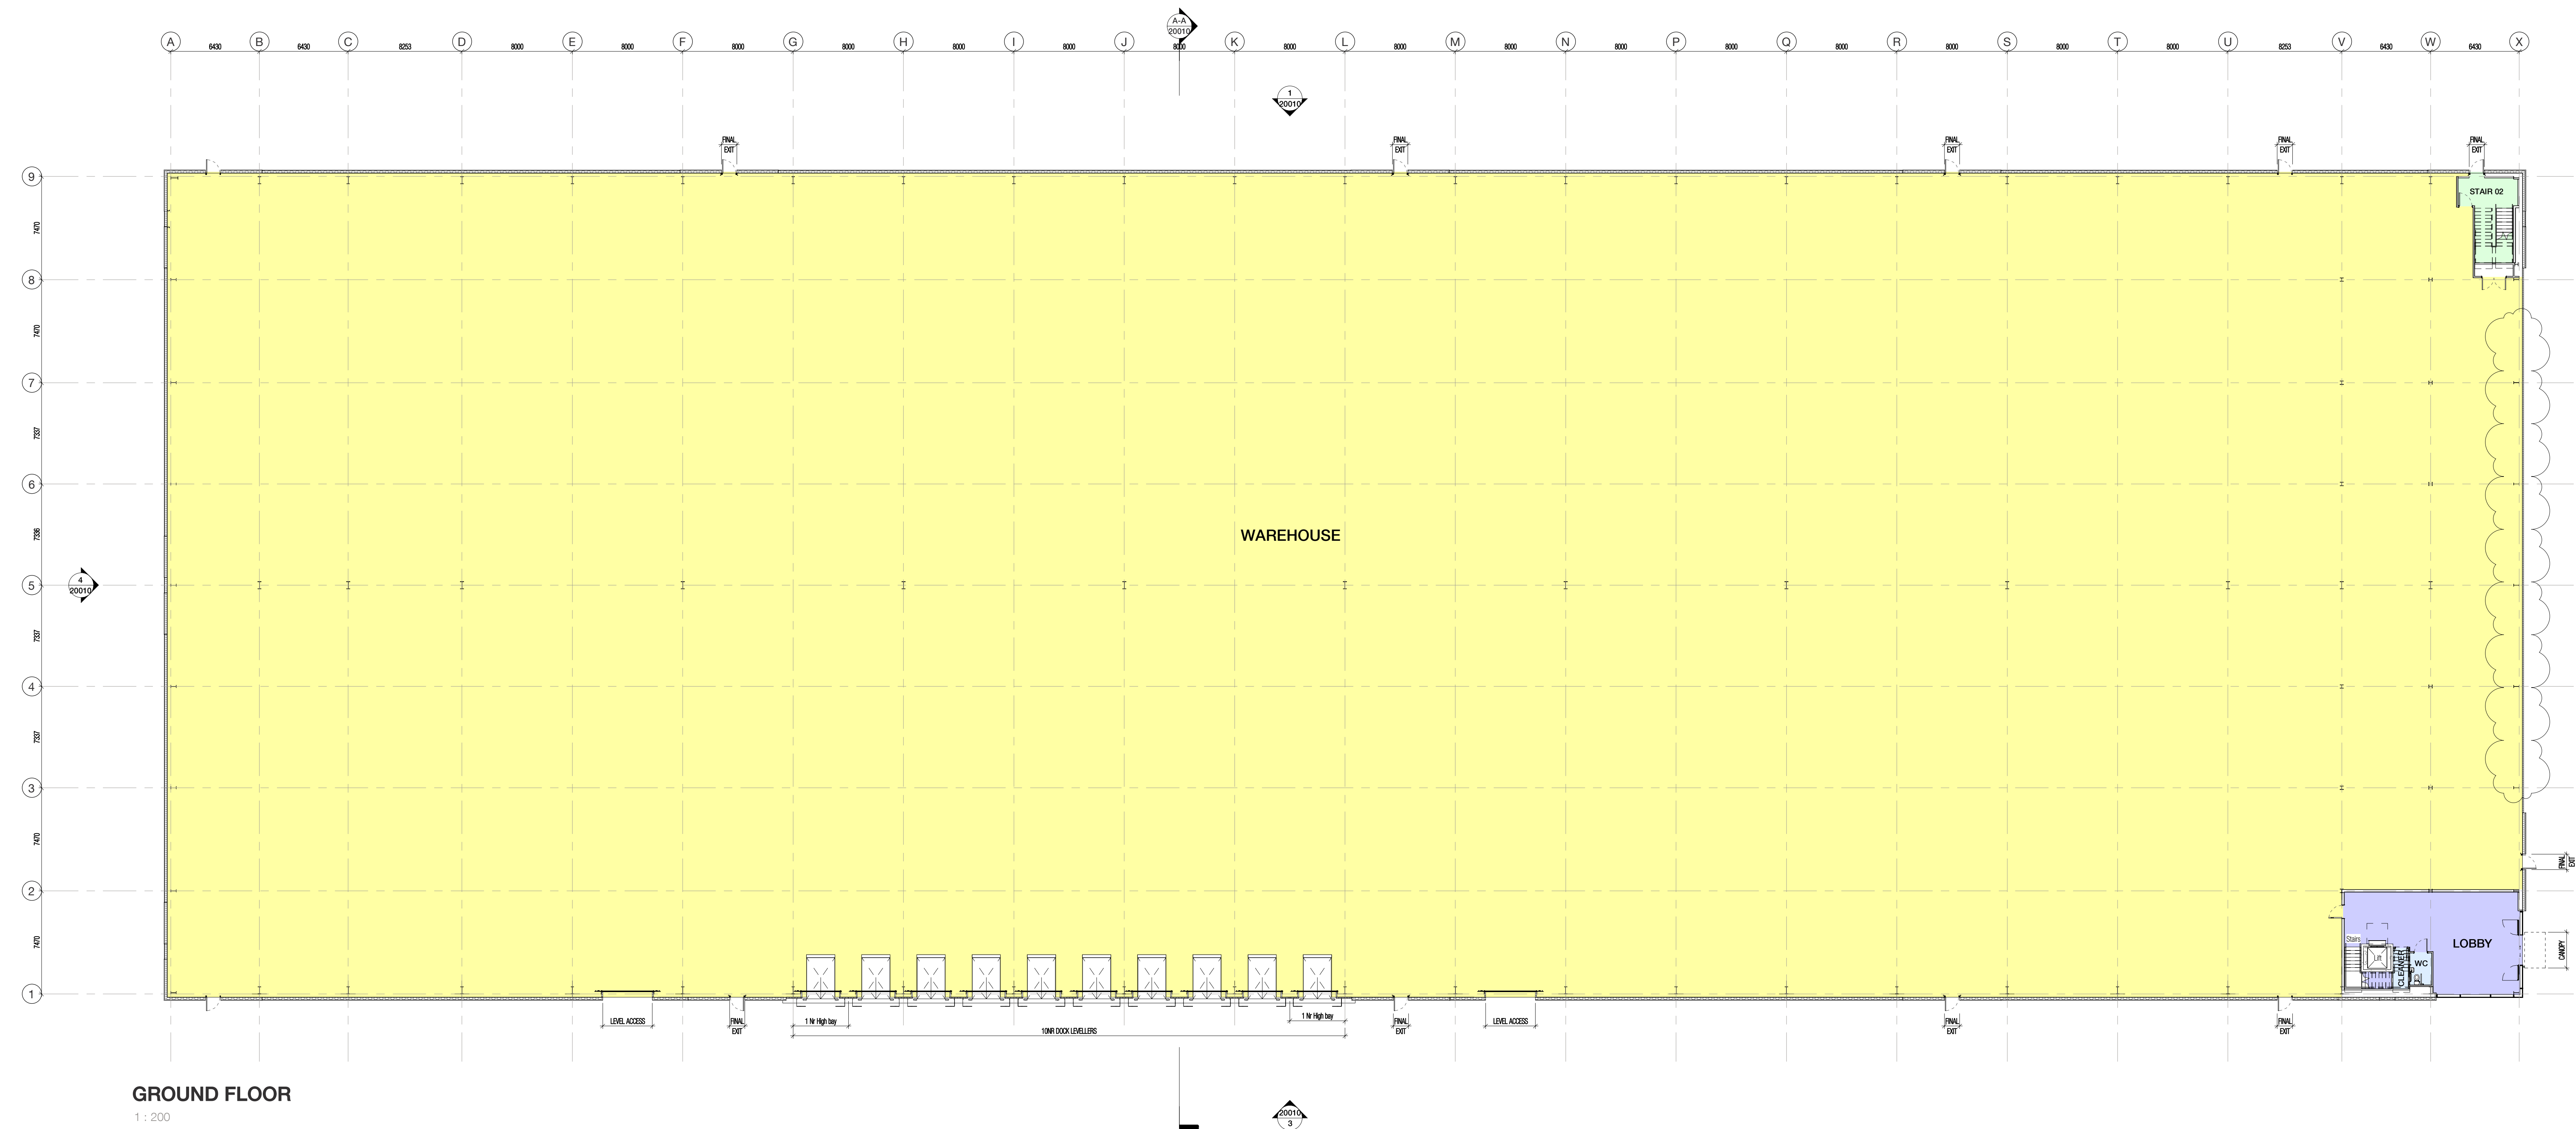

55 St Pauls Street | Leeds | LS1 2TE
0113 887 3100
www.dla-architecture.co.uk

PROJECT
KINGSWAY PLOT J

TITLE
**UNIT J1 GROUND &
FIRST FLOOR GA**

SCALE
1 : 200 @ A0

DATE
18/05/22

DLA REF DRAWN REVIEWED
2022-052 CF PT

PROJECT	ORIGIN'R	ZONE	LEVEL	TYPE	ROLE	NUMBER
KPJ	DLA	J1	XX	DR	A	2000

STATUS: PLANNING
REVISION: P 03

