



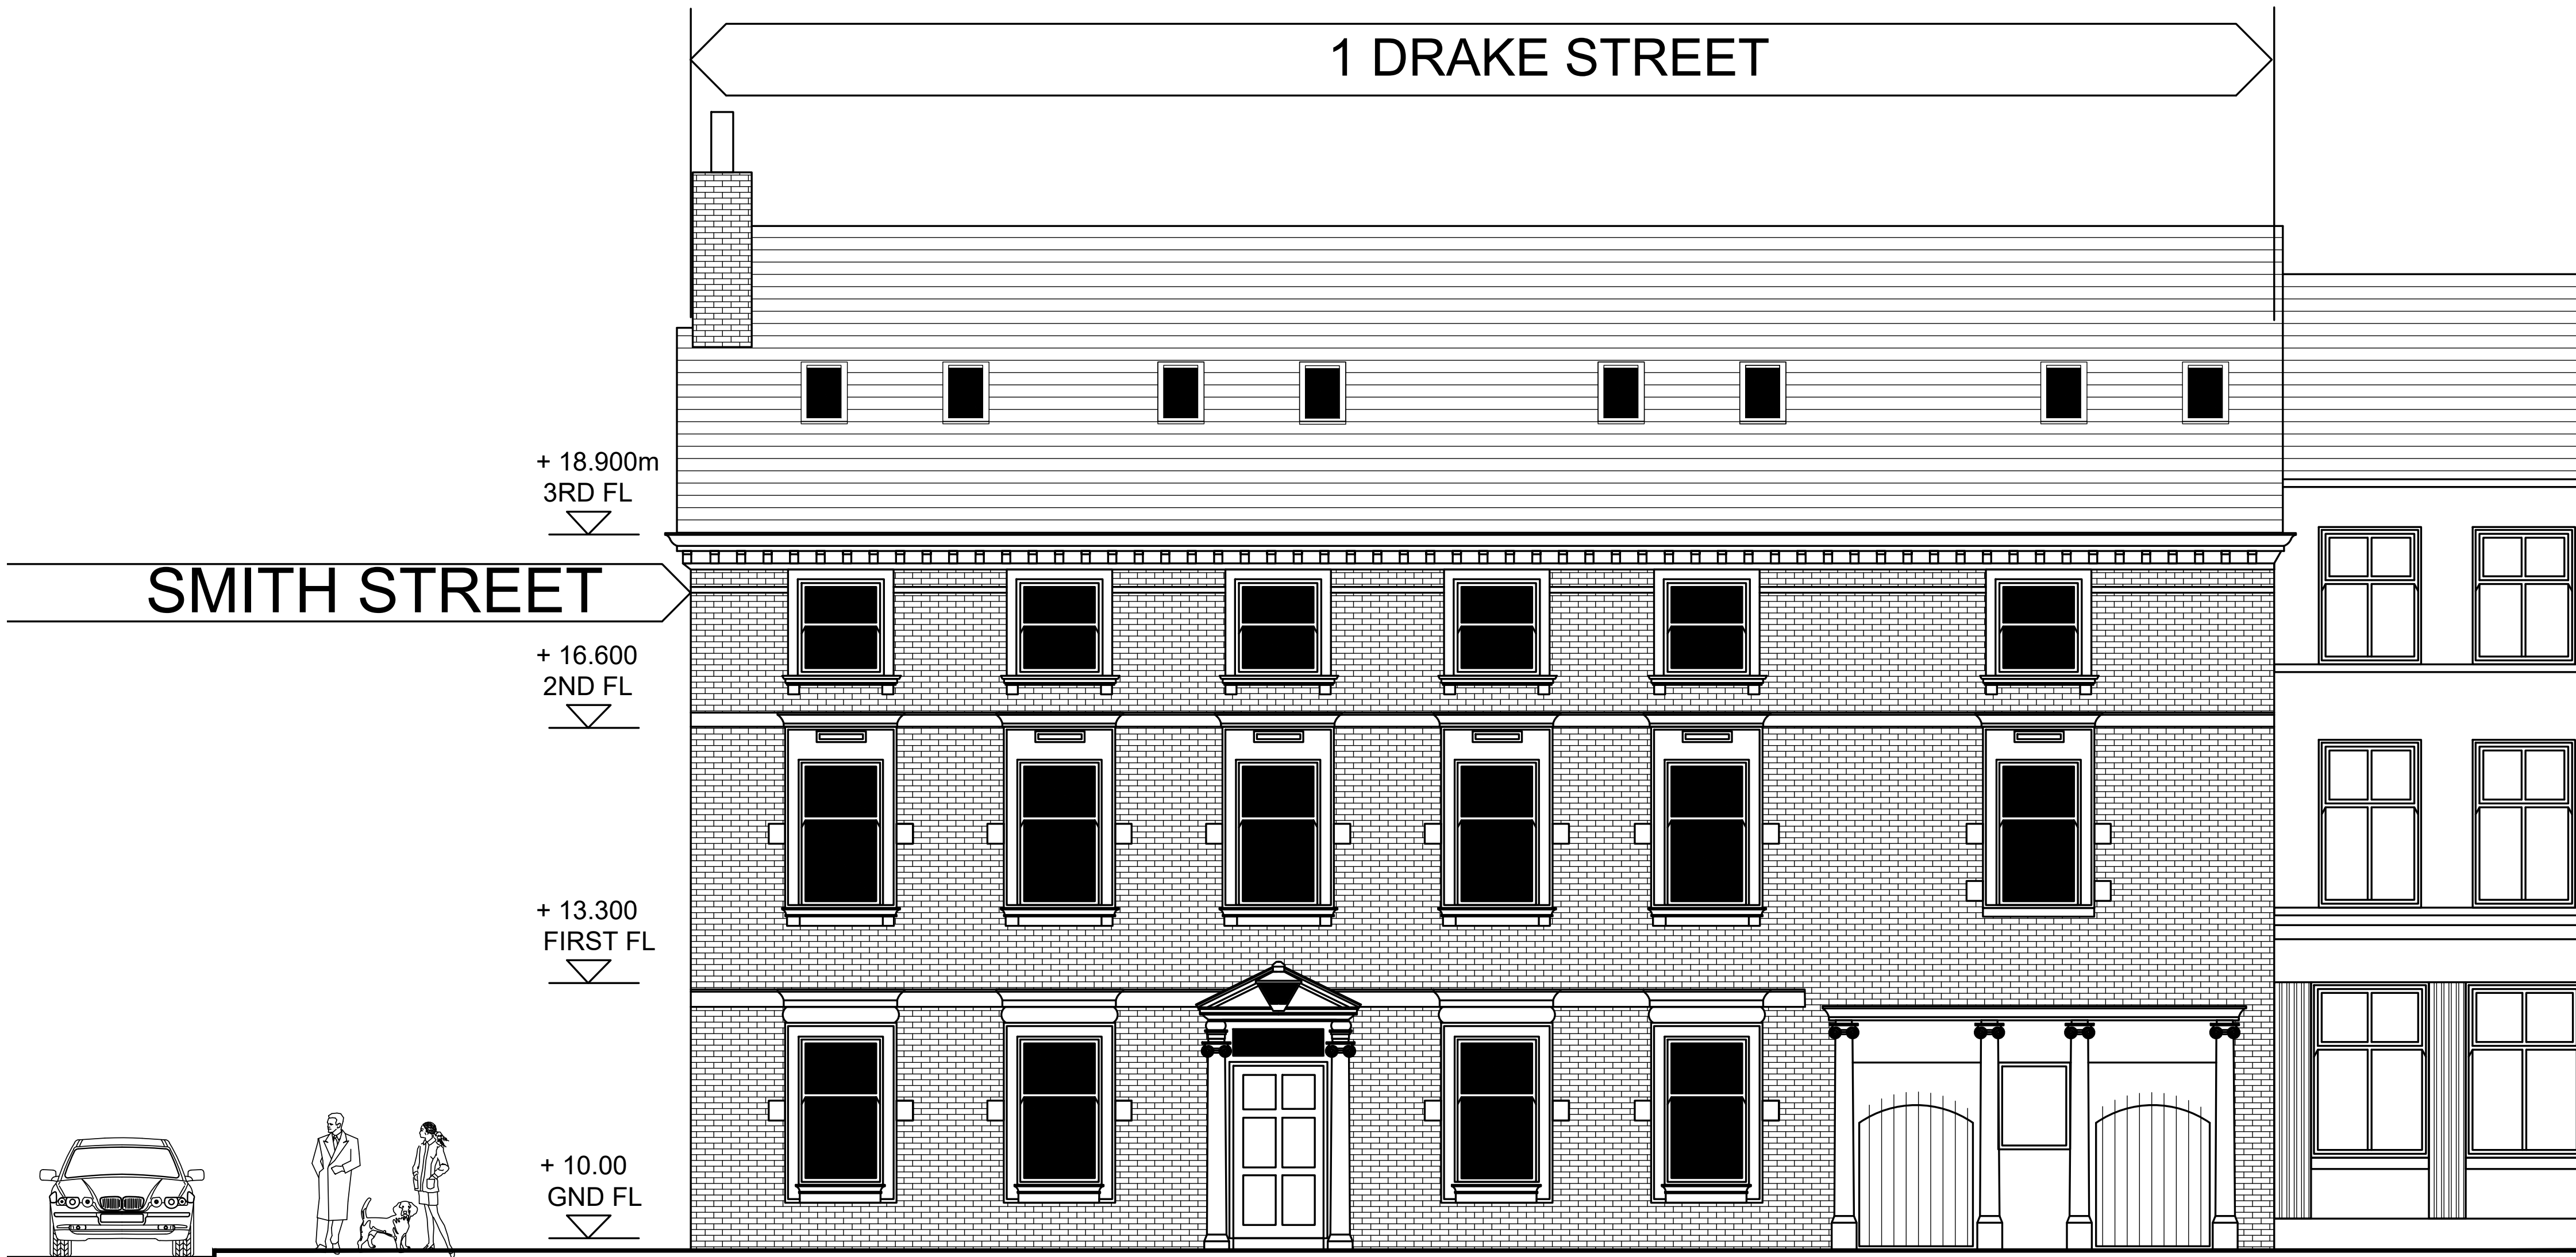

DRAKE STREET ELEVATION 1:50

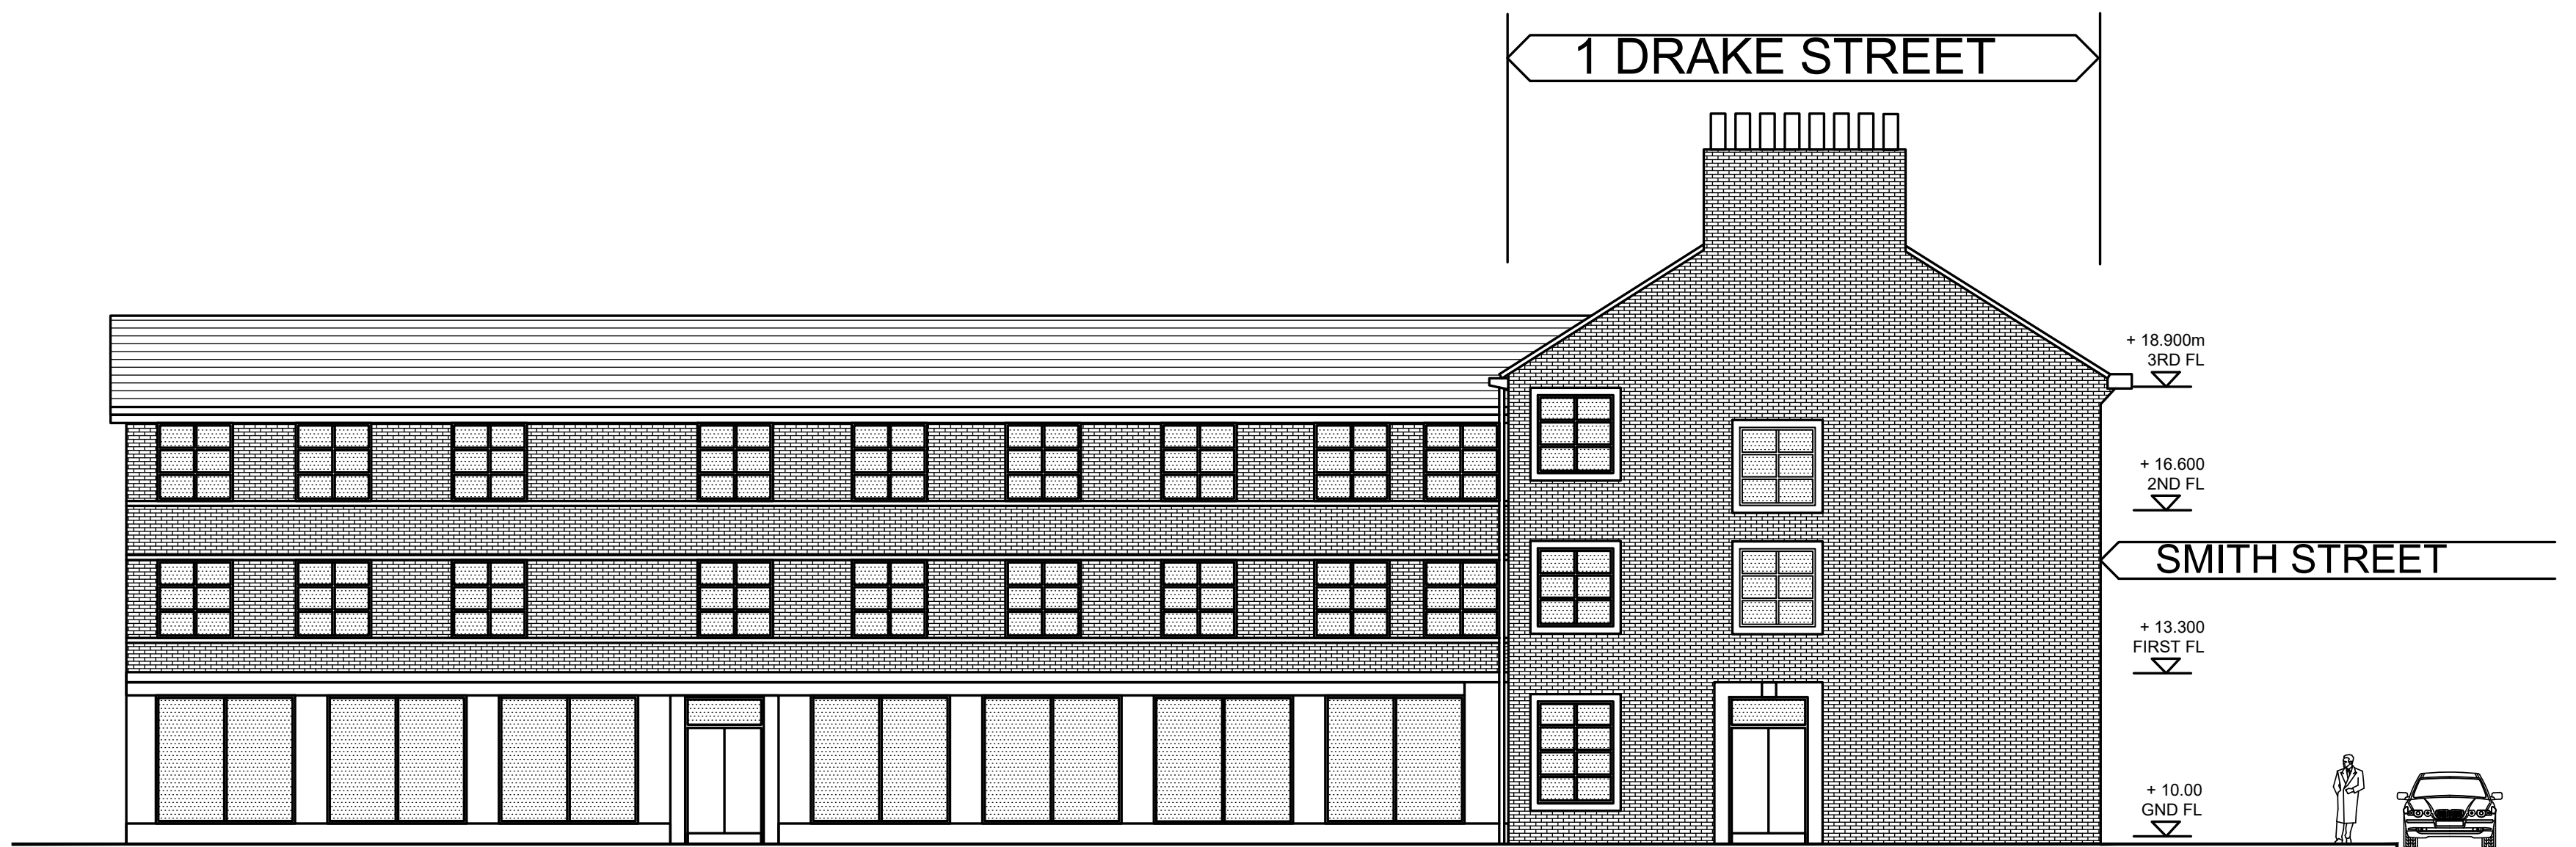

SMITH STREET ELEVATION 1:100

COPYRIGHT OF THIS DRAWING IS RESERVED BY BM ARCHITECTURAL, AND IT MUST NOT BE COPIED OR REPRODUCED WITHOUT WRITTEN CONSENT. FIGURED DIMENSIONS ONLY ARE TO BE TAKEN FROM THIS DRAWING. DO NOT SCALE OFF THIS DRAWING. IF A DISCREPANCY EXISTS BETWEEN THE DIMENSIONS AND THE SITE CONDITIONS, THE DIMENSIONS SHALL PREVAIL. BM ARCHITECTURAL SHALL NOT BE RESPONSIBLE FOR TAKING AND CHECKING ALL DIMENSIONS RELATIVE TO THE SITE. ELECTRONIC DATA GENERATED BY THIS DRAWING IS NOT TO BE USED FOR ANY OTHER PURPOSE. ALL DIMENSIONS AND LEVELS SHOULD BE READ ONLY FROM THOSE VALUES STATED IN TEXT ON THE DRAWINGS.

REV: | DATE: | DETAILS: |

BM ARCHITECTURAL DESIGNS
APARTMENT 8
224 GREAT CLOWES STREET
MANCHESTER M7 2ZS
TEL: 07415 493002

PROJECT: PROPOSED APARTMENTS AT
1 DRAKE STREET,
ROCHDALE OL16 1RE

CLIENT: CASSEL AND FLETCHER PROPERTY
MANAGEMENT LTD.

TITLE: PROPOSED FRONT AND SIDE
ELEVATIONS

SCALE: 1:50@A1 DATE: 01/ 2025

STATUS: PLANNING DRAWN: BM

DRAWING NO: BM/0125/DRAKE/ PL9 REV: