

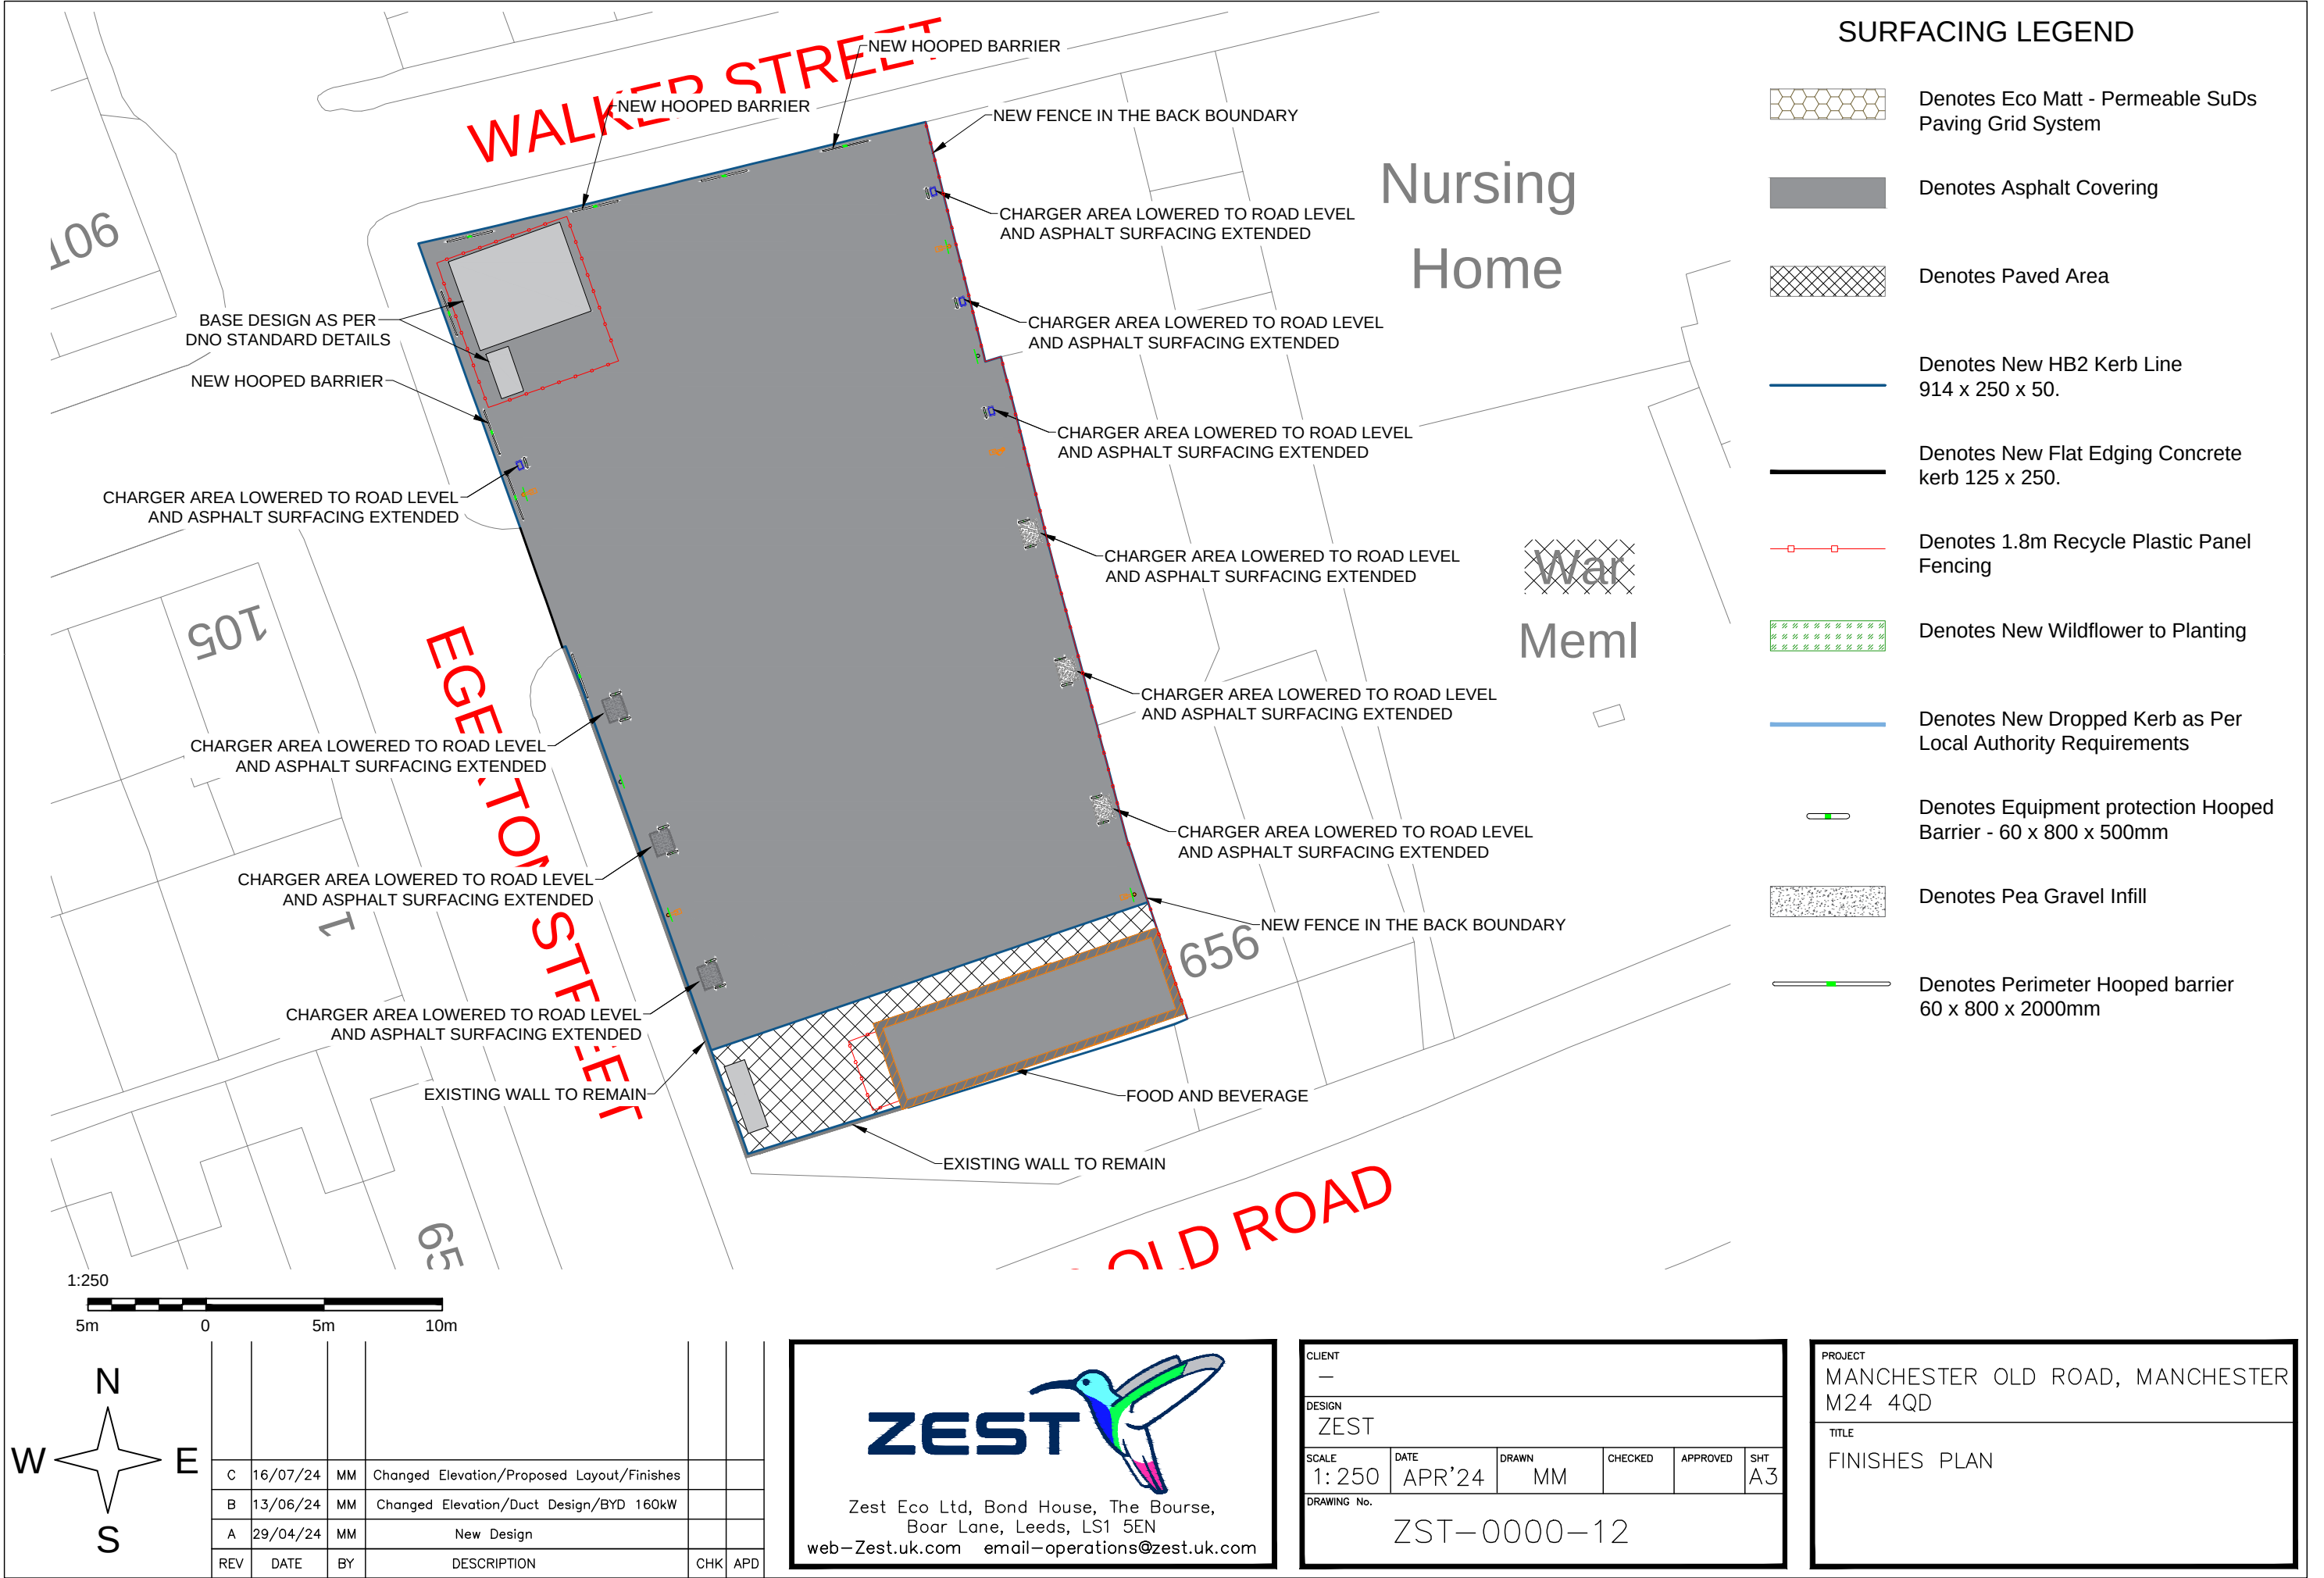


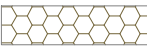

SURFACING LEGEND

-  Denotes Eco Matt - Permeable SuDs Paving Grid System
-  Denotes Asphalt Covering
-  Denotes Paved Area
-  Denotes New HB2 Kerb Line 914 x 250 x 50.
-  Denotes New Flat Edging Concrete kerb 125 x 250.
-  Denotes 1.8m Recycle Plastic Panel Fencing
-  Denotes New Wildflower to Planting
-  Denotes New Dropped Kerb as Per Local Authority Requirements
-  Denotes Equipment protection Hooped Barrier - 60 x 800 x 500mm
-  Denotes Pea Gravel Infill
-  Denotes Perimeter Hooped barrier 60 x 800 x 2000mm

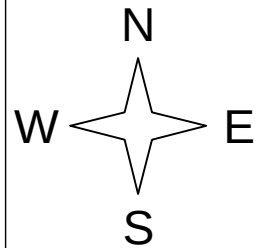

REV	DATE	BY	DESCRIPTION	CHK	APD
C	16/07/24	MM	Changed Elevation/Proposed Layout/Finishes		
B	13/06/24	MM	Changed Elevation/Duct Design/BYD 160kW		
A	29/04/24	MM	New Design		



Zest Eco Ltd, Bond House, The Bourse,
Boar Lane, Leeds, LS1 5EN
web-Zest.uk.com email-operations@zest.uk.com

CLIENT

—

DESIGN

ZEST

SCALE

1: 250

DATE

APR'24

DRAWN

MM

CHECKED

APPROVED

SHT

A3

DRAWING No.

ZST-0000-12

PROJECT

MANCHESTER OLD ROAD, MANCHESTER
M24 4QD

TITLE

FINISHES PLAN