



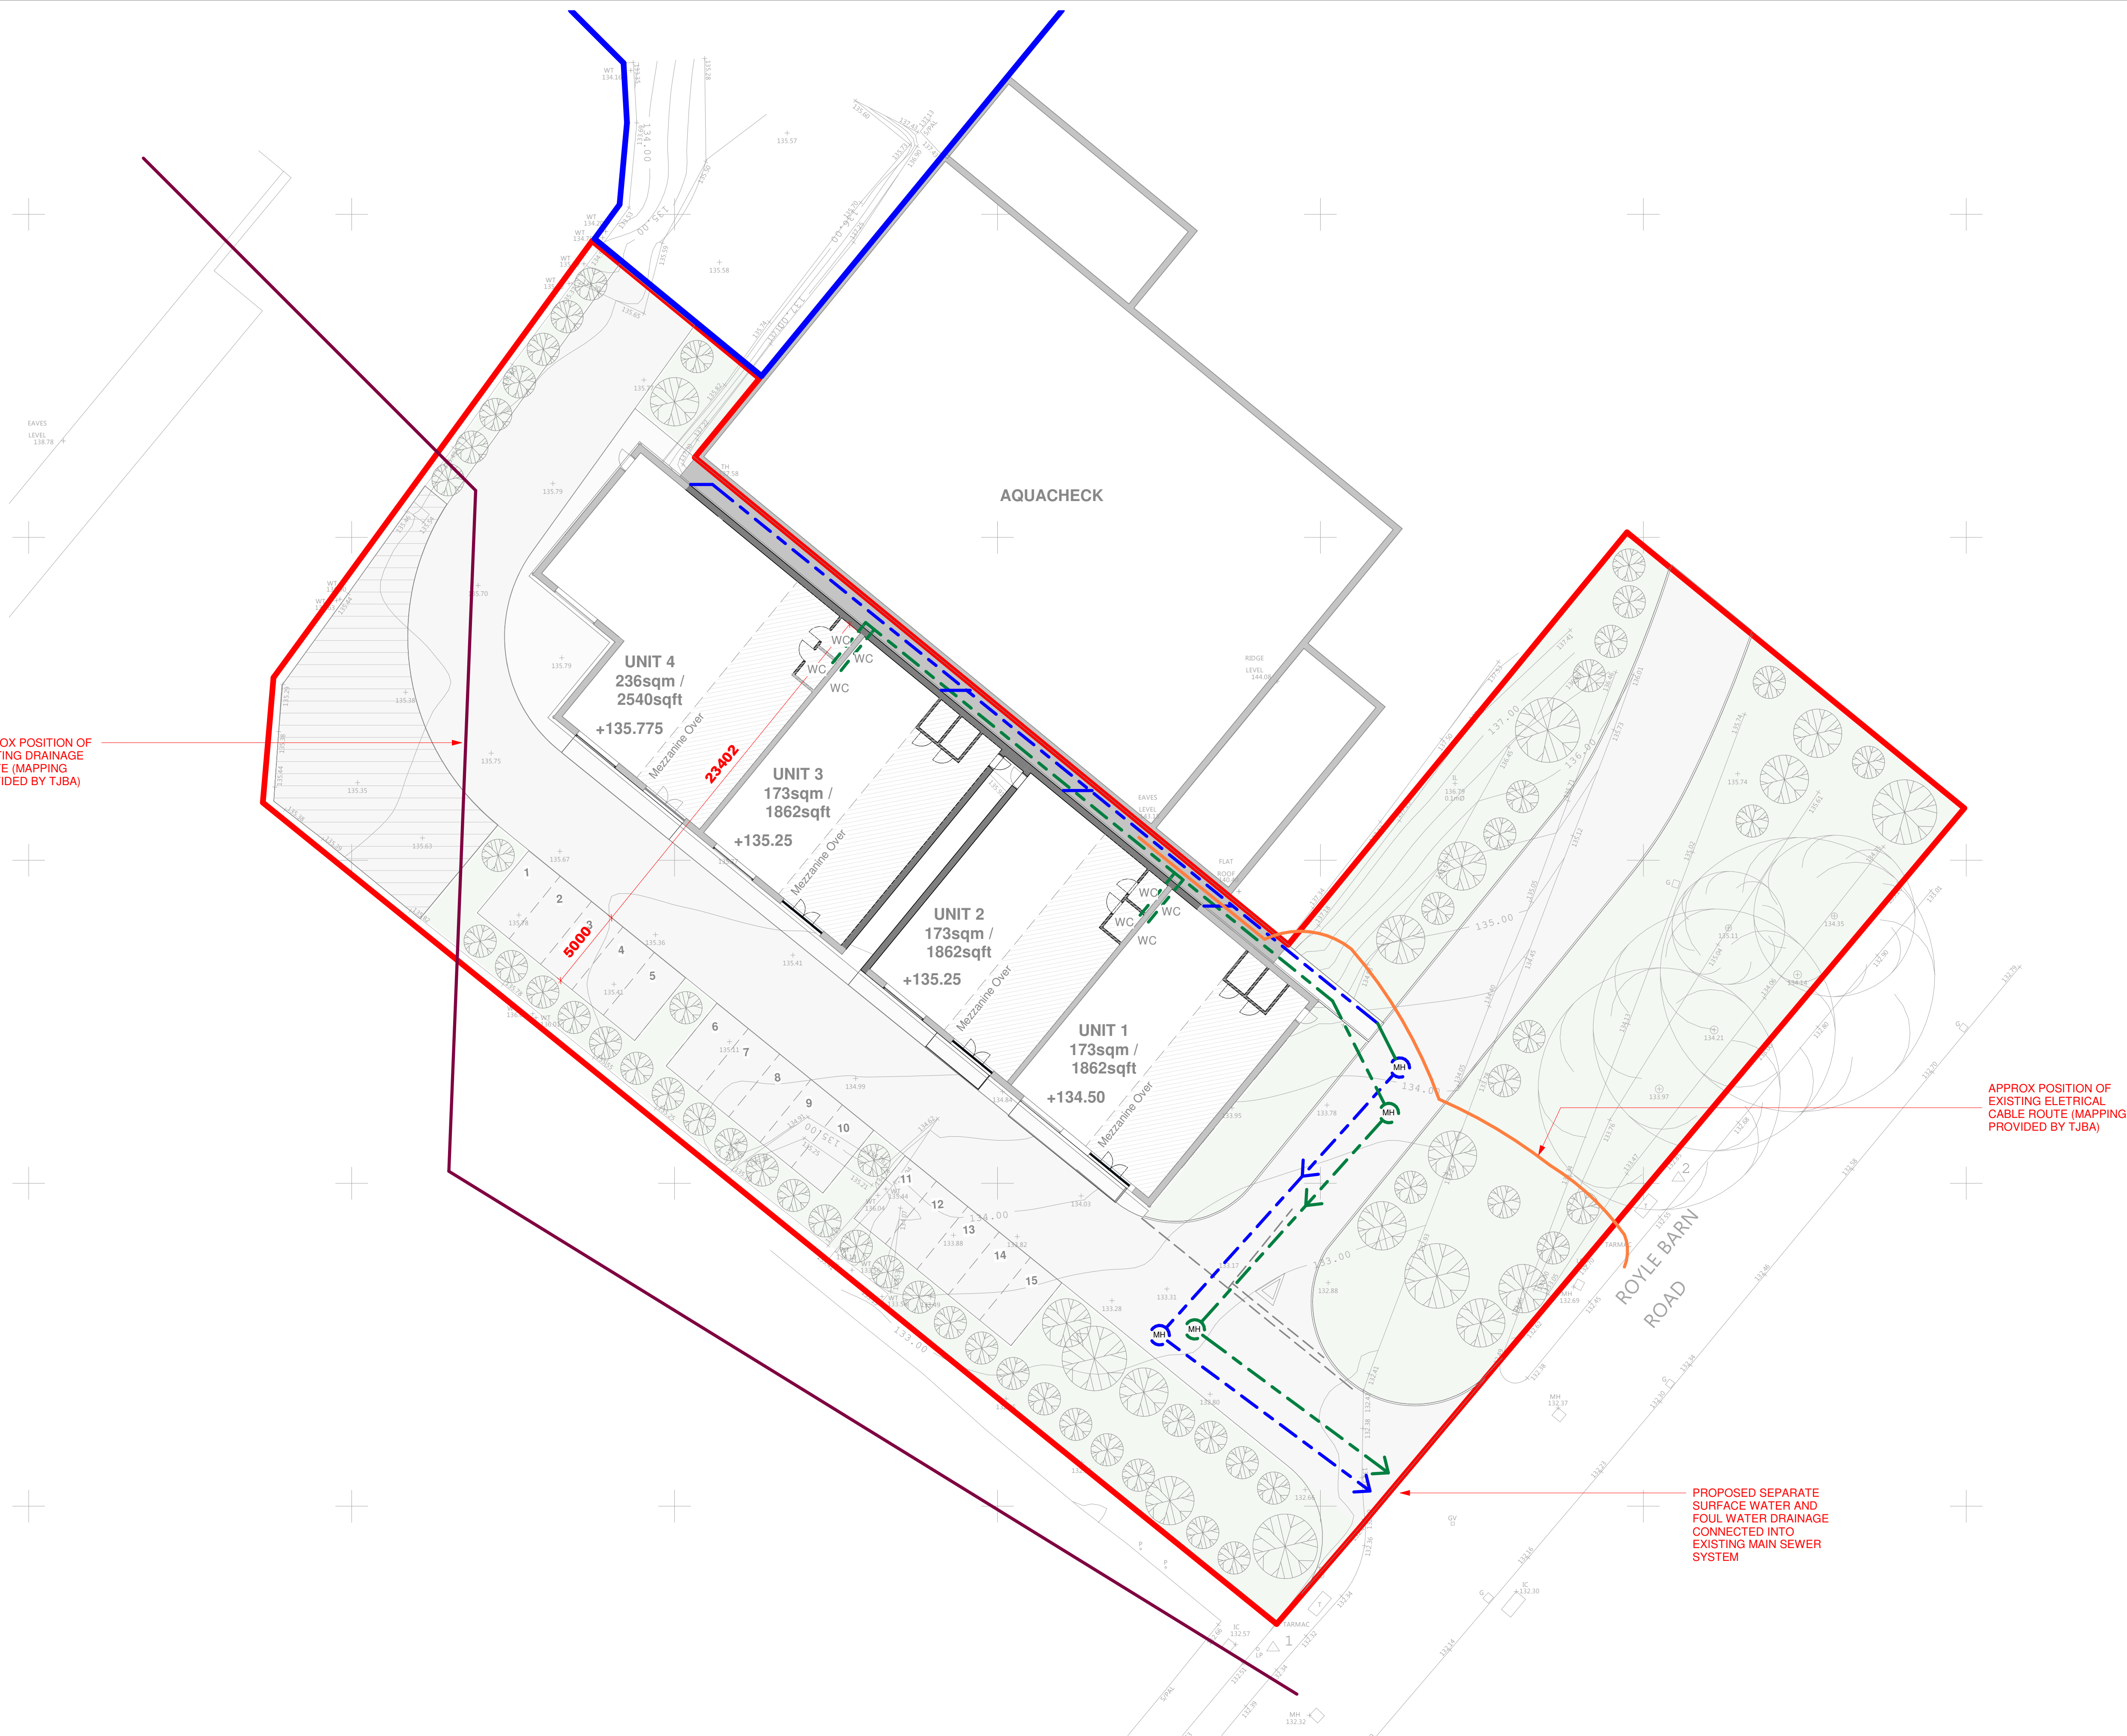

1 Constraints Site Plan
1 : 200

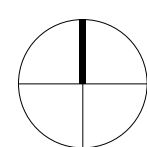

0m 5m 10m

CDM REGULATIONS 2015. All current drawings and specifications for the project must be read in conjunction with the Designer's Hazard and Environment Assessment Record. All intellectual property rights reserved.

Designed with reference to the surveys, information and reports listed: Ordnance Survey Promap, Licence number 100022432

James Kelly Architects Ltd t/a Solid Void – 16 Woolfenden Way, Wardle, OL12 9SS
Tel: 07949448088 – Email: solidvoid@outlook.com – Web: www.solidvoid.co.uk -
Company No. 08545034

Rev	Date	Description
A	19.12.24	Access road revised and landscaping to suit utilities information
A	23.02.25	Re-designed to split the block into 2no. buildings

Dwn Ckd

Drawn

JK

Checked

JK

Date

DEC 2024

Scale @ A1

1 : 200

**Royle Barn Road, Castleton
(2352)**
Constraints Site Plan

**RBR-SVA-ZZ-ZZ-DR-A-2007
REV A**

INFORMATION

SOLIDVOID