



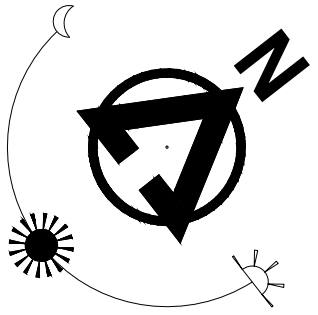

MANCHESTER ROAD EAST, HEYWOOD

Materials & Hard Surfacing Layout

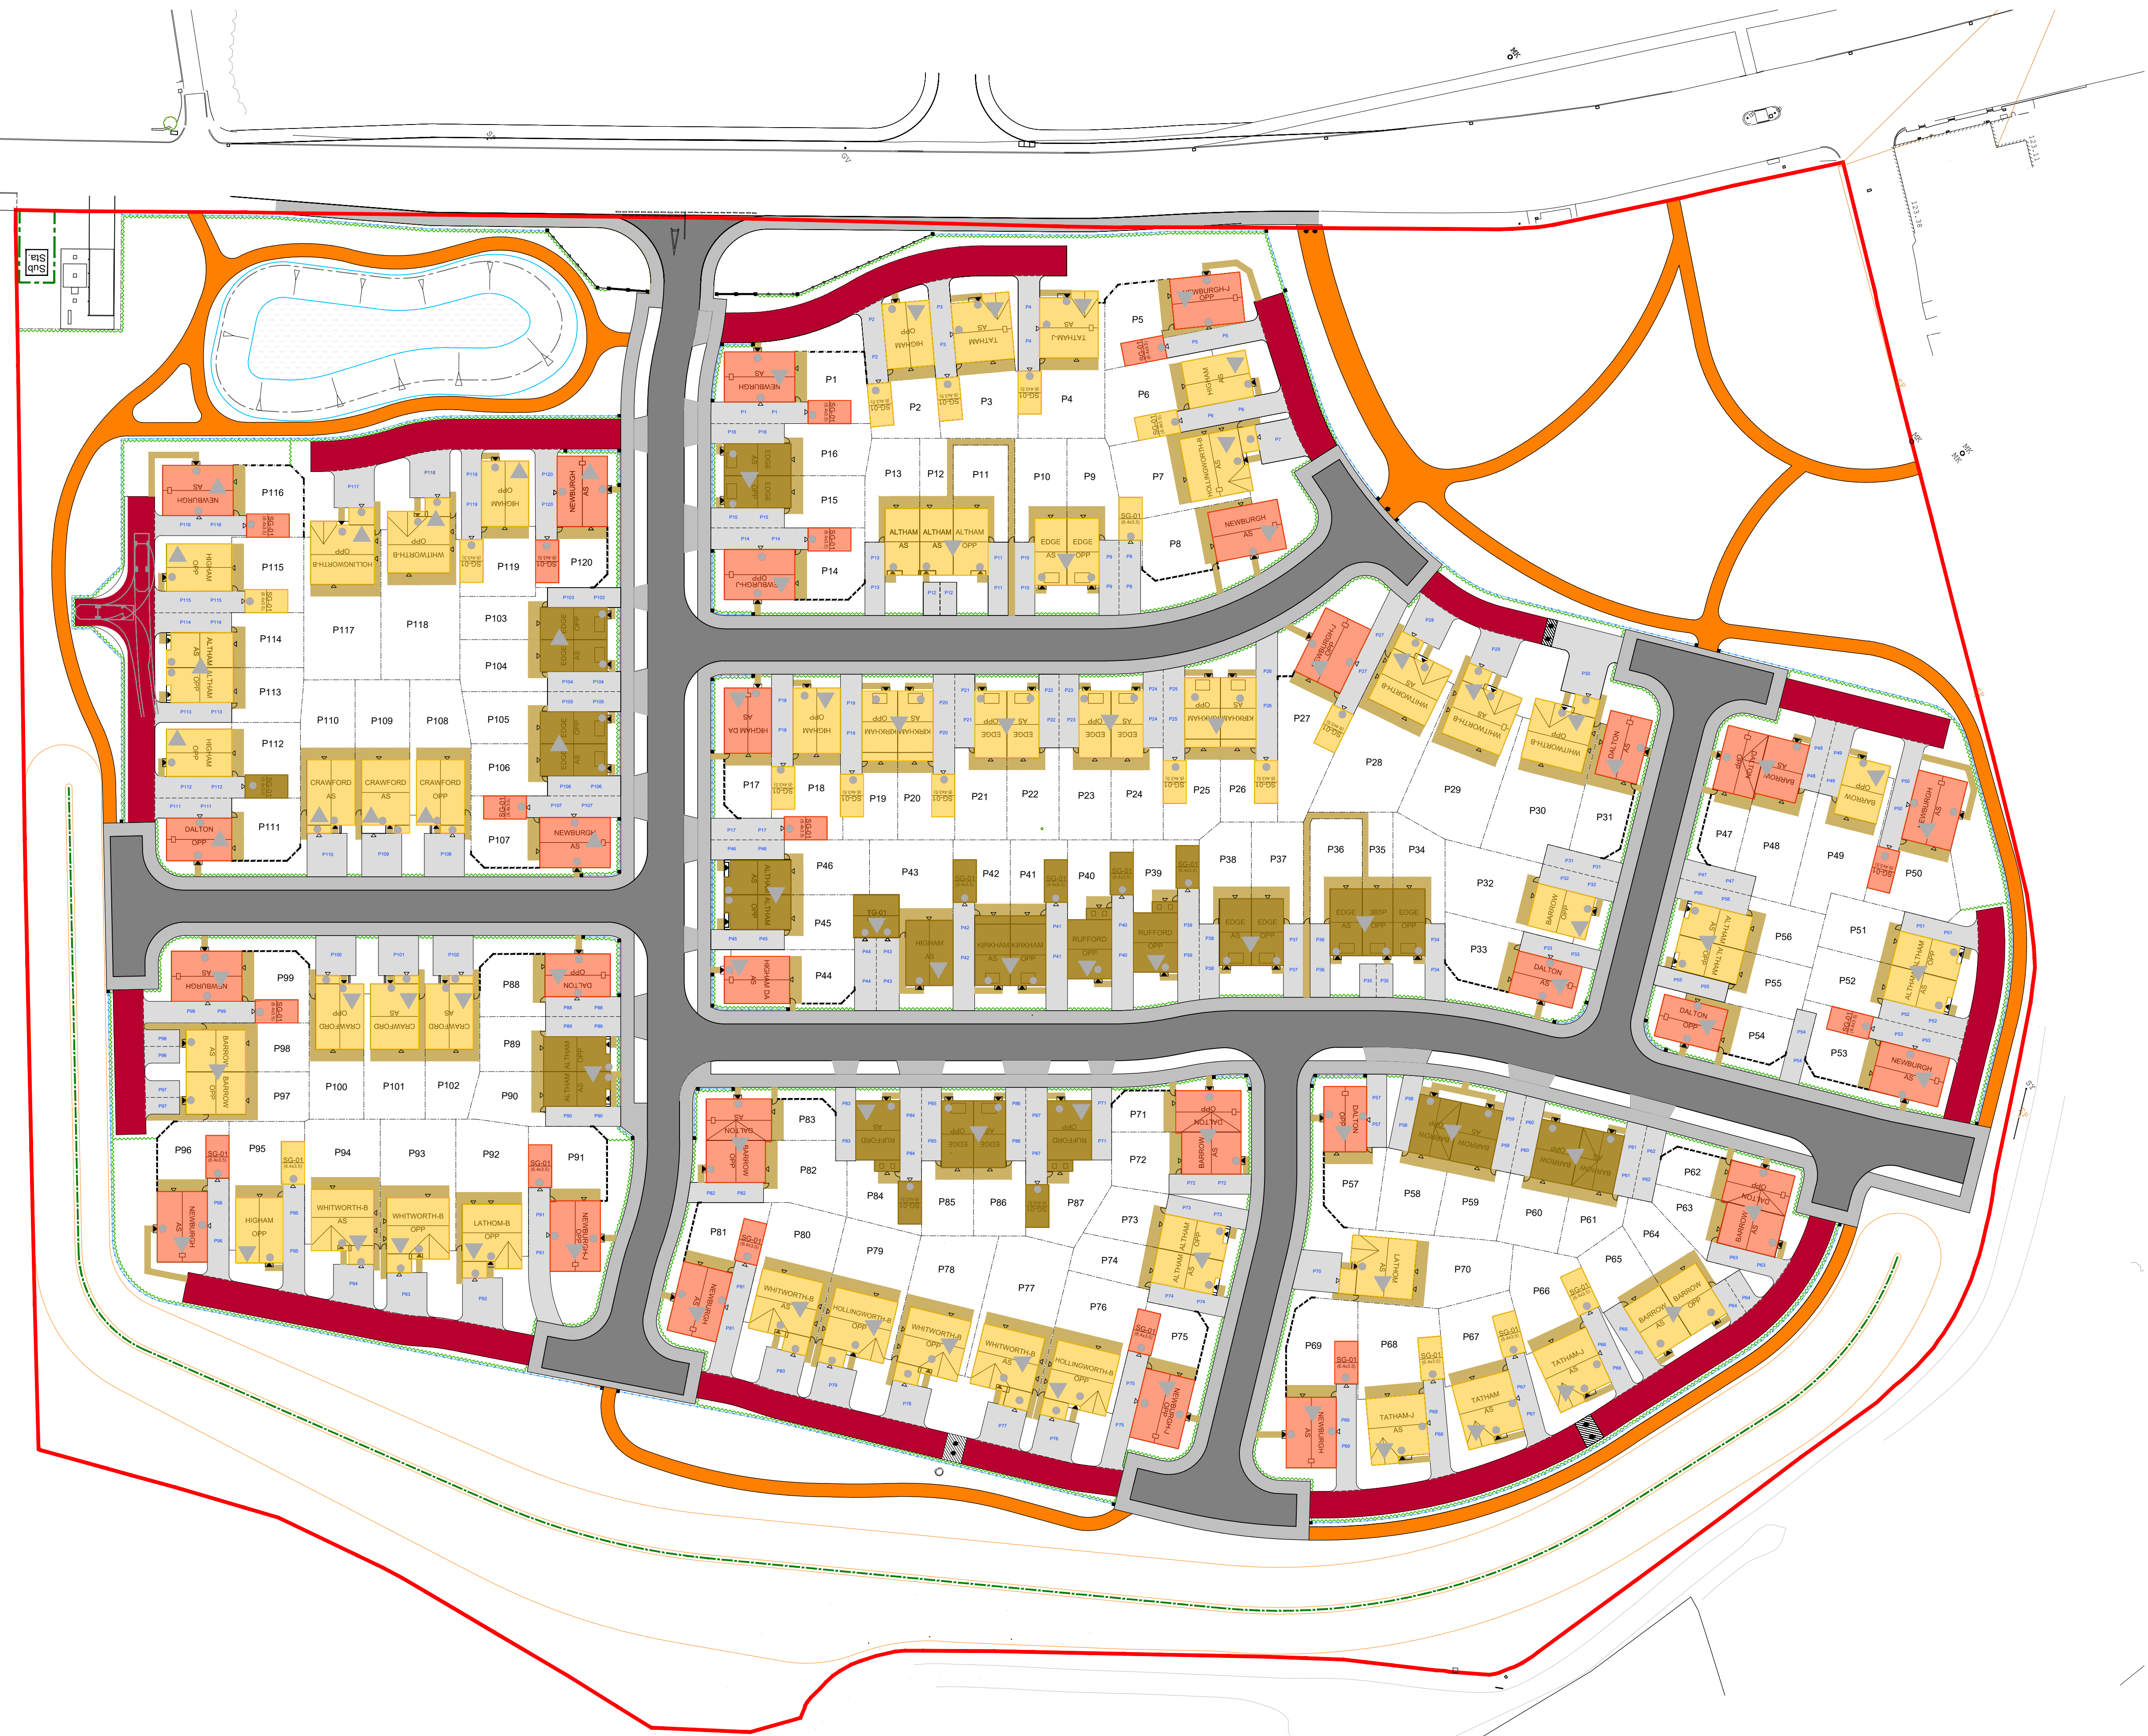

- ### MATERIALS LEGEND
- Main Facing Brick - Ibstock Calderstone Claret
 - Main Facing Brick - Ibstock Sherwood Blaze
 - Main Facing Brick - Ibstock Ravenhead Red Smooth
 - Main Roof Tile - Russel Galloway in Slate Grey
 - Door Colour - Anthracite Grey
 - Feature Chimney
- ### HARD SURFACING LEGEND
- Black Bitmac Surfacing
 - Charcoal Permeable Block Paving
 - Plot Paving Surfacing
 - Informal Open Space Stoned Path
 - Emergency Access Link with Bollards

D	NW	04/10/2022	BRICK CONFIRMED FOR DUAL ASPECT PLOTS AS RAVENHEAD RED SMOOTH.	
C	NW	24/08/2022	UPDATED IN LINE WITH PLANNING LAYOUT REV C. CHIMNEYS INDICATED AND ADDED TO THE LAYOUT LEGEND	
B	RB	11/08/2022	UPDATED IN LINE WITH PLANNING LAYOUT REV B	
A	NW	18/05/2022	UPDATED IN LINE WITH PLANNING LAYOUT REV A	
REV	BY	DATE	DESCRIPTION	

PROJECT
Manchester Road East, Heywood

DRAWING TITLE
Materials & Hard Surfacing Layout

SCALE	1:500	PAPER SIZE	A1
DATE	2021	DRAWN	NW
STATUS	PLANNING		
JOB No:	DRAWING No:	REVISION:	
LNP1062	MH-01	D	

ANWYL
thoughtful homes

This drawing must be used in conjunction with relevant Anwy Homes Specifications & Standard Details. DO NOT SCALE OFF THIS DRAWING. Copyright Anwy Group