

Notes

This drawing is for **PLANNING** only, it is not to be used for any other purpose.

This drawing is to be read in conjunction with the following DLA-Architecture drawings,


KPL-DLA-L3-XX-DR-A-20000 - Unit L3 Proposed Floor Plans Ground & First
KPL-DLA-L3-XX-DR-A-20002 - Unit L3 Proposed Roof Plan
KPL-DLA-L3-XX-DR-A-20010 - Unit L3 Proposed Elevations and Section
KPL-DLA-LS-XX-DR-A-90000 - Location Plan
KPL-DLA-LS-XX-DR-A-90001 - Existing Site Plan
KPL-DLA-LS-XX-DR-A-90002 - Site Plan

INFORMATION CONTAINED IN THIS DRAWING IS THE
SOLE COPYRIGHT OF DLA ARCHITECTURE LTD AND IS
NOT TO BE REPRODUCED WITHOUT PERMISSION


DO NOT SCALE, REFER TO FIGURED DIMENSIONS ONLY

REVISIONS

P01	ISSUED FOR COMMENT	20/03/23 CF BLG
P02	ISSUED FOR COMMENT	29/03/23 CF BLG
P03	ISSUED FOR PLANNING	23/08/23 CF BLG

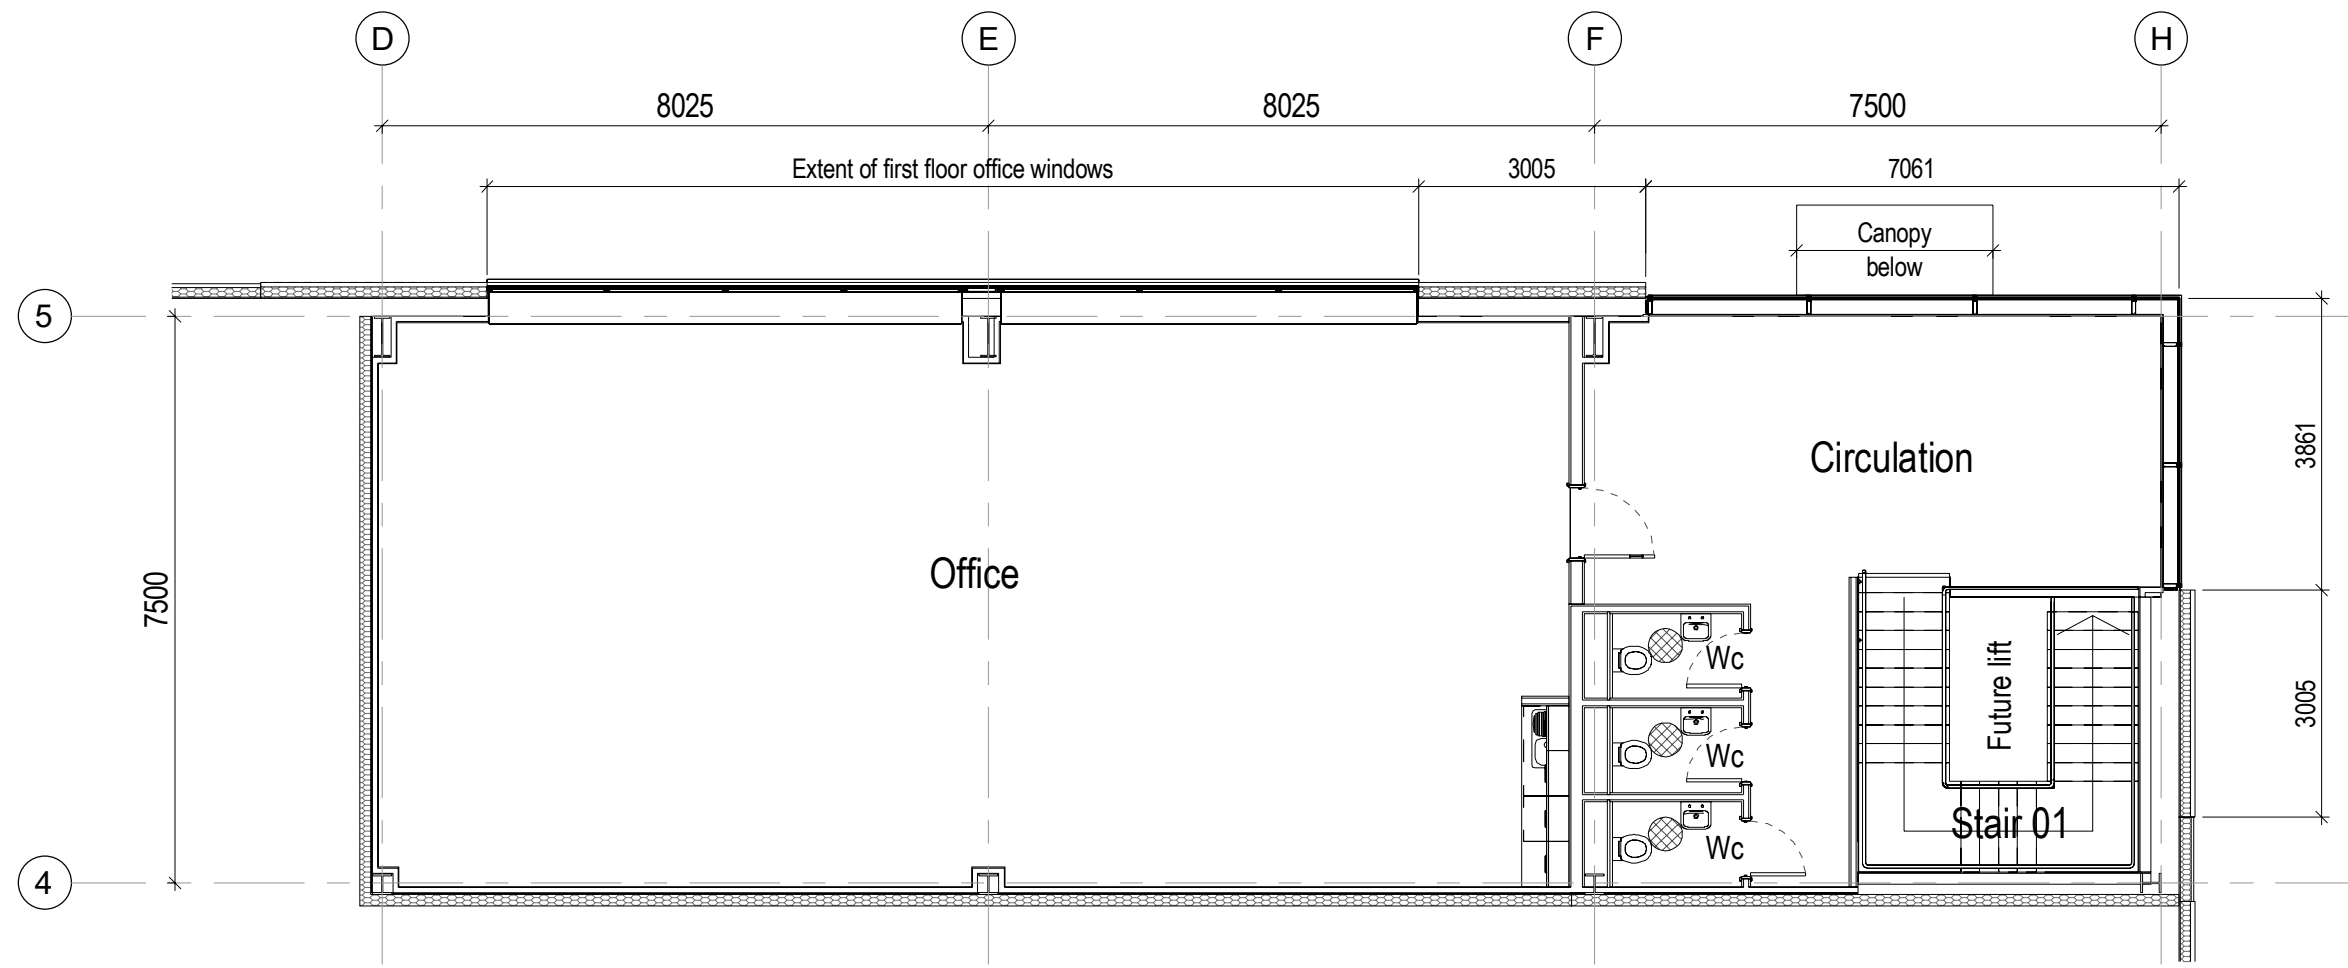

First Floor Plan

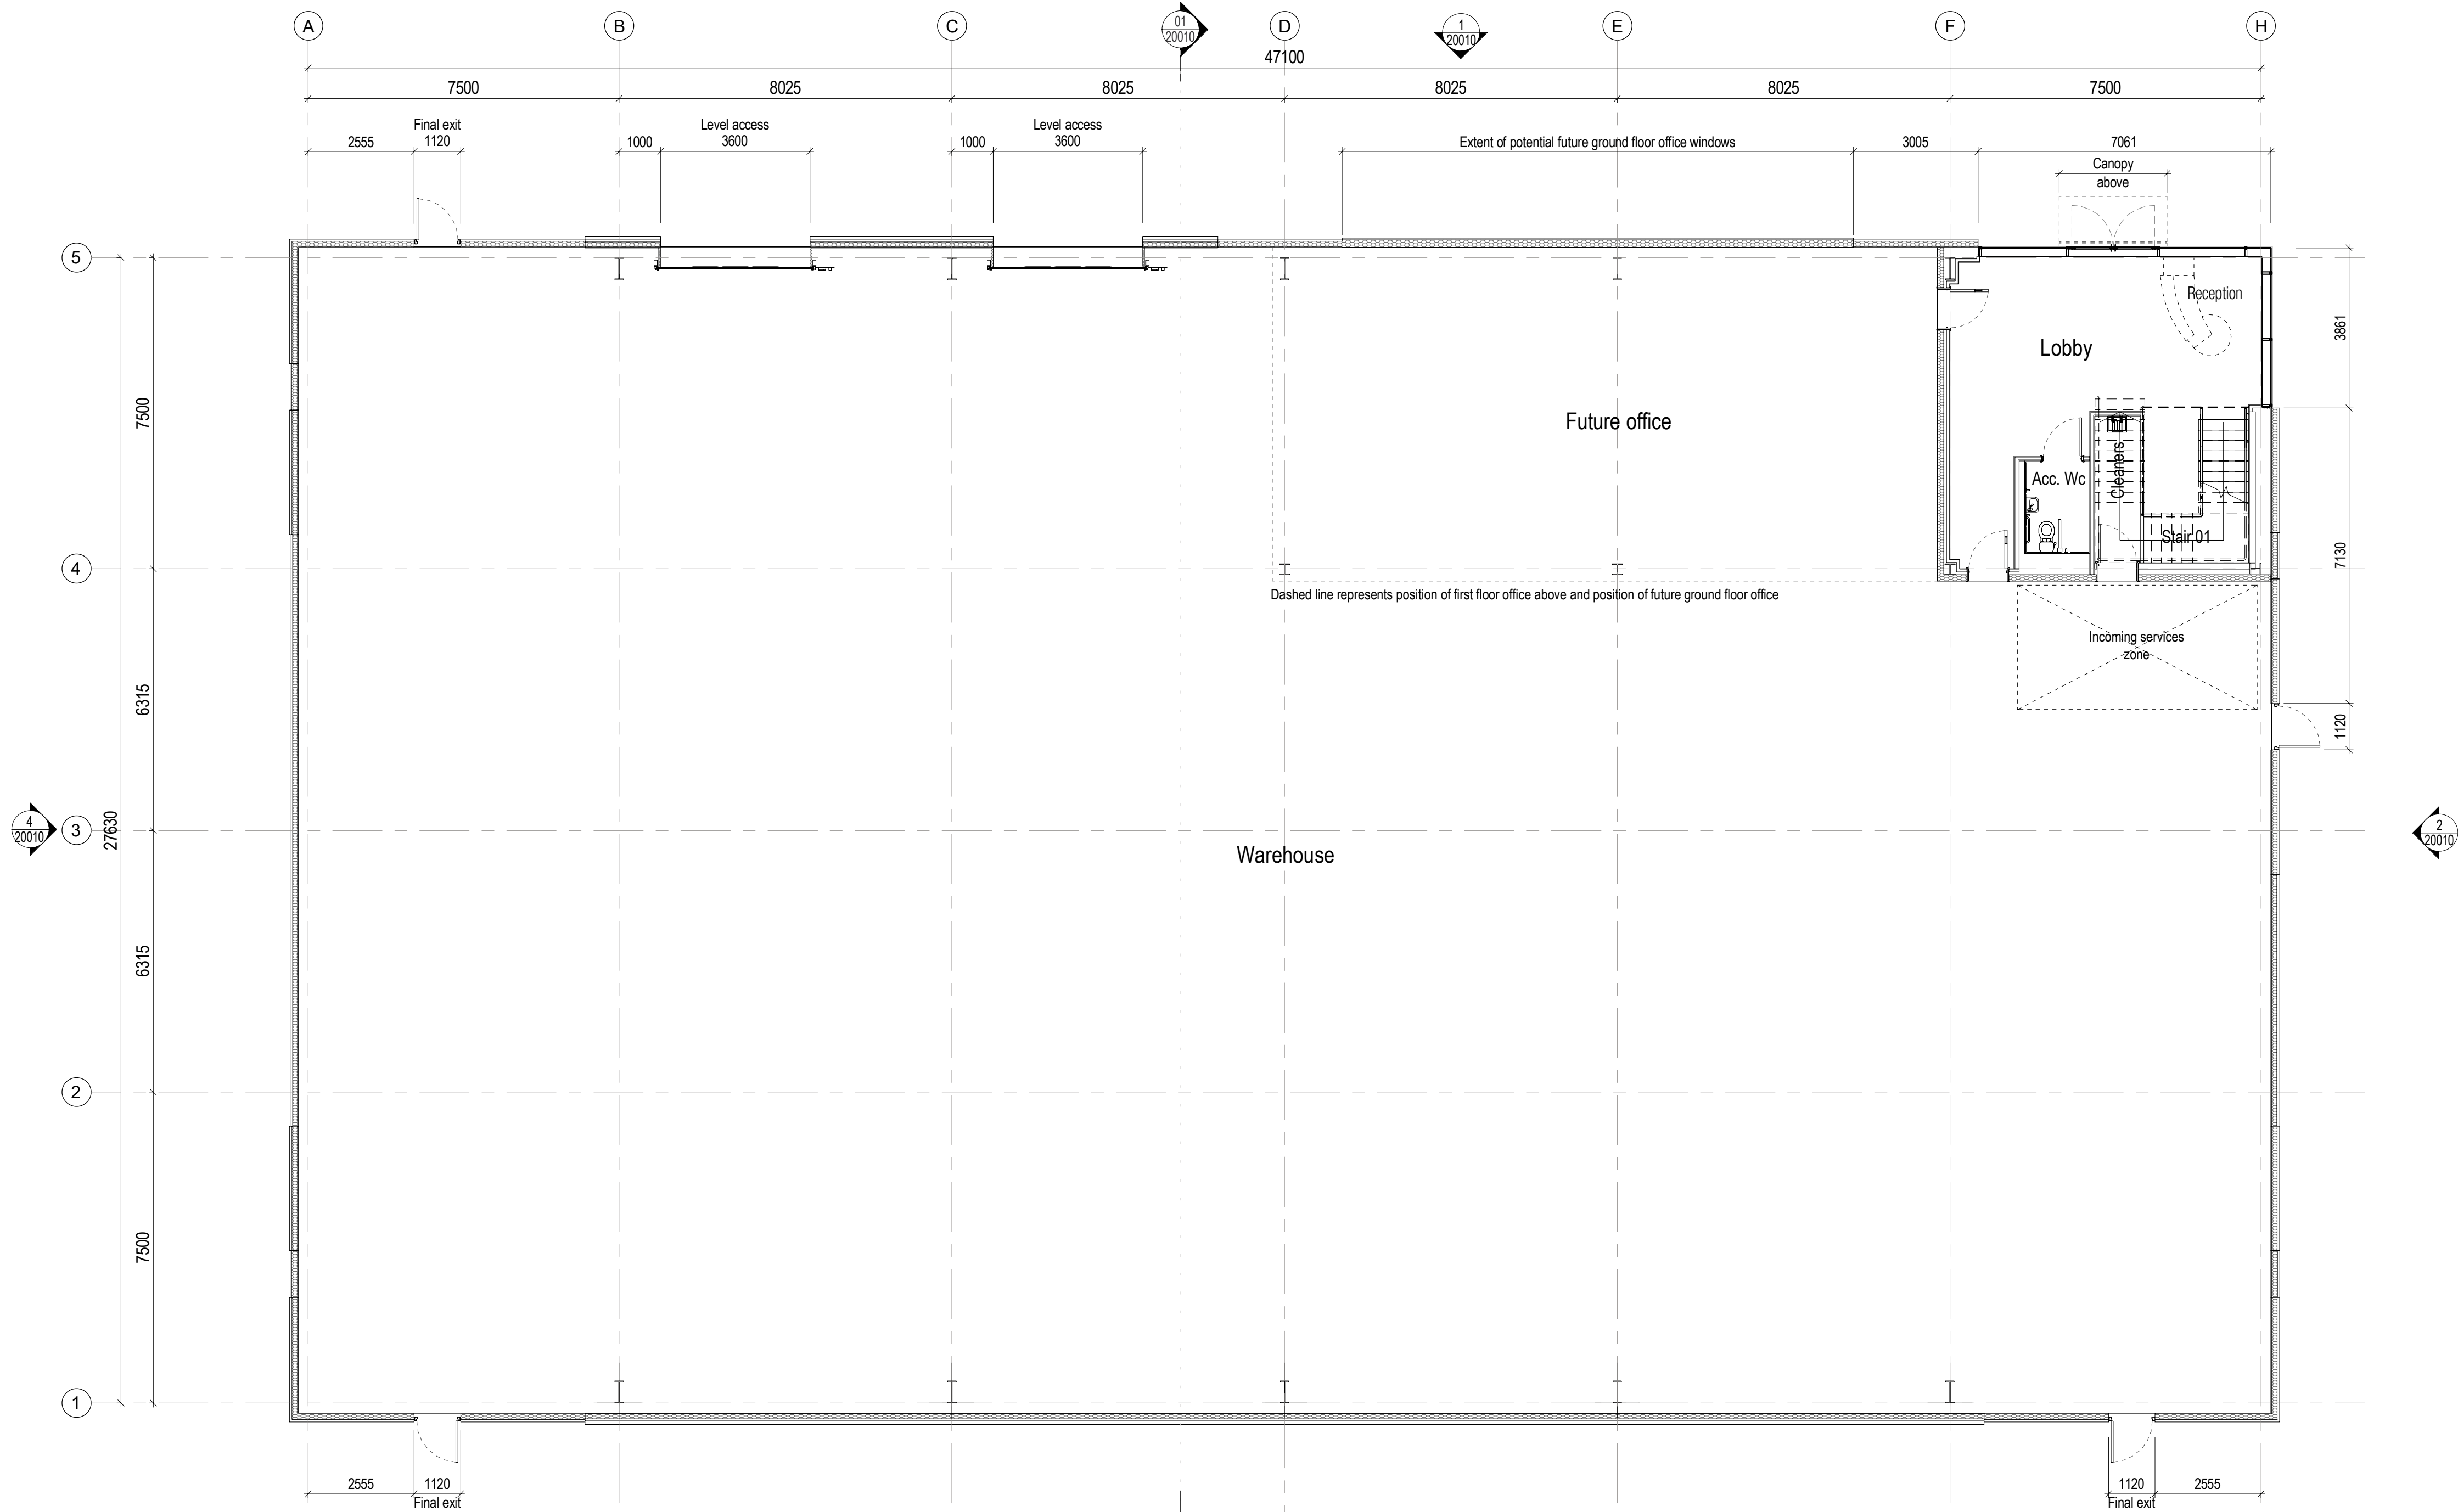

Ground Floor Plan



6 East Parade | Leeds | LS1 2AD
0113 887 3100
www.dla-architecture.co.uk

PROJECT
KINGSWAY BUSINESS PARK,
ROCHDALE, PLOT L

TITLE
**UNIT L3 PROPOSED FLOOR PLANS
GROUND AND FIRST**

SCALE
1 : 100 @ A1

DATE
03/03/23

DLA REF
2022-147

DRAWN
VMS

REVIEWED
BLG

PROJECT
KPL

ORIGIN/R
DLA

ZONE
L3

LEVEL
XX

TYPE
DR

ROLE
A

NUMBER
20000

STATUS
PLANNING

REVISION
P03

