


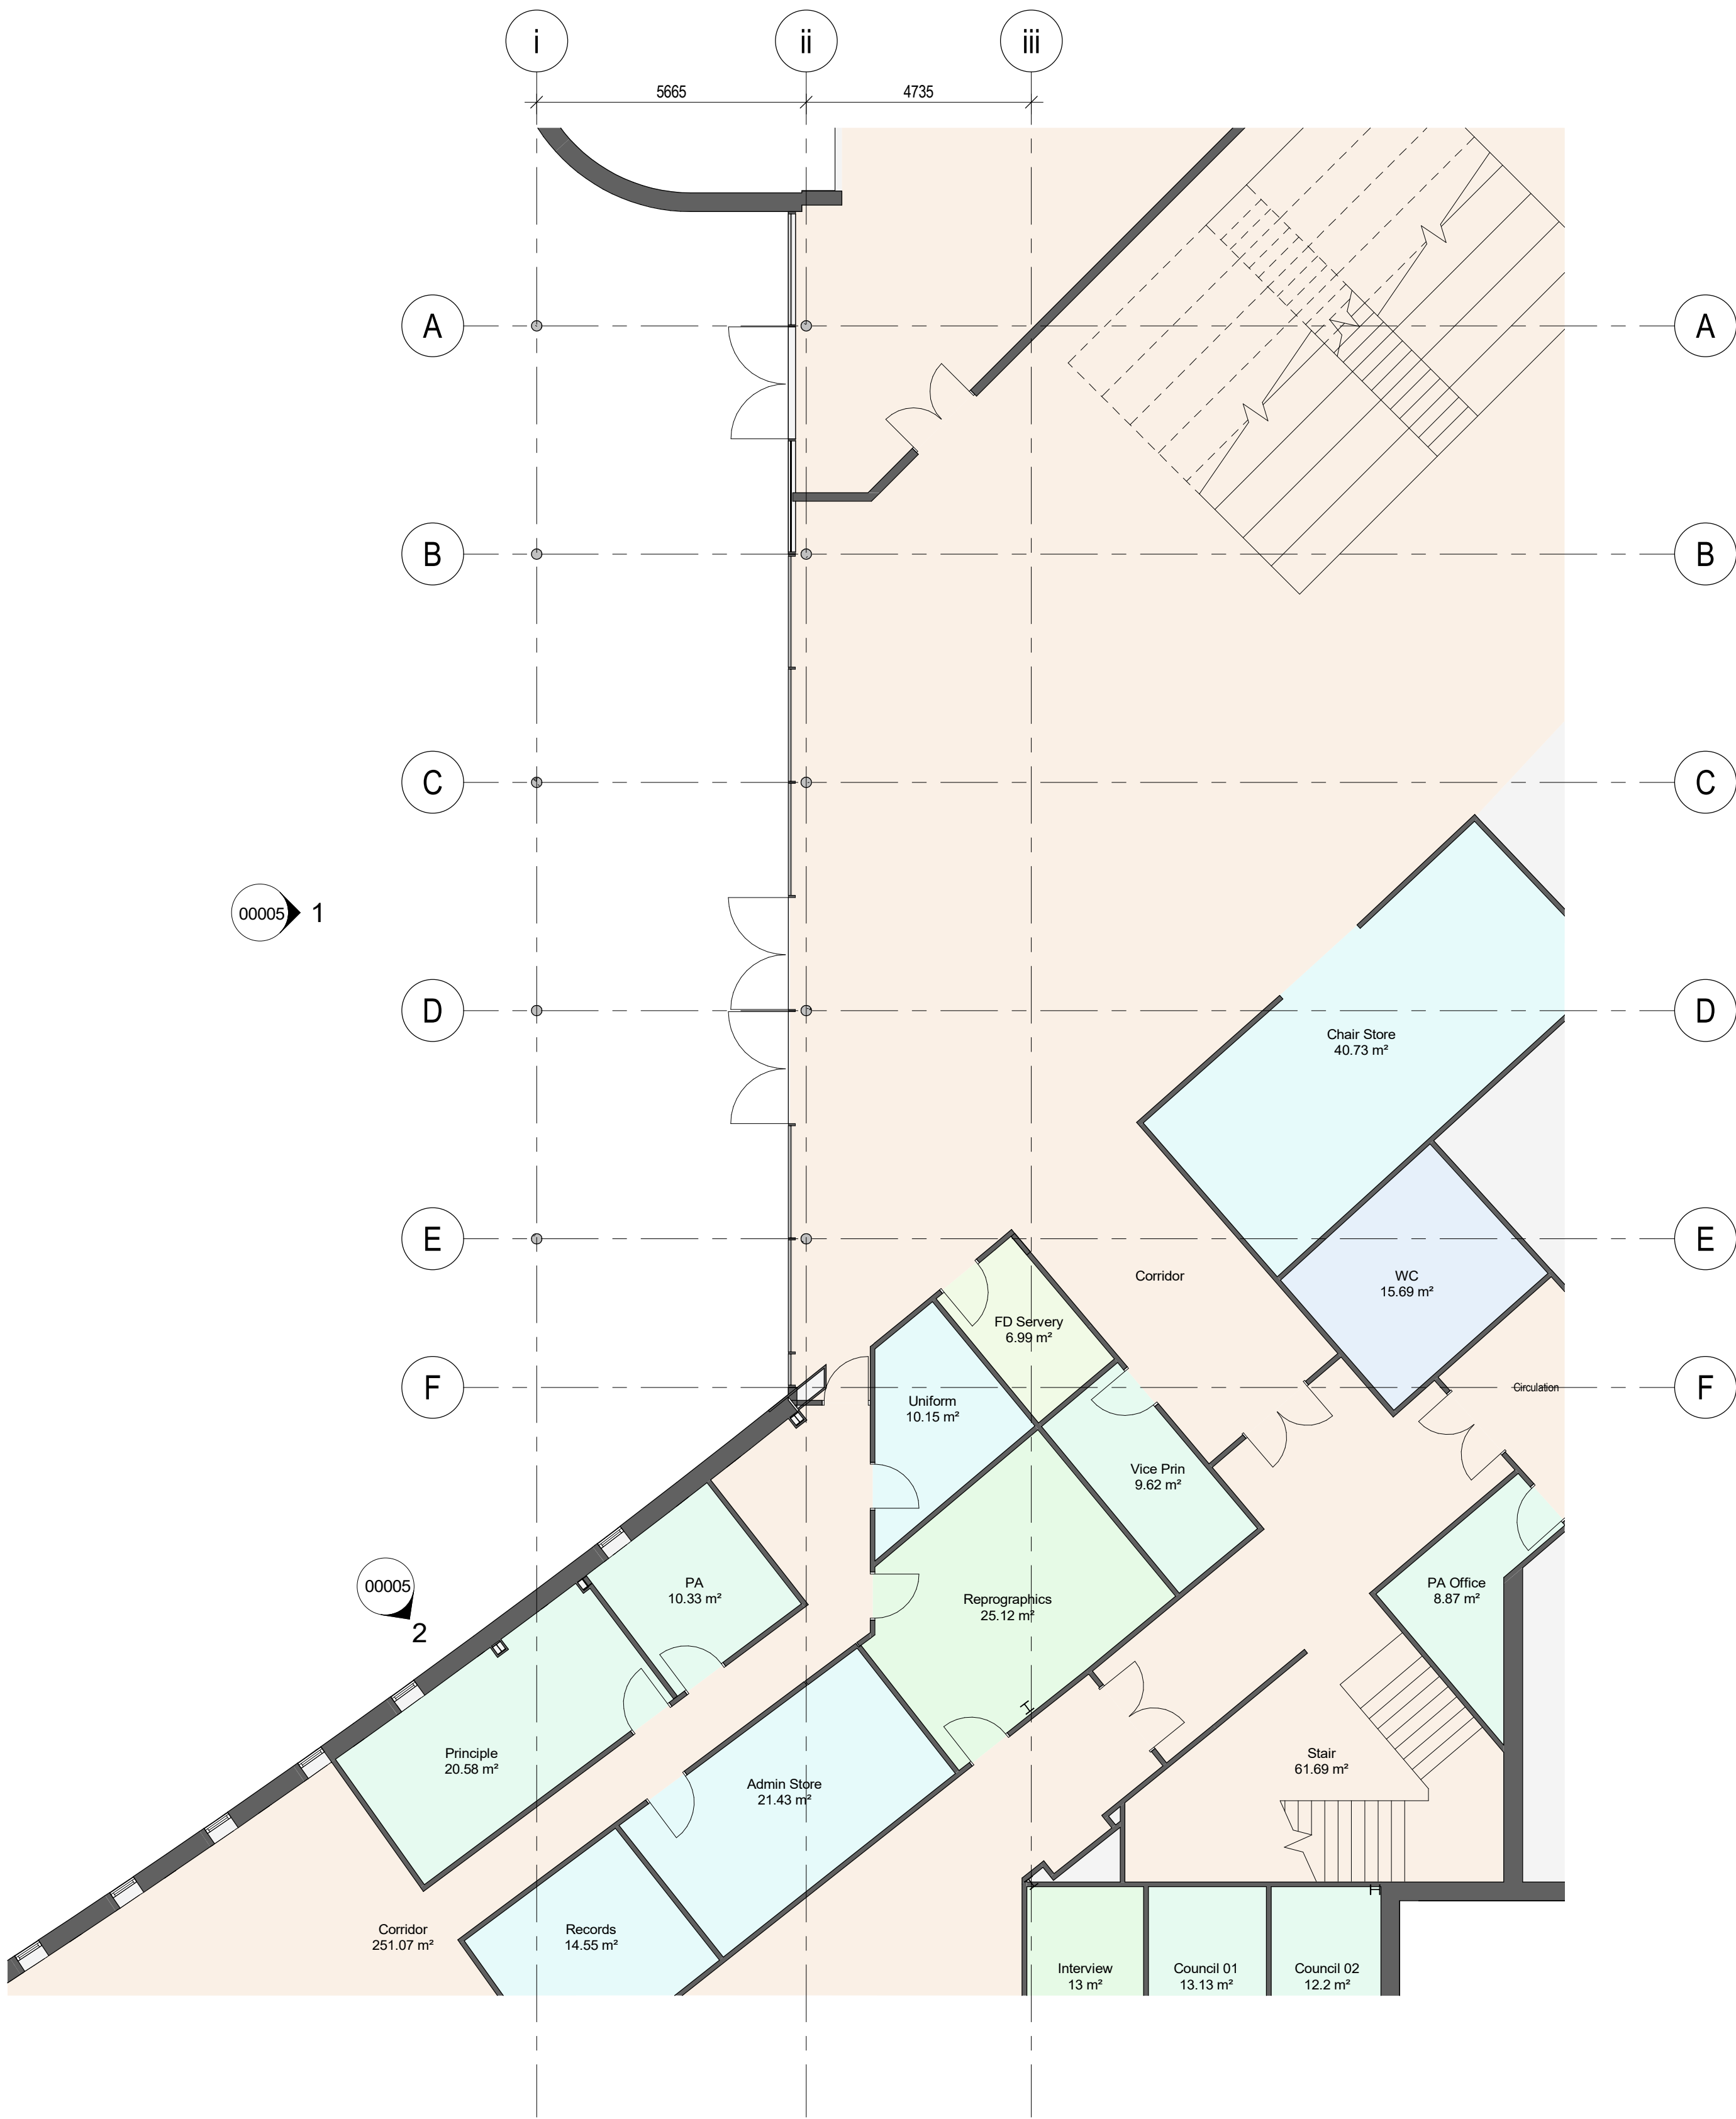

Level 0 Existing

1 : 100

P02	Issue for planning	12/06/24	JP	PEH
P01	Initial Issue for Information	08/05/24	JP	PEH

Revision	Description	Date	Drawn	Checked
----------	-------------	------	-------	---------

Halliday Meecham Architects Limited

111 Piccadilly Manchester M1 2HY
+44 (0)161 661 5566

4 Devonshire Street London W1W 5DT
+44 (0)203 440 5175

hma@hallidaymeecham.com
www.hallidaymeecham.com



Client:		Halliday Meecham					
Project:		St Annes Academy Heart Extension					
Phase/ Location:		Hollin Ln, Middleton, Manchester M24 6XN					
Drawing:		Existing GA					
Scale @ A1	Scale @ A3	Date:	Drawn:	Checked:	Job No.	Drawing No.	
1:100	1:200	08.05.24	JP	PEH	5769	10100	
Scale		Stage / Suitability:		Status:			
0 1m 2m 5m 1:100		Information					
Drawing Ref.		5769-HMA-STA-00-DR-A-10100					Revision: P02