


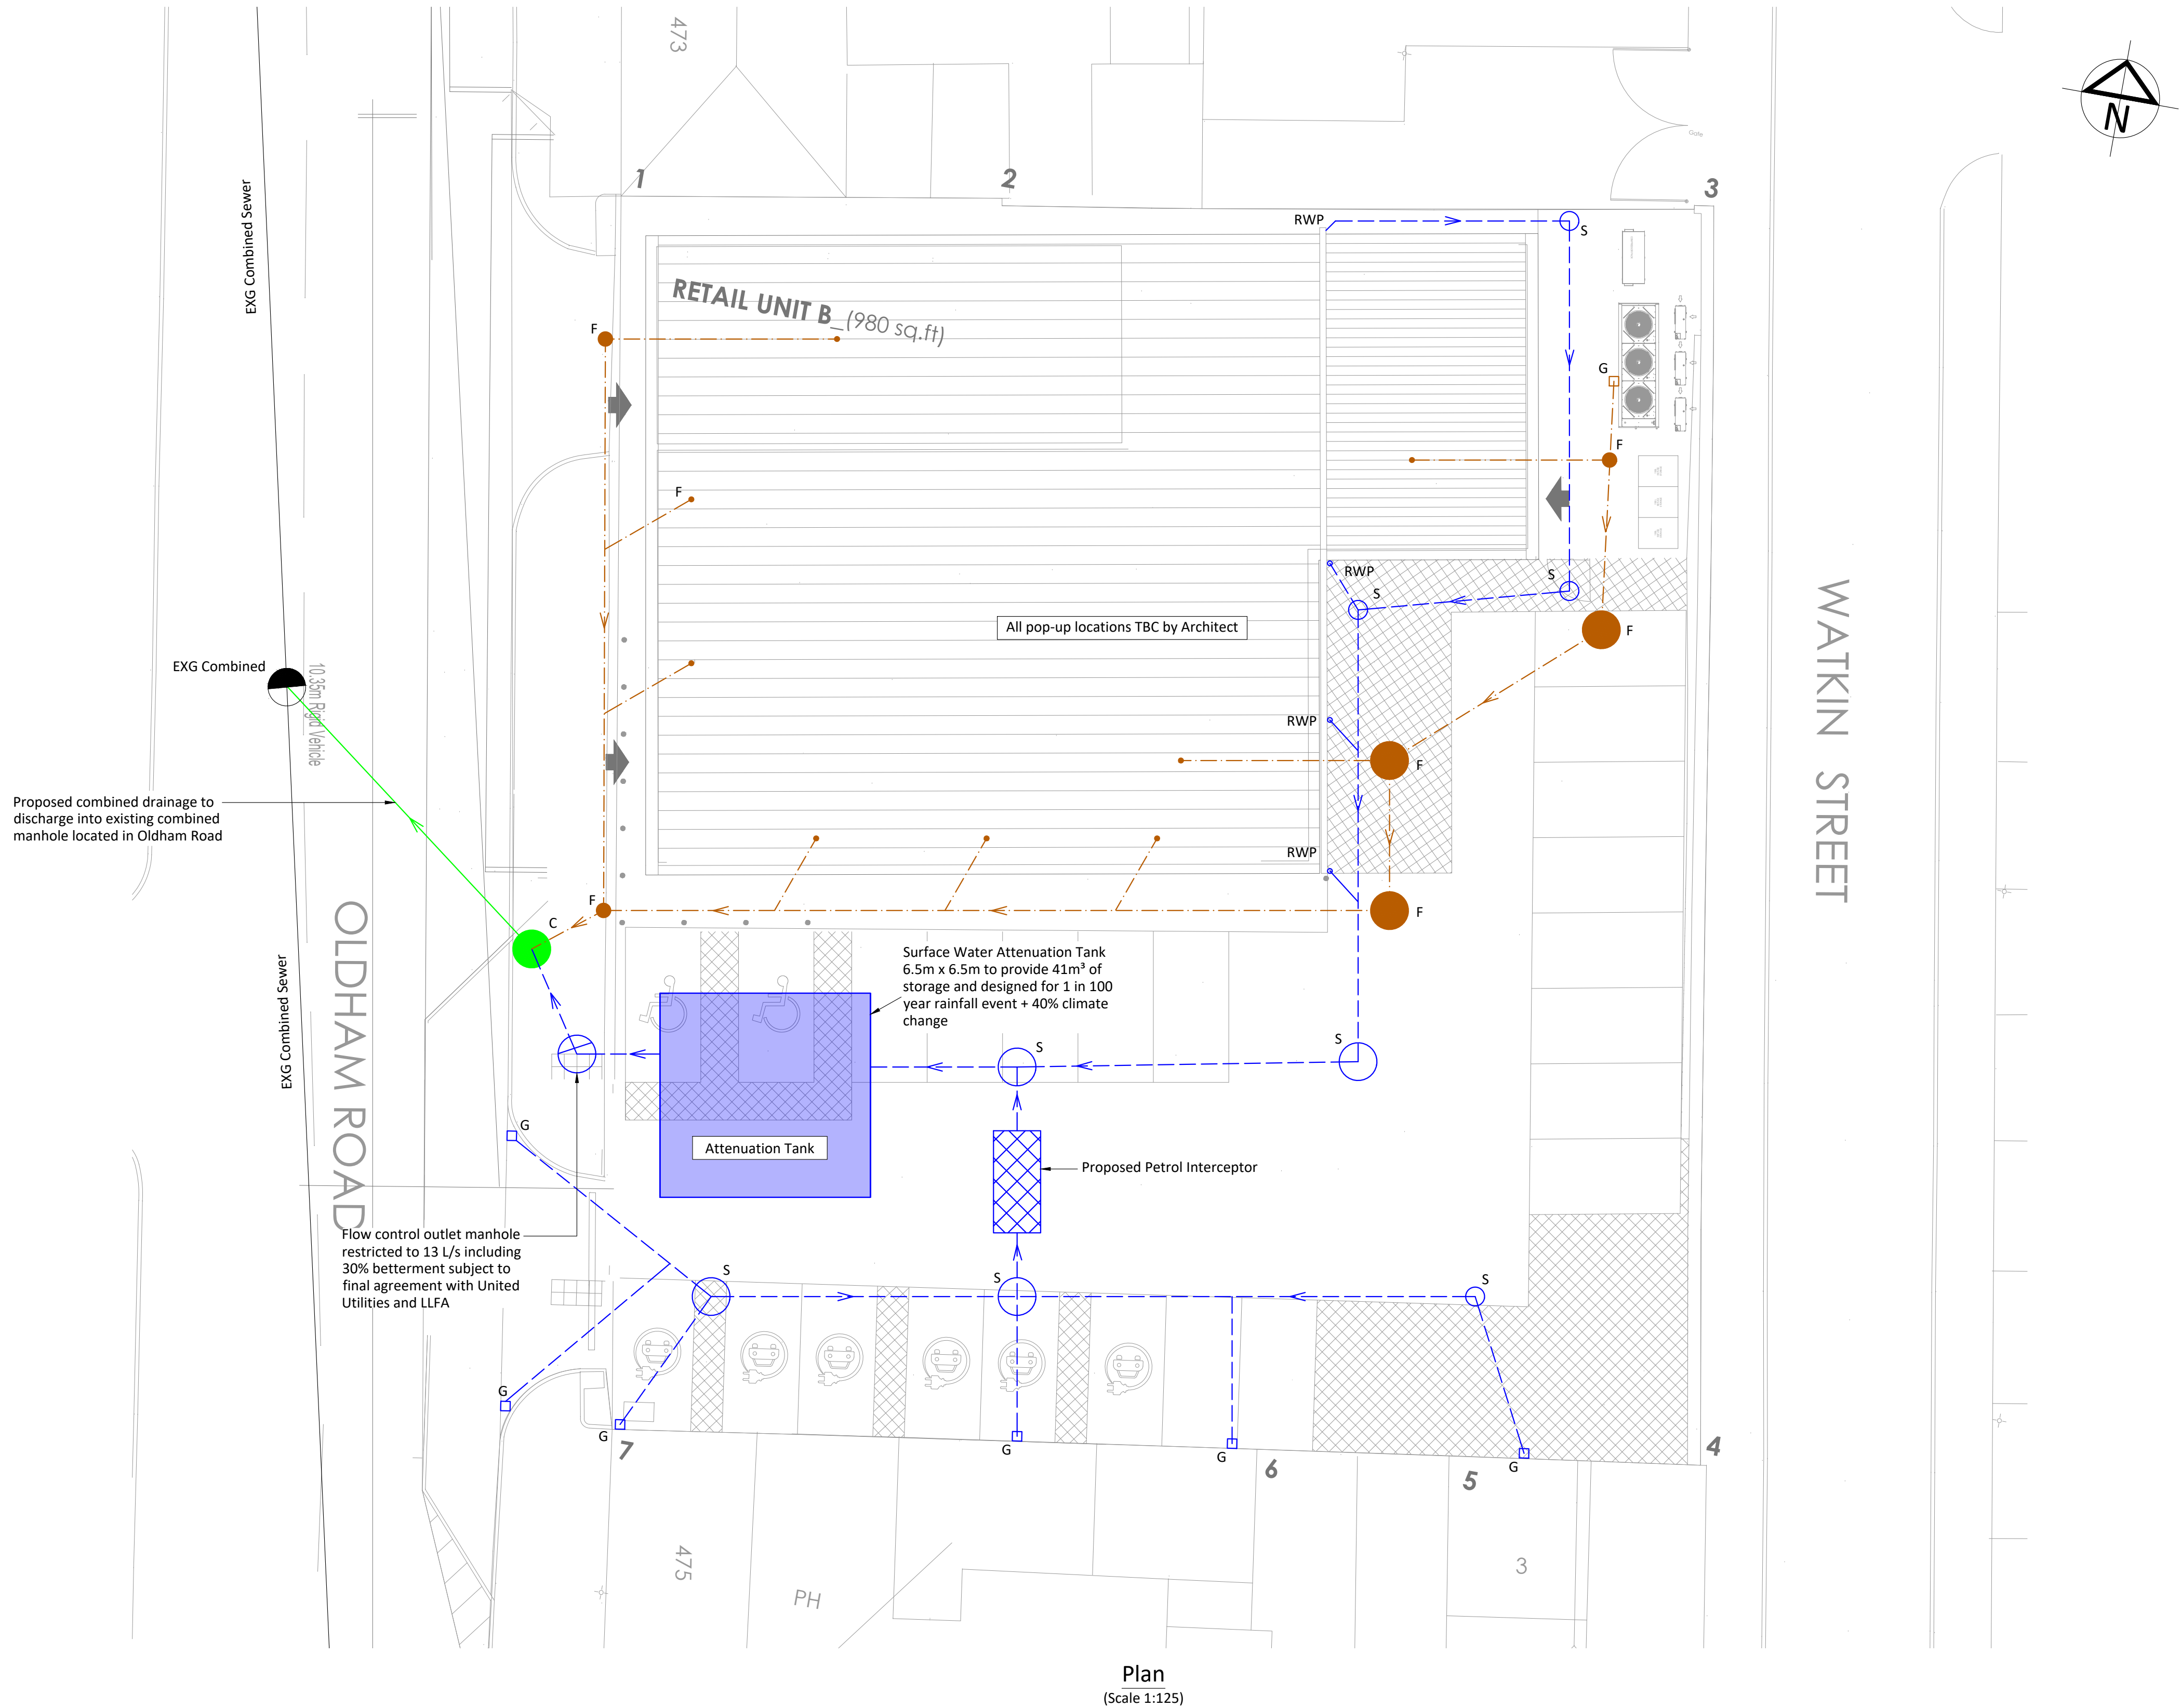

Plan
(Scale 1:125)

This drawing is copyright. © Beam Consulting Engineers Ltd. A1

Notes

1.

Existing drainage information based on Holden Survey Ltd. topographical survey drawing No. Warrior_03_Oldham Rd dated 05/05/2022 & United Utilities Water Sewer Records (Order No. UUPS-ORD-384082) dated 07/04/2022.

2.

Drainage gully locations to be confirmed by the Architect subject to levels.

Key

Existing Combined Water Manhole

Existing Combined Water Drainage

Proposed Surface Water Manhole

Proposed Surface Water Drainage

Proposed Rainwater Pipe

Proposed Surface Water Gully

Proposed Storage Tank

Proposed Petrol Interceptor

Proposed Foul Water Manhole

Proposed Foul Water Drainage

Proposed Soil Pop-up

Proposed Foul Gully

Proposed Combined Manhole

Proposed Combined Drainage

Layout amended to new scheme	B	27/07/2023	MB	KGP
Gully positions updated.	A	28/06/2022	KA	KGP
DESCRIPTION	REV	DATE	CHK	APR

beamconsulting

Beam Consulting

14 Bond Street

Wakefield

WF1 2QP

Tel: 01924 361653

Fax: 01924 364631

PROJECT

Oldham Road Rochdale

DRAWING TITLE

Outline Drainage Strategy

CLIENT

Varley / Warrior Ltd

STATUS

Information

DRAWN	KK	DATE	23/06/2022
CHECKED	KA	SCALE	
APPROVED	KGP	AS SHOWN @	A1
DRAWING NUMBER	171-25-500	REVISION	B