


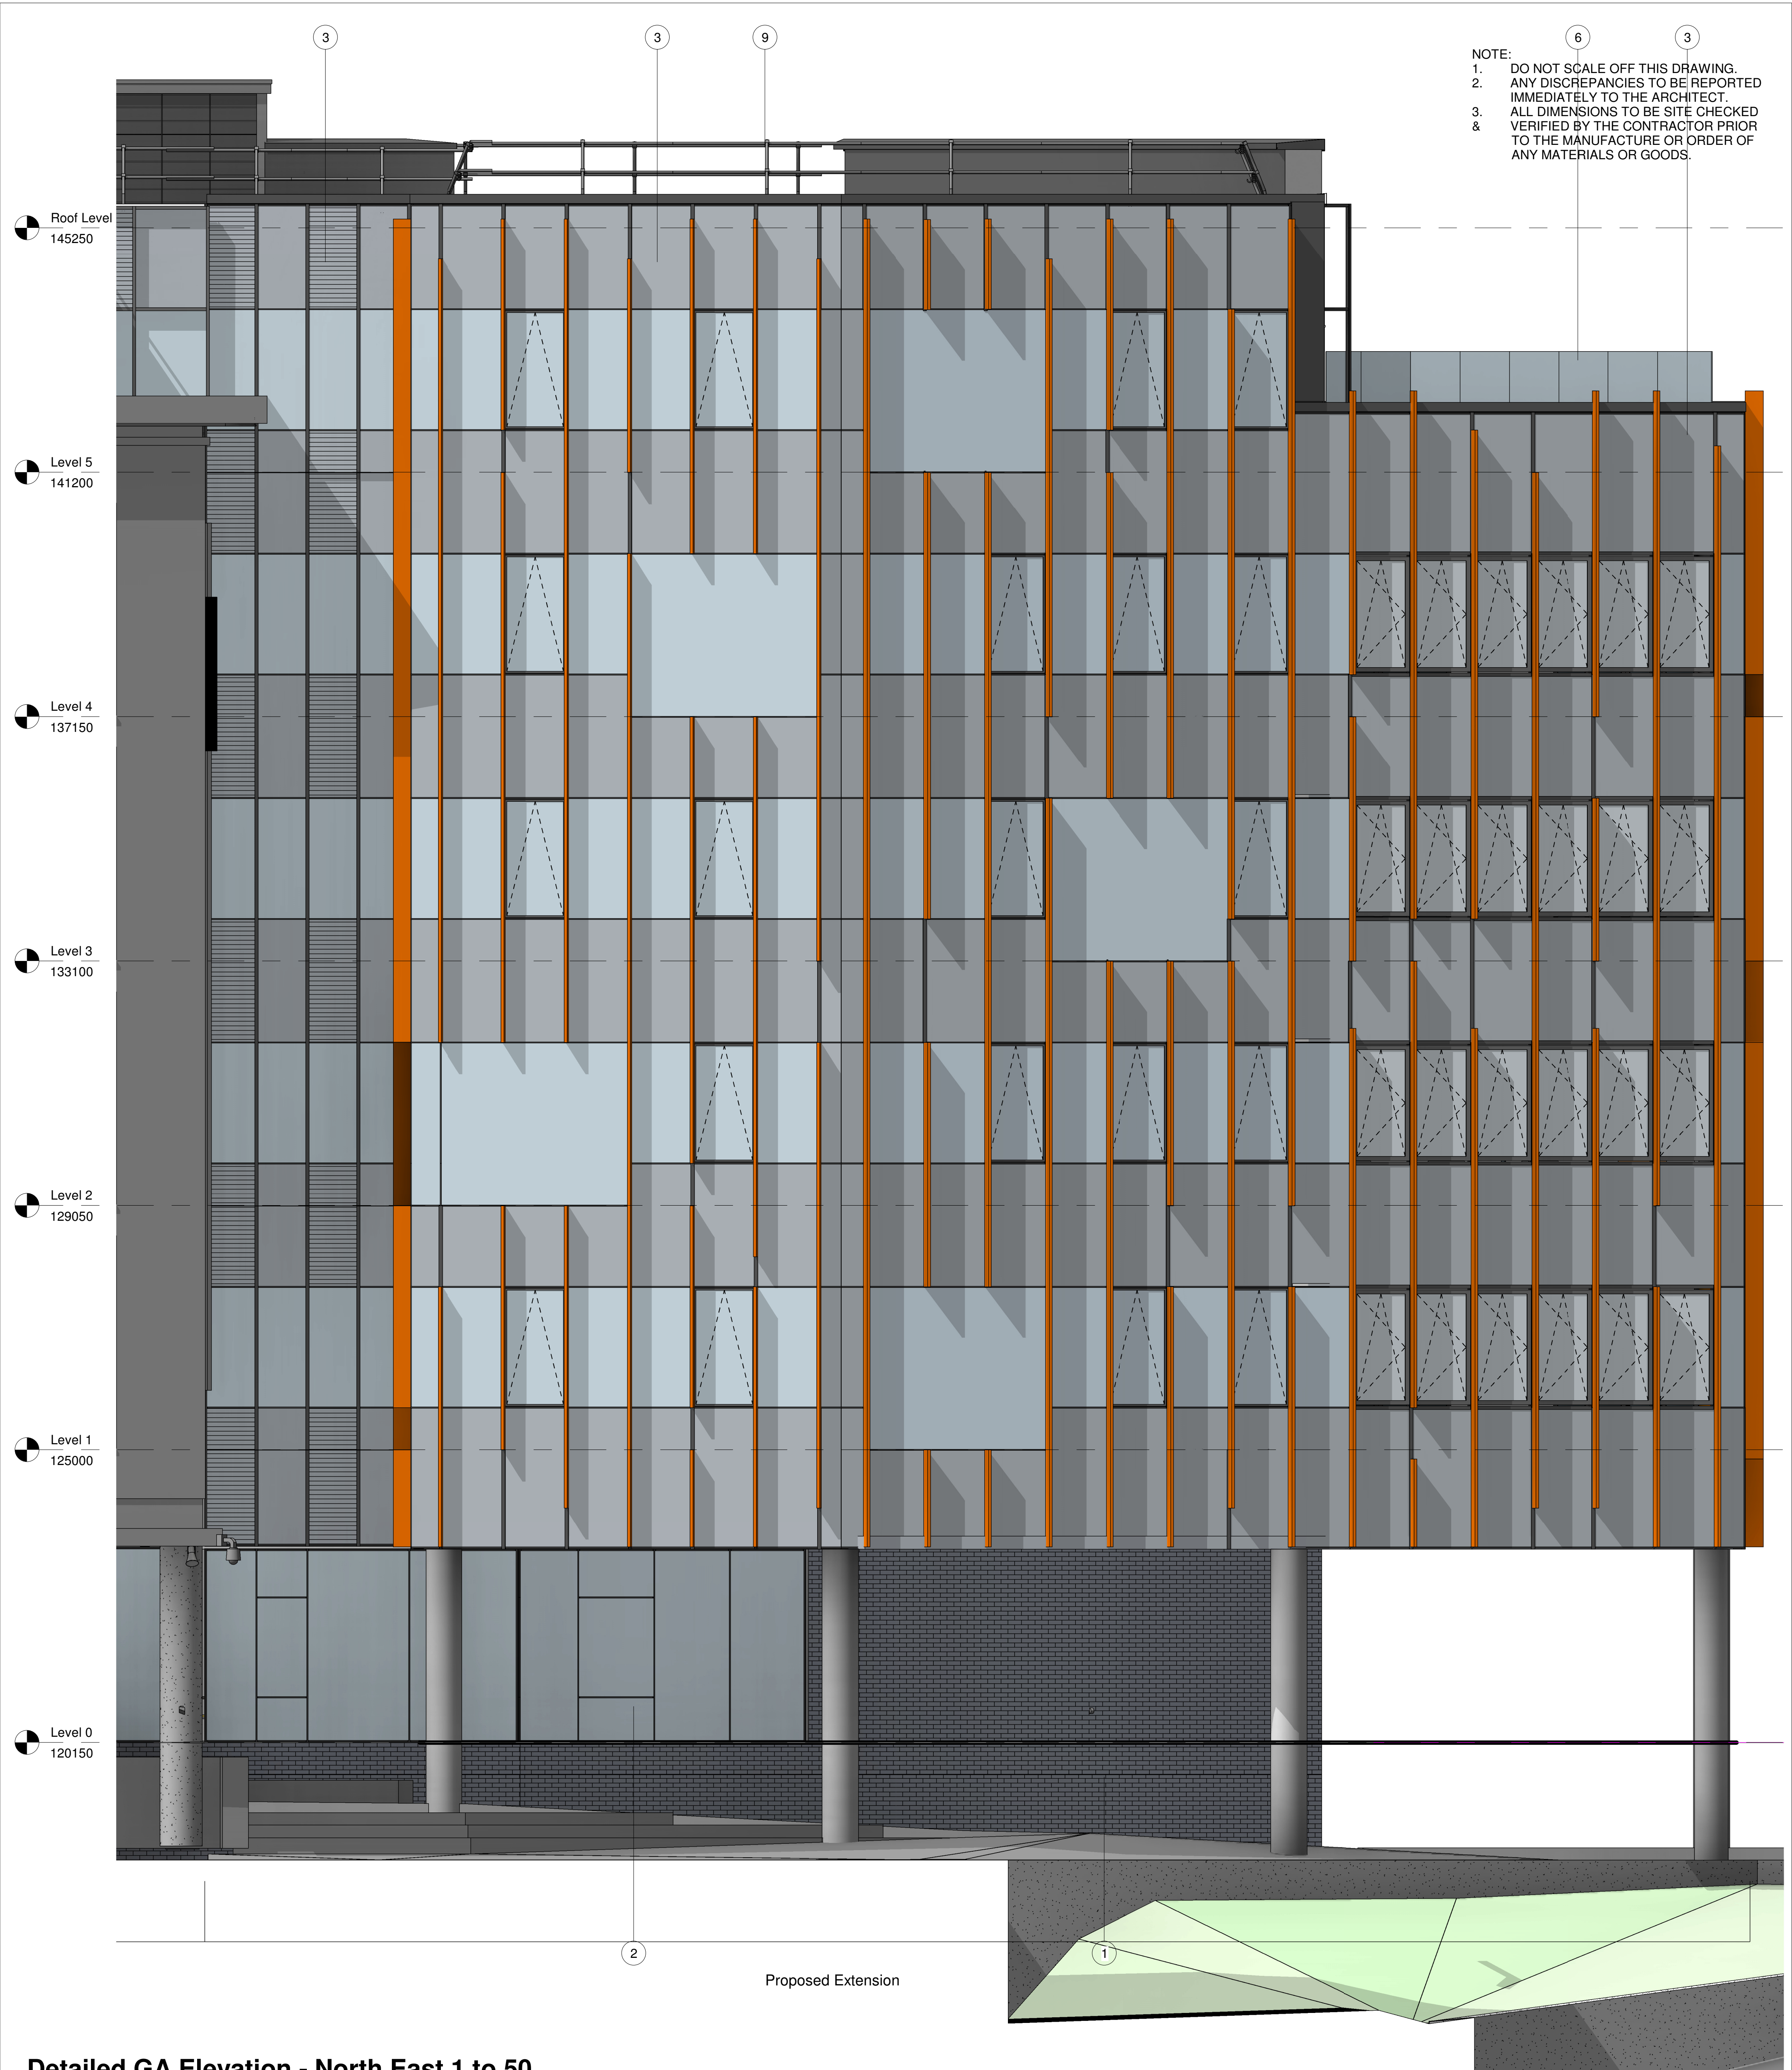

Detailed GA Elevation - North East 1 to 50
1 : 50

MATERIALS KEY:
Proposed Materials

- | | | | |
|---|--|---|---|
| ① | Staffordshire blue blue brick (to match ex) laid in stretcher bond | ⑤ | Omitted |
| ② | Curtain wall system with clear glazing | ⑥ | Framed Glazed Balustrade |
| ③ | Tental 60 with Flat Cap curtain walling with clear glazing, grey/black opaque glass spandrel panels and projecting orange ppc fins | ⑦ | Curtain walling system with clear glazing and blanking panels |
| ④ | 300mm slate grey coloured Flat Terracotta Tile 22mm thick. 900mm x 200mm to match existing | ⑧ | GRC Concrete Columns to match existing |
| | | ⑨ | Freestanding aluminium Balustrade to roof |
| | | ⑩ | PPC Aluminium External Fire Escape Door |
| | | ⑪ | PPC Aluminium Louvred Vents Colour to match Terracotta Tile |

Existing Materials

- | | | | |
|---|---|---|---|
| ① | Blue/grey brick laid in stretcher bond | ① | PPC aluminium coloured aerofoil fins - 300mm projection fixed to curtain walling mullions |
| ② | Slate grey terracotta rainscreen cladding, stack bonded | ② | Doubled glazed insulated spandrel panels |
| ③ | PPC aluminium framed window and curtain walling systems | ③ | PPC aluminium louvre panels |
| ④ | Orange coloured transparent window film | ④ | High quality finish concrete encased steel columns |
| ⑤ | SSG transoms | ⑤ | Roof lights |

Rev	Description	Date
PLANNING		
Rochdale Sixth Form College College Road, Rochdale, OL12 6HY		
Detailed Elevations - North East		
DRAWING NUMBER 3940-ABW-ZZ-ZZ-DR-A-2826		
DATE 07/03/23	REVISION	STATUS
SCALE As indicated	PURPOSE OF ISSUE	
ABW architects Ltd. architecture building workshop		A1 © 24/10/2023 12:57:45