


Elevation A

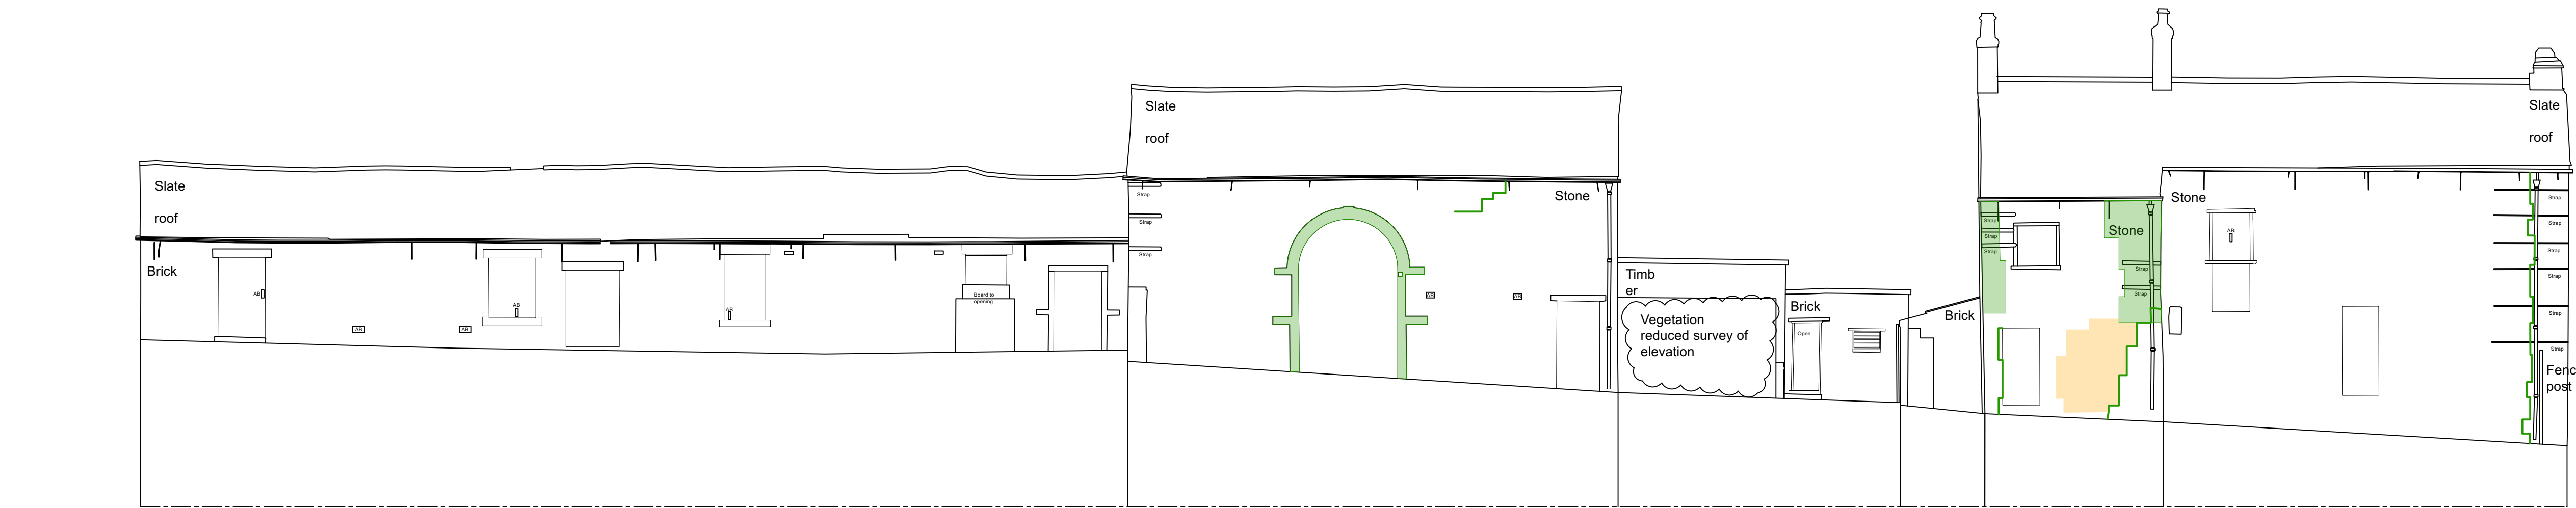

Elevation B


Key:

Areas requiring rebuilding	
Areas requiring new masonry	


Survey undertaken by BWB. Annotated areas are indicative only. refer to BWB drawing SHF-BWB-00-ZZ-DR-B-0020 REV P1




Elevation C

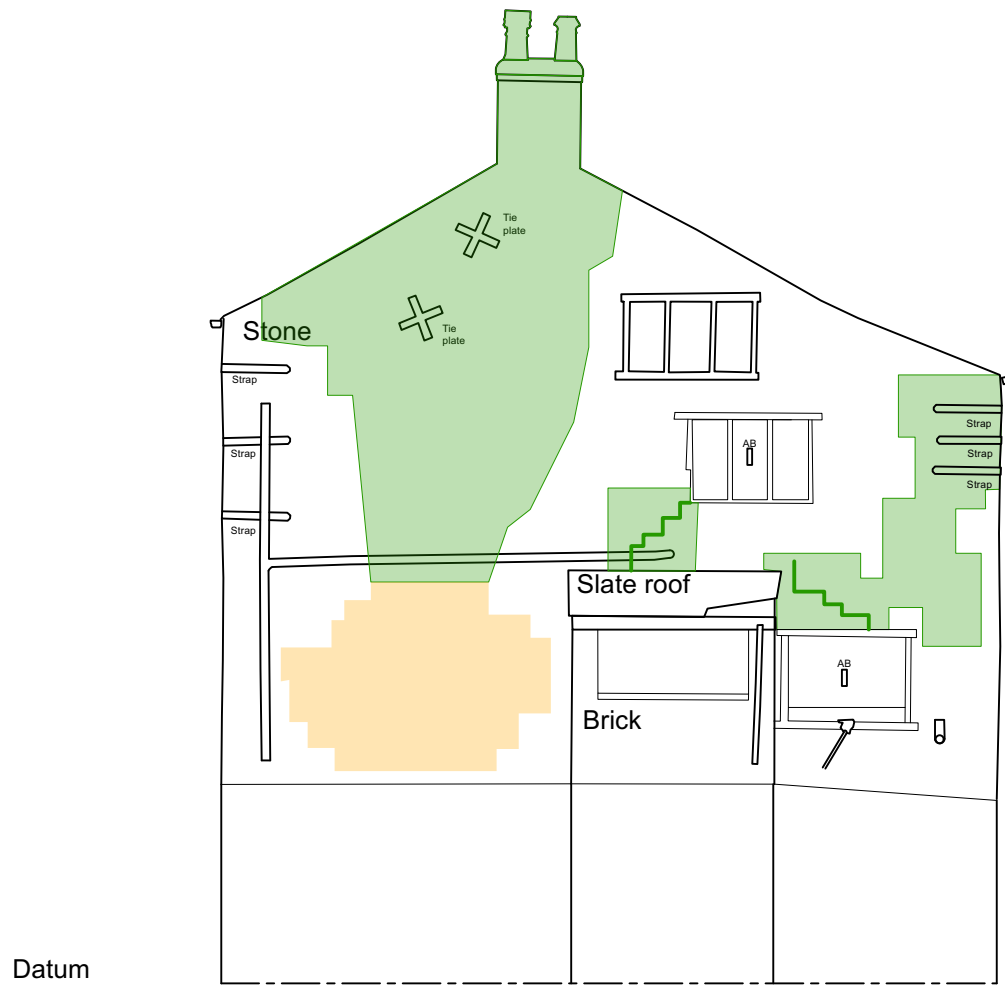

Elevation D

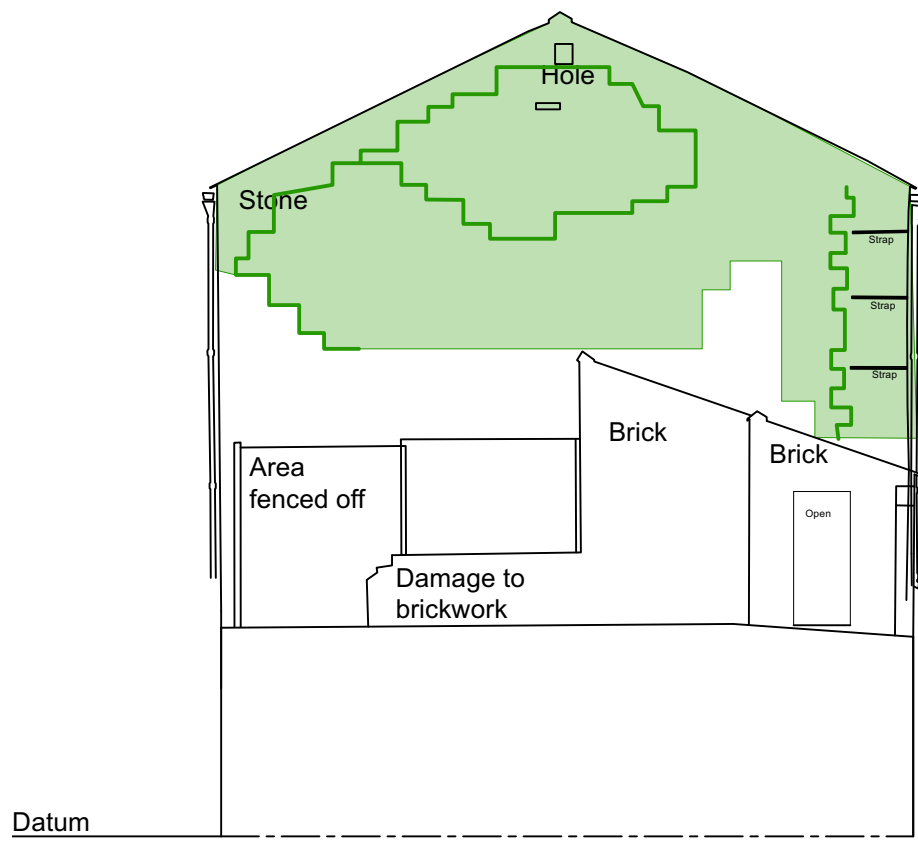

Elevation E

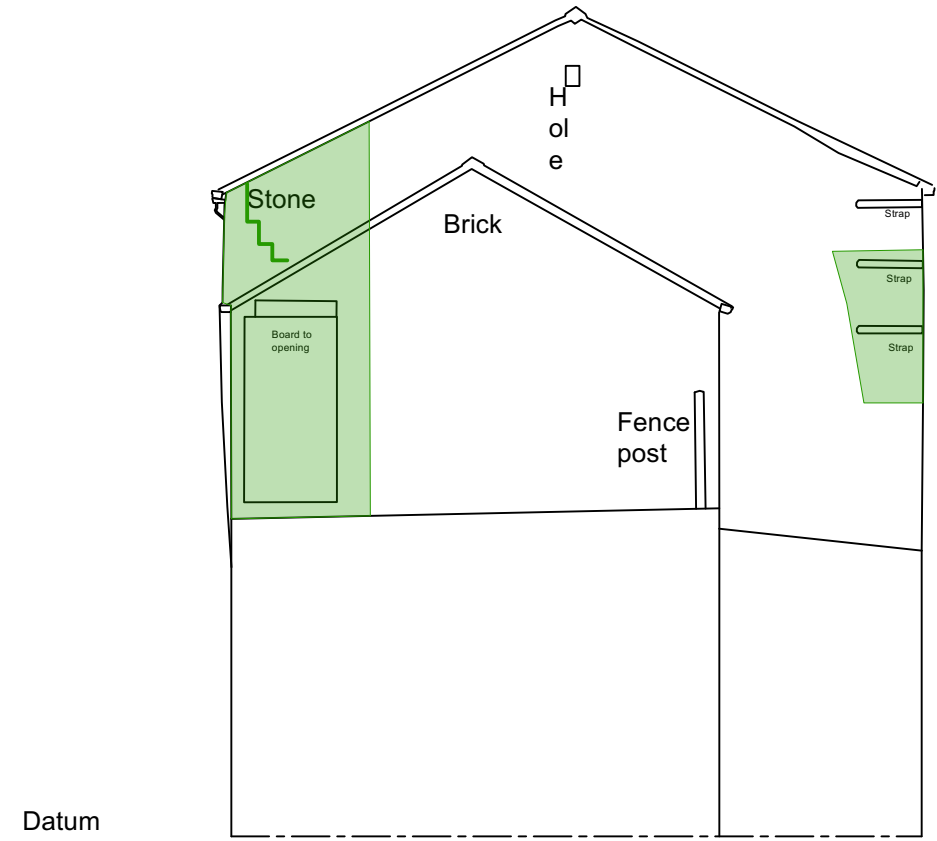

Elevation F

Revision
Project
Proposed Redevelopment
Address
**Silver Hill Farm
Rochdale**
Client
**Barratt & David Wilson Homes
North West**
Drawing
Remedial Works