



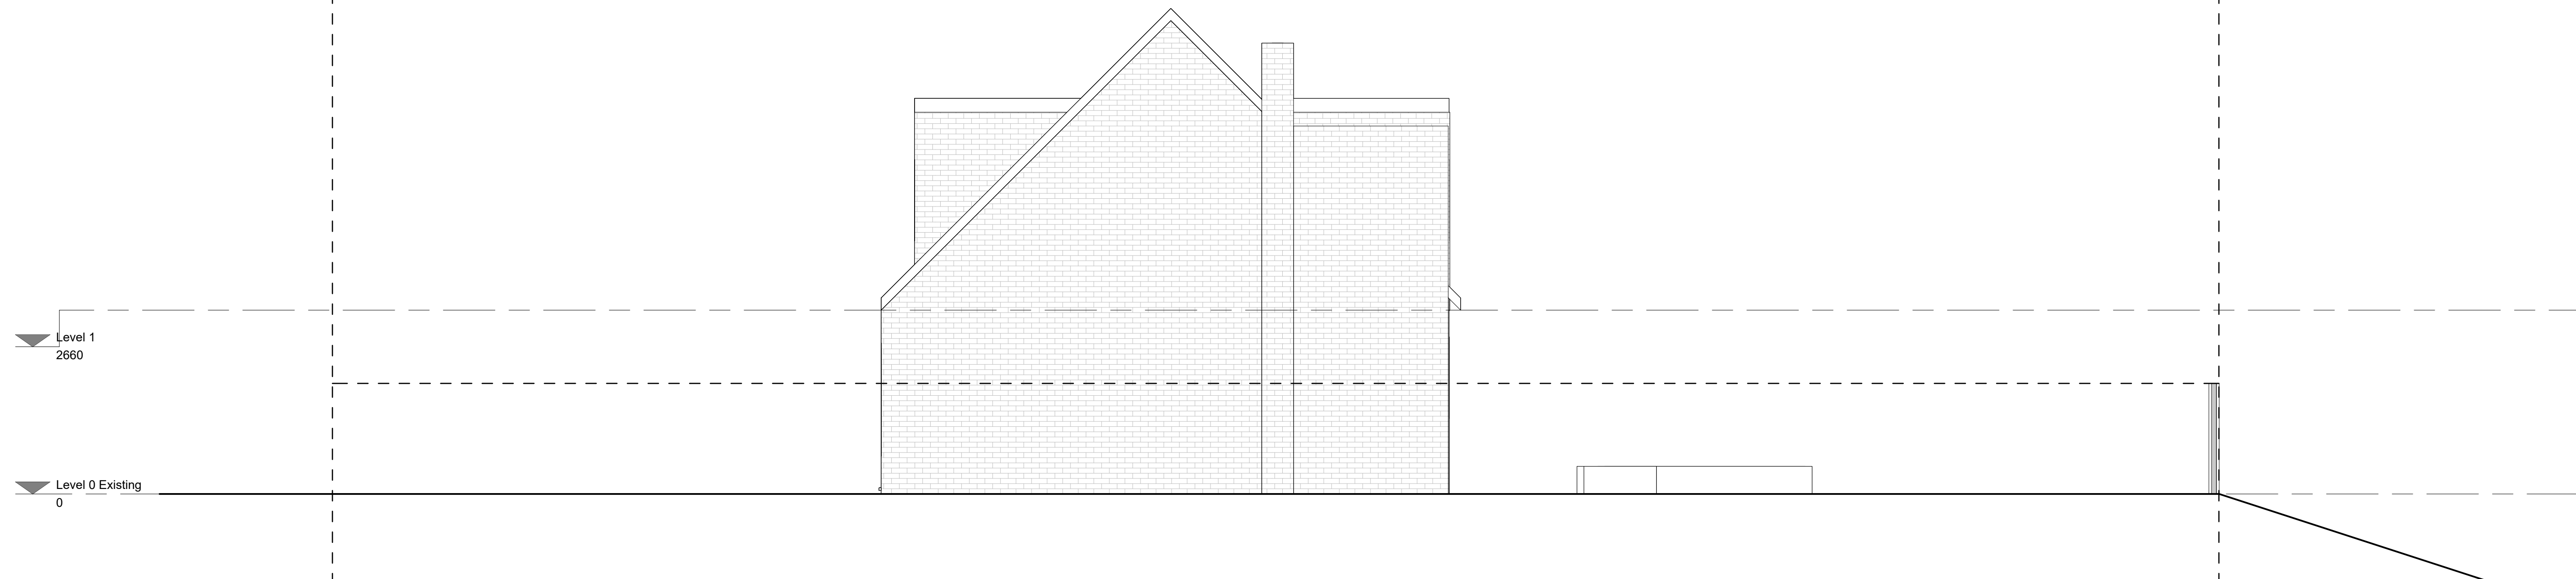


1 Existing Side 1 Elevation
1 : 50

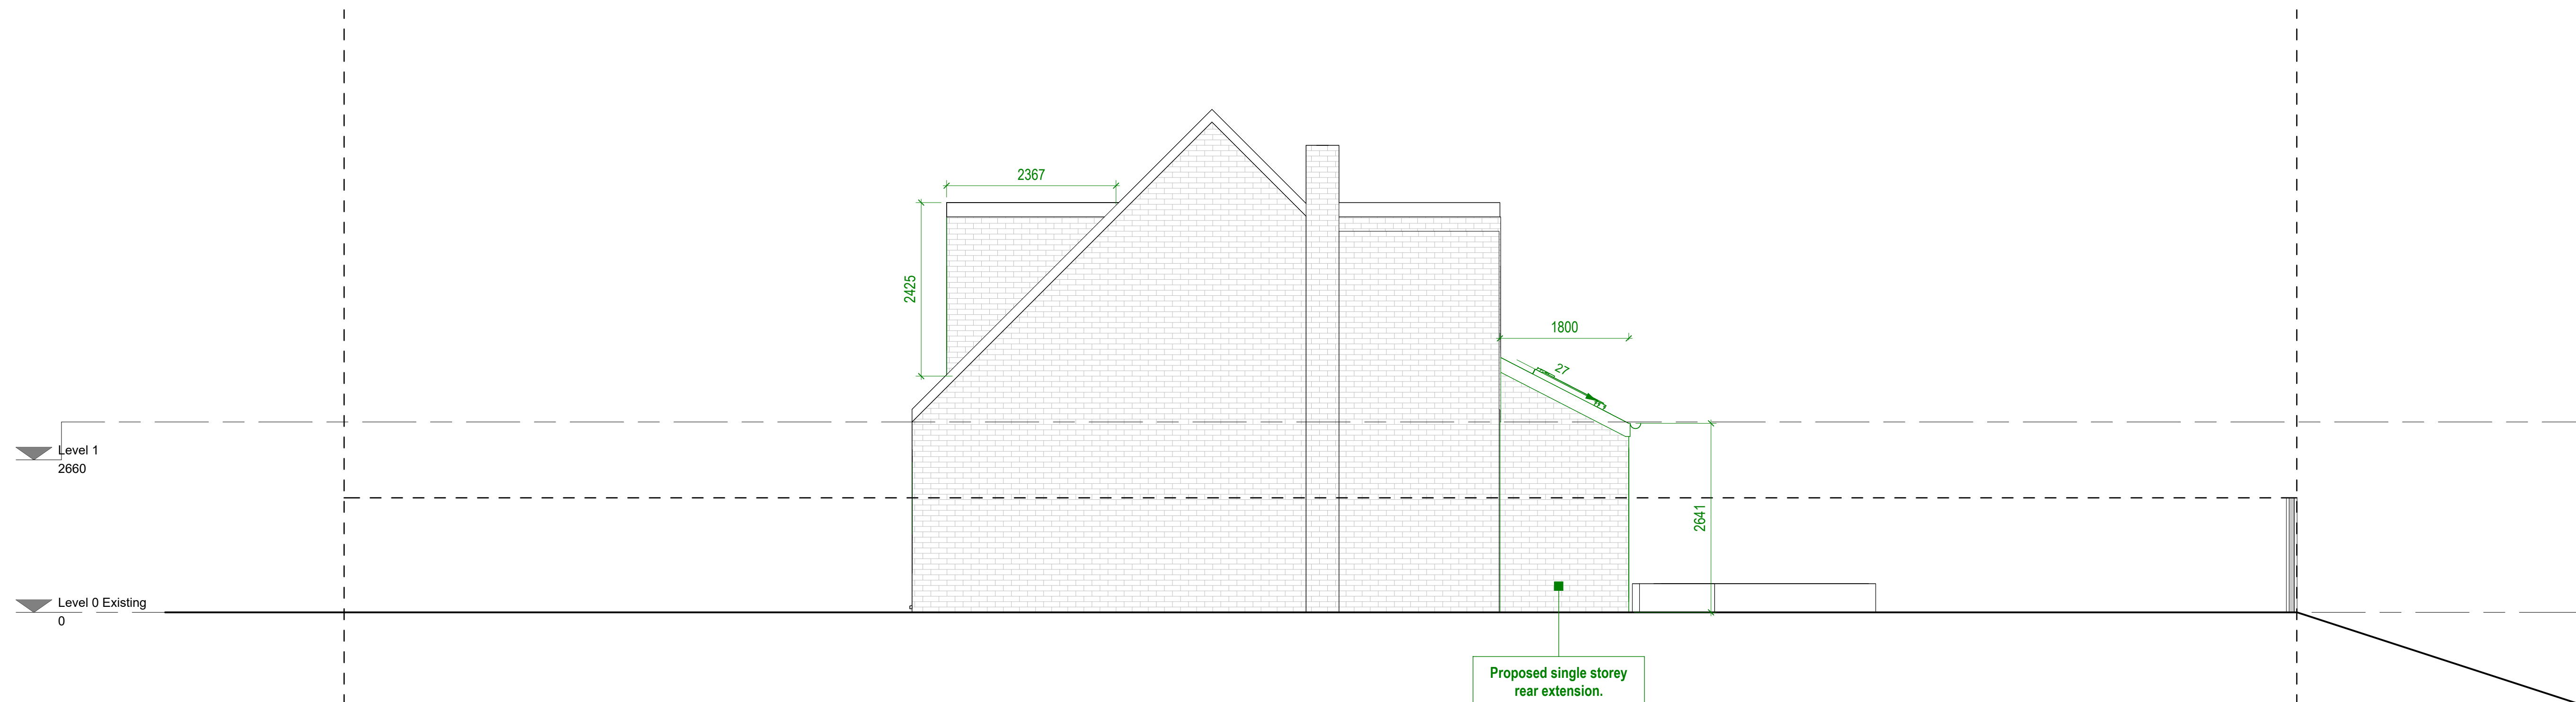

Proposed single storey
rear extension.
Walls, doors, roof, glazing
to match existing.
3 no velux rooflights.

2 Proposed Side 1 Elevation
1 : 50

Status	Lawful Development Certificate
Client	Mr Mohammad Rafaqat
Project Title	3 STONEHILL DRIVE ROCHDALE OL12 7JN
Drawing Title	Existing and Proposed Side 1 Elevations A1
Project No.	2019_001
Drawing No.	002-SI-XX-00-DR-I-P7
Drawing Date	
Created By	Rakesh M
m83 Associates Ltd	
187 Water Street, Manchester, M3 4JD Telephone: 07470 671 234 Email: rakesh@m83associates.com	
ARB Architects Registration Board REG NO: 130844A	RIBA Chartered Practitioner

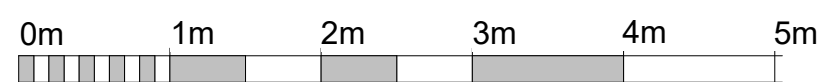

VISUAL SCALE 1:50 @ A1