



Warning to House Purchasers
Buyers are warned that this is a working drawing and the contents of this drawing may be subject to change during the build process. The layout, form, content, and dimensions specified are included for general guidance only. Features or fixtures shown may differ or be subject to individual interpretation. What we make every effort to ensure no drawings are up to date when they are issued. It is the responsibility of the client to ensure that the drawings are up to date when they are issued. The contents of this drawing do not constitute a contract, part of any contract or warranty, unless specifically incorporated into the contract. They should not be relied upon for the purposes of entering into a contract to purchase any property.

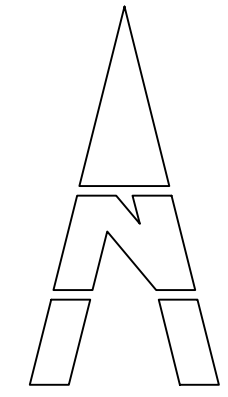

Legend

- Bin Storage Area**
1.8mx 2.5mm flagged area for storage of wheeled bins.
1 x general waste | 1 x paper & cardboard |
1 x glass & plastic | 1 x garden waste

- Refuse Route**
Proposed route of bins from dwelling to collection point

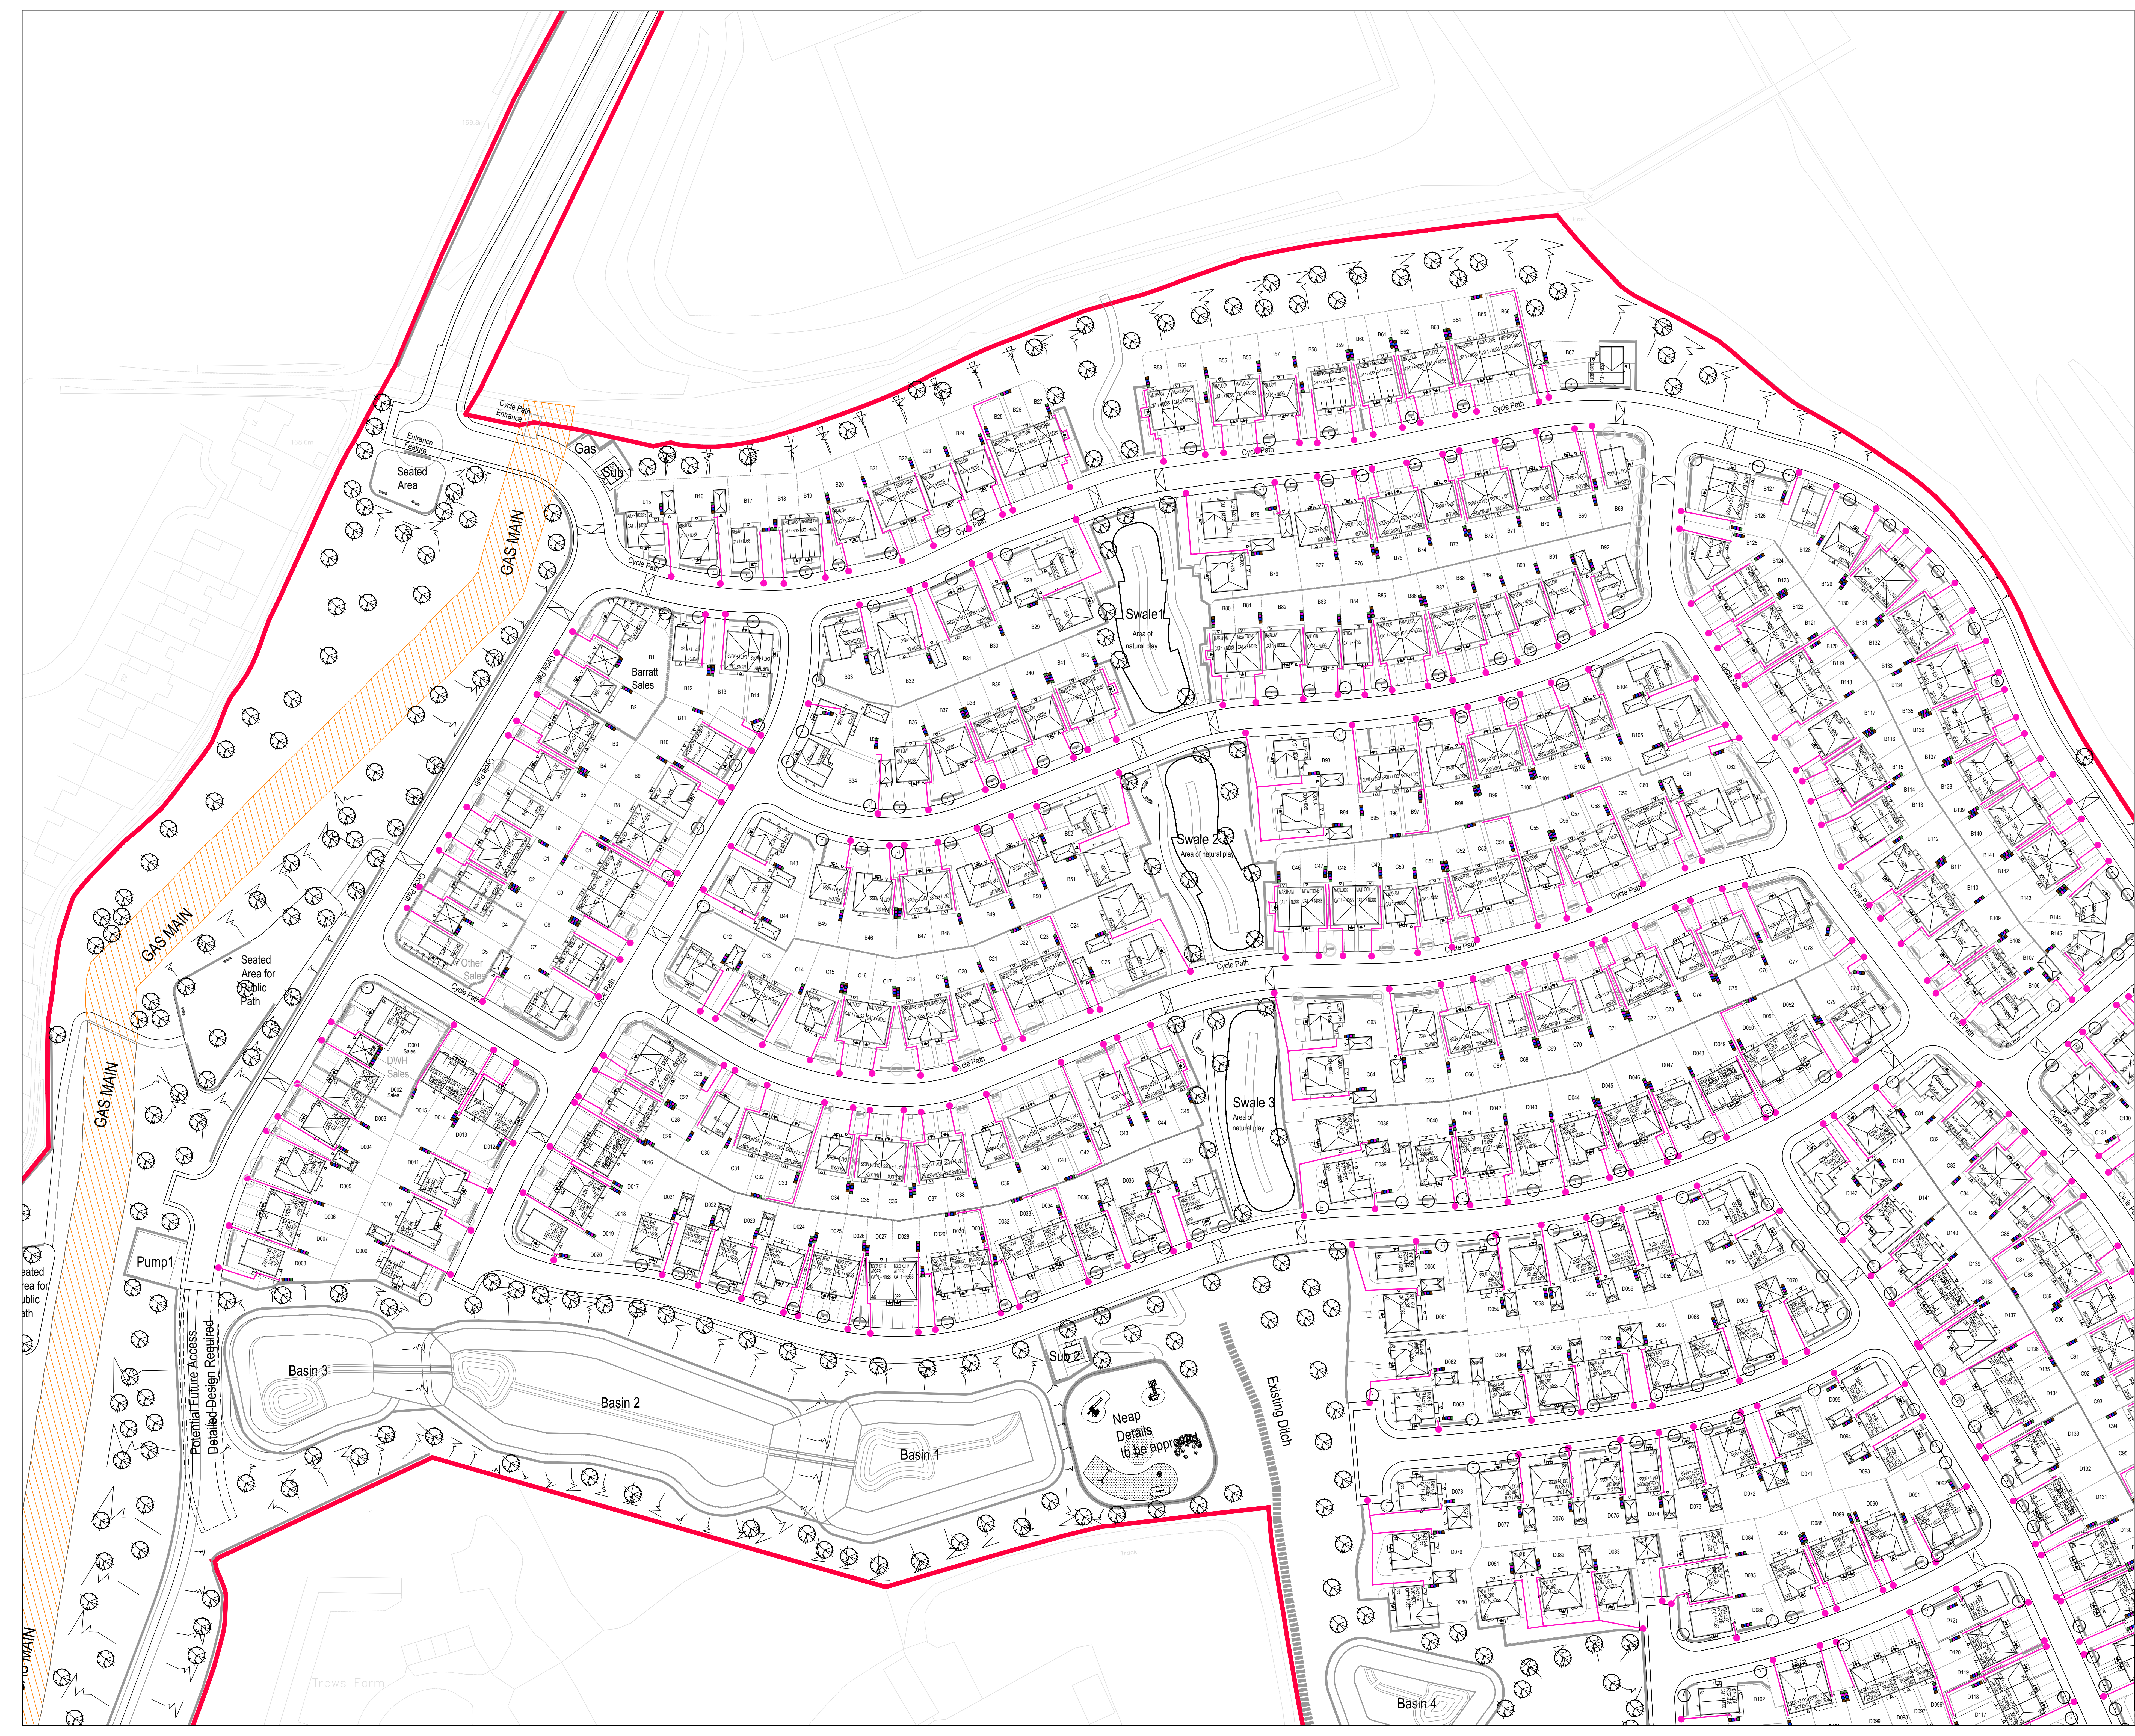

002	Updated to Planning Layout Rev. 03	26/11/24
Revision	Description	Date
001	Cowm Top	
Refuse Strategy Plan (Page 1 of 2)		
Design By	Date	Scale of A2
CL	14.03.24	1:500
002		
H8544 - BAH -	XX	-XX-DR-UD - 203500
Do not scale from this drawing. Work to given dimensions only. Any discrepancies are to be reported to Originator.		
© Barratt Homes Ltd		