


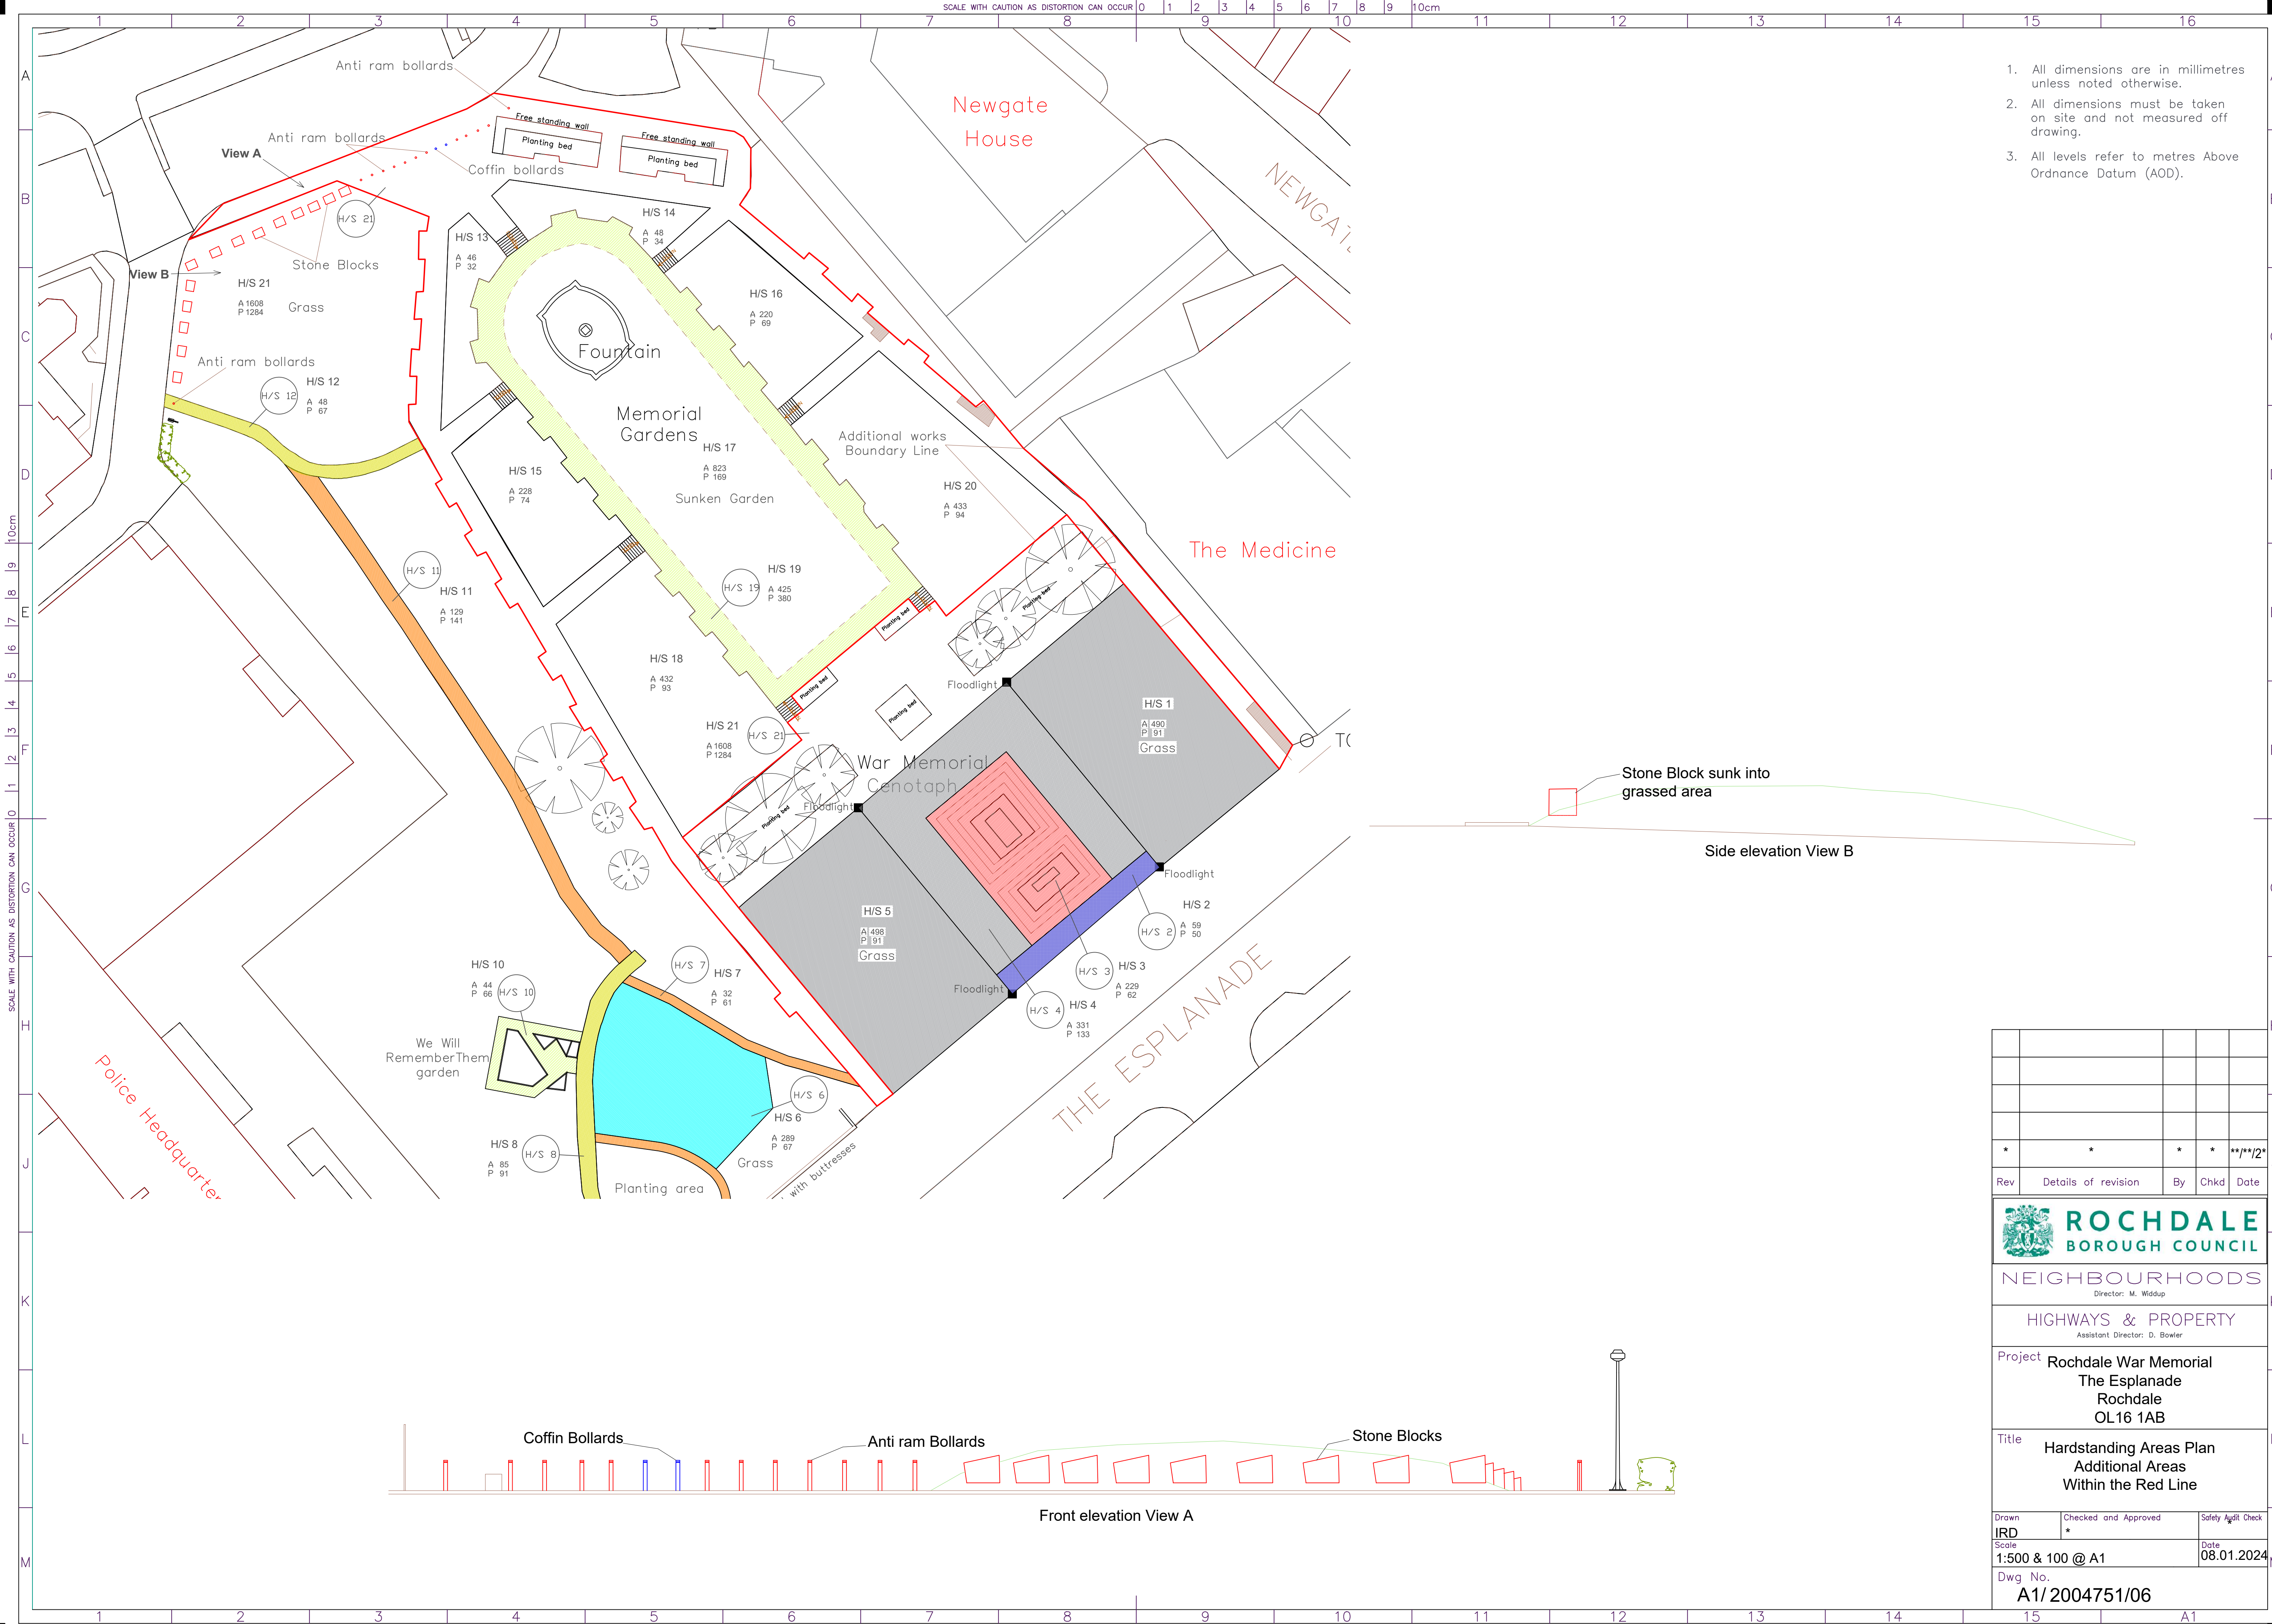

1. All dimensions are in millimetres unless noted otherwise.
2. All dimensions must be taken on site and not measured off drawing.
3. All levels refer to metres Above Ordnance Datum (AOD).

Side elevation View B

*	*	*	*	***12*
Rev	Details of revision	By	Chkd	Date



NEIGHBOURHOODS
Director: M. Widdup

HIGHWAYS & PROPERTY
Assistant Director: D. Bowler

project Rochdale War Memorial
The Esplanade
Rochdale
OL16 1AB

Hardstanding Areas Plan Additional Areas Within the Red Line

own RD ale	Checked and Approved *	Safety Audit Check *
500 & 100 @ A1		Date 08.01.2024

wg No.
A1/2004751/06