


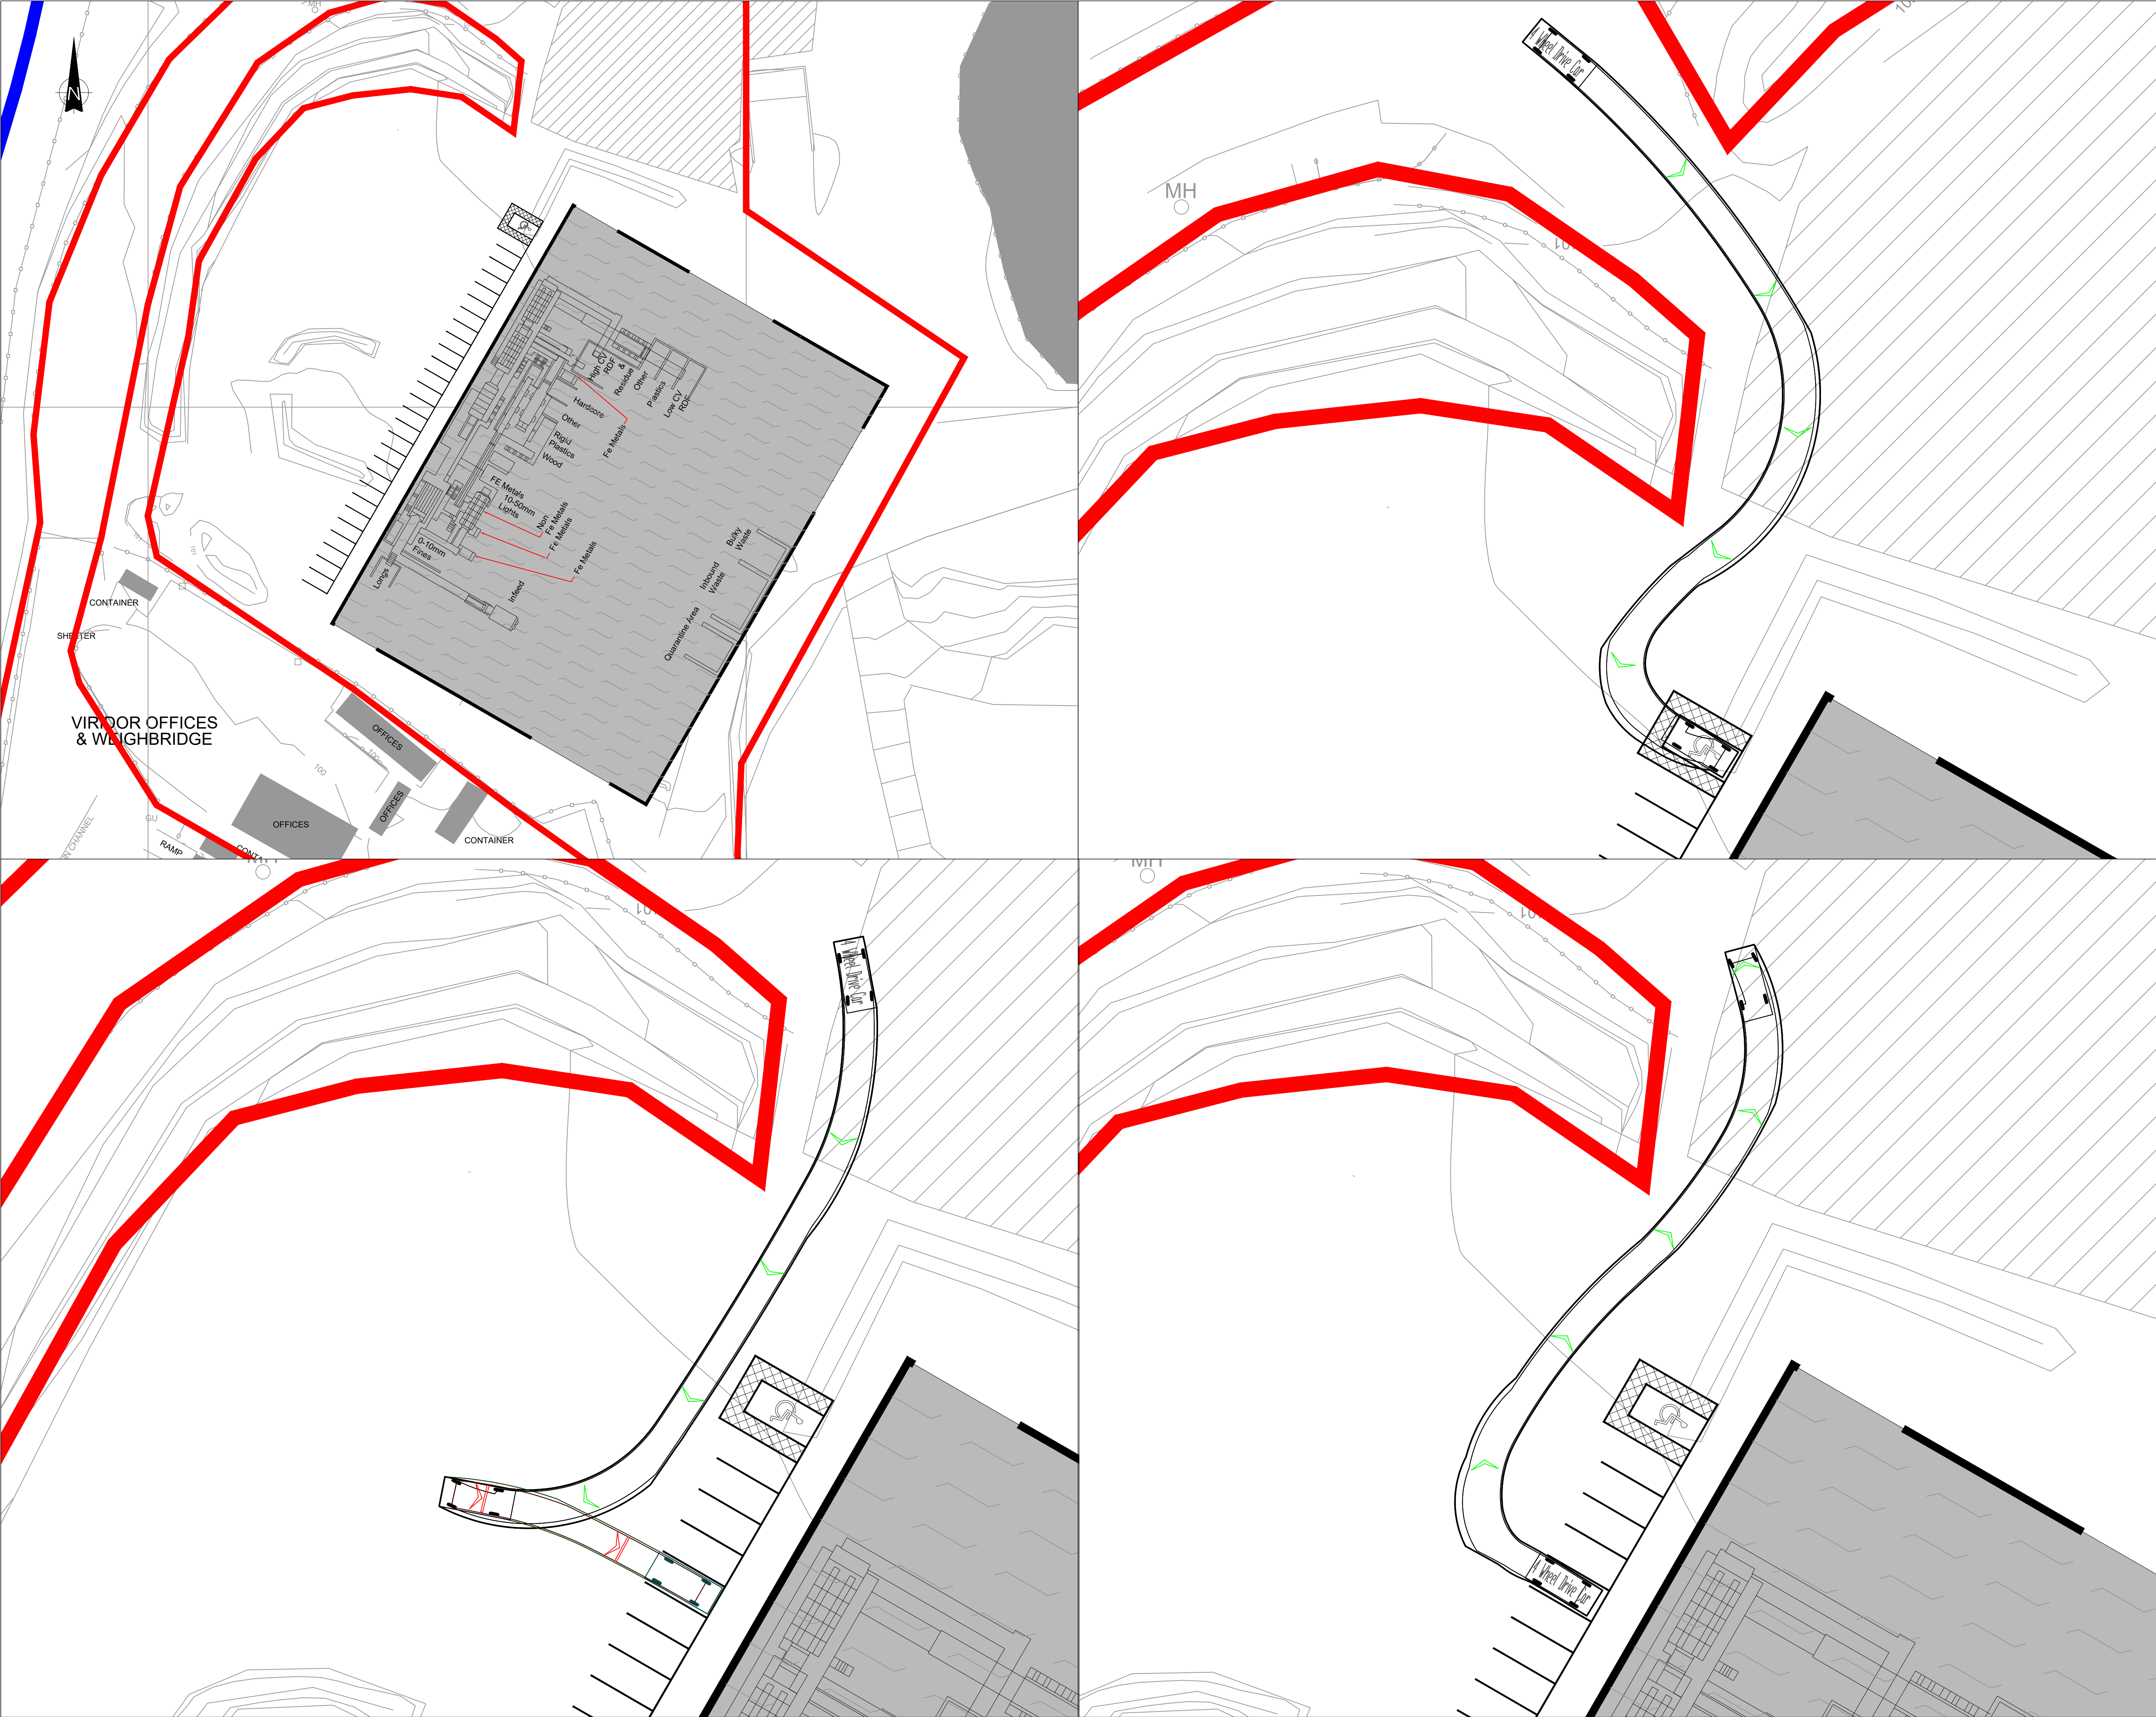

- Notes
1. Survey information provided by Valencia Waste Management Ltd
 2. All dimensions in Metres and all levels in metres Above Ordnance Datum Newlyn.
 3. Do not scale from this drawing.
 4. Any anomalies on this drawing should be brought to the attention of Egniol Consulting Ltd.
 5. Key.

- Land under the control of the Applicant
- Application Site
- MRF Building.
- Indicative Parking Space - 4.8m x 2.4m
1x Disabled Parking Space included.

B	Updated Building Location	LE	GR	GR	26.09.24
A	Updated Proposed Parking	LE	GR	GR	12.07.23
	Updated Site Boundary	LE	GR	GR	
Rev	Modification	By	Chk	App	Date



Egniol Consulting Limited
Unit 7, Llys Onnen, Ffordd y Llyn
Parc Menai, Bangor,
LL57 4DF
Telephone: 01248 355996
Email: info@egniol.com

Valencia Waste Management Ltd

Pilsworth Landfill Site

Proposed Parking Plan Layout

Drawn by	Checked by	Approved by
LE	GOJR	PD
Date	Date	Date
16.08.2023	16.08.2023	07.10.2024
Status	Scale @ A1	
Final	1:250	
Drawing Number	Revision	
ECL.9595.D01.007	B	