


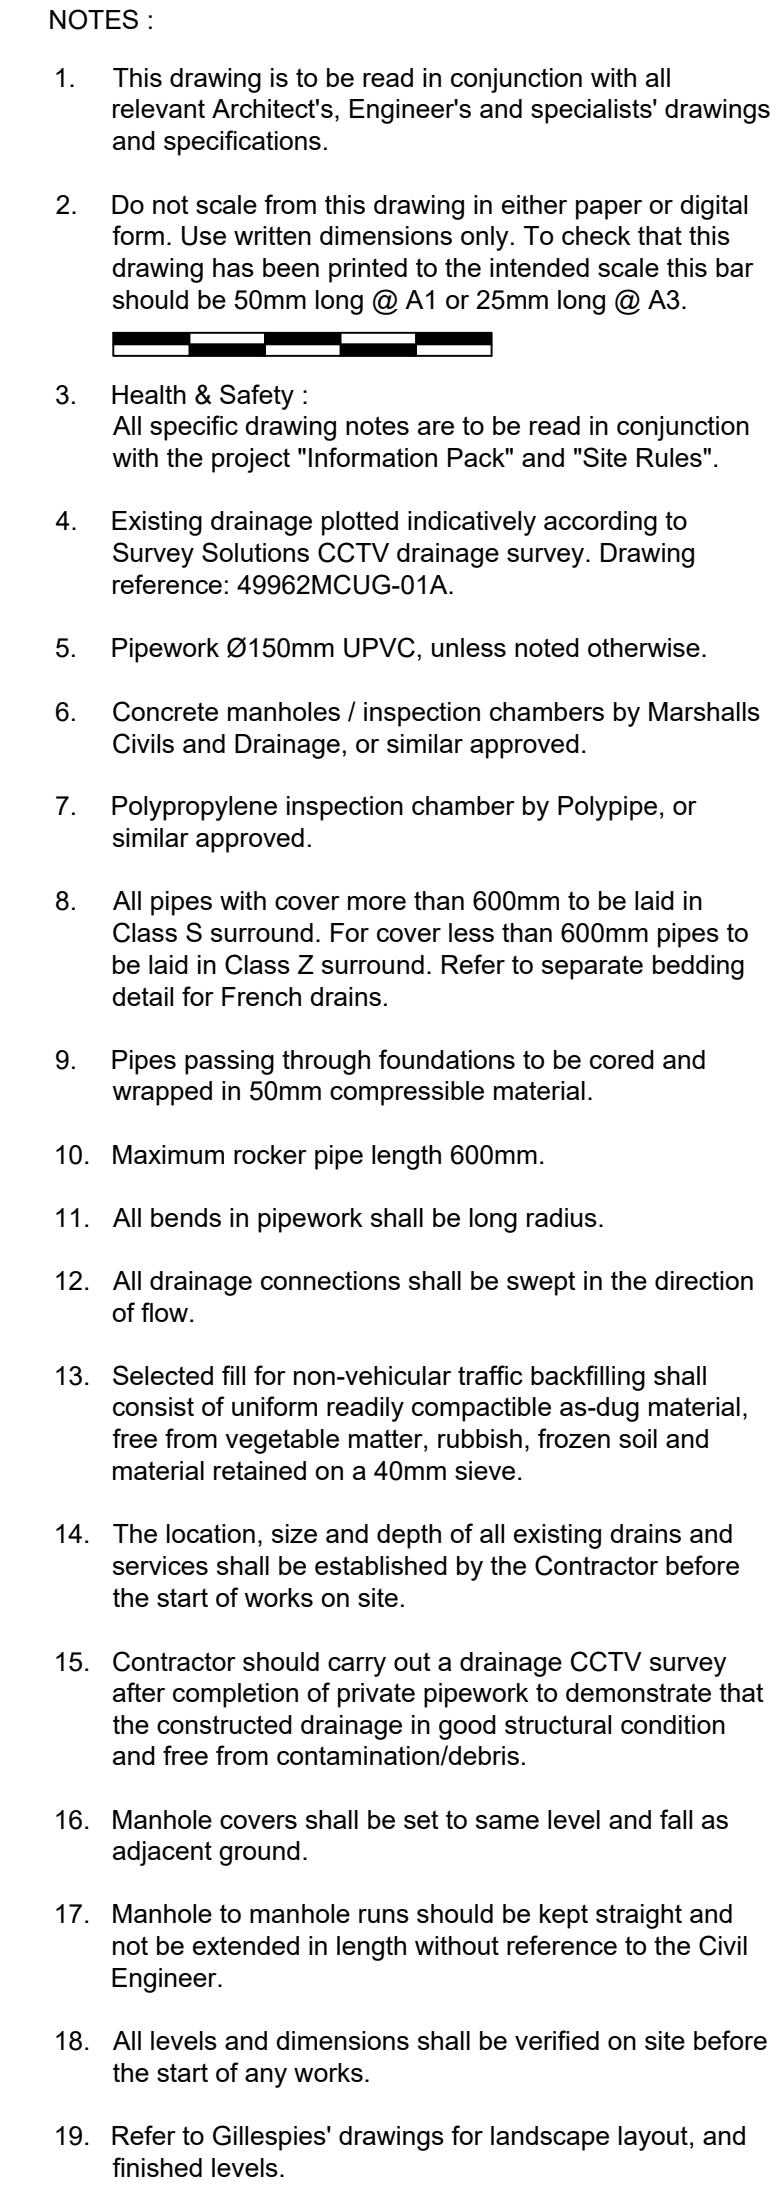

BROADFIELD SLOPES
ROCHDALE

PHASE 2
SOUTH SLOPES
INFRASTRUCTURE

Status

STAGE 4

NOT FOR CONSTRUCTION

**PRICE &
MYERS**

Consulting Engineers
37 Alfred Place
London
WC1E 7DP

020 7631 5128
mail@pricemyers.com
www.pricemyers.com