


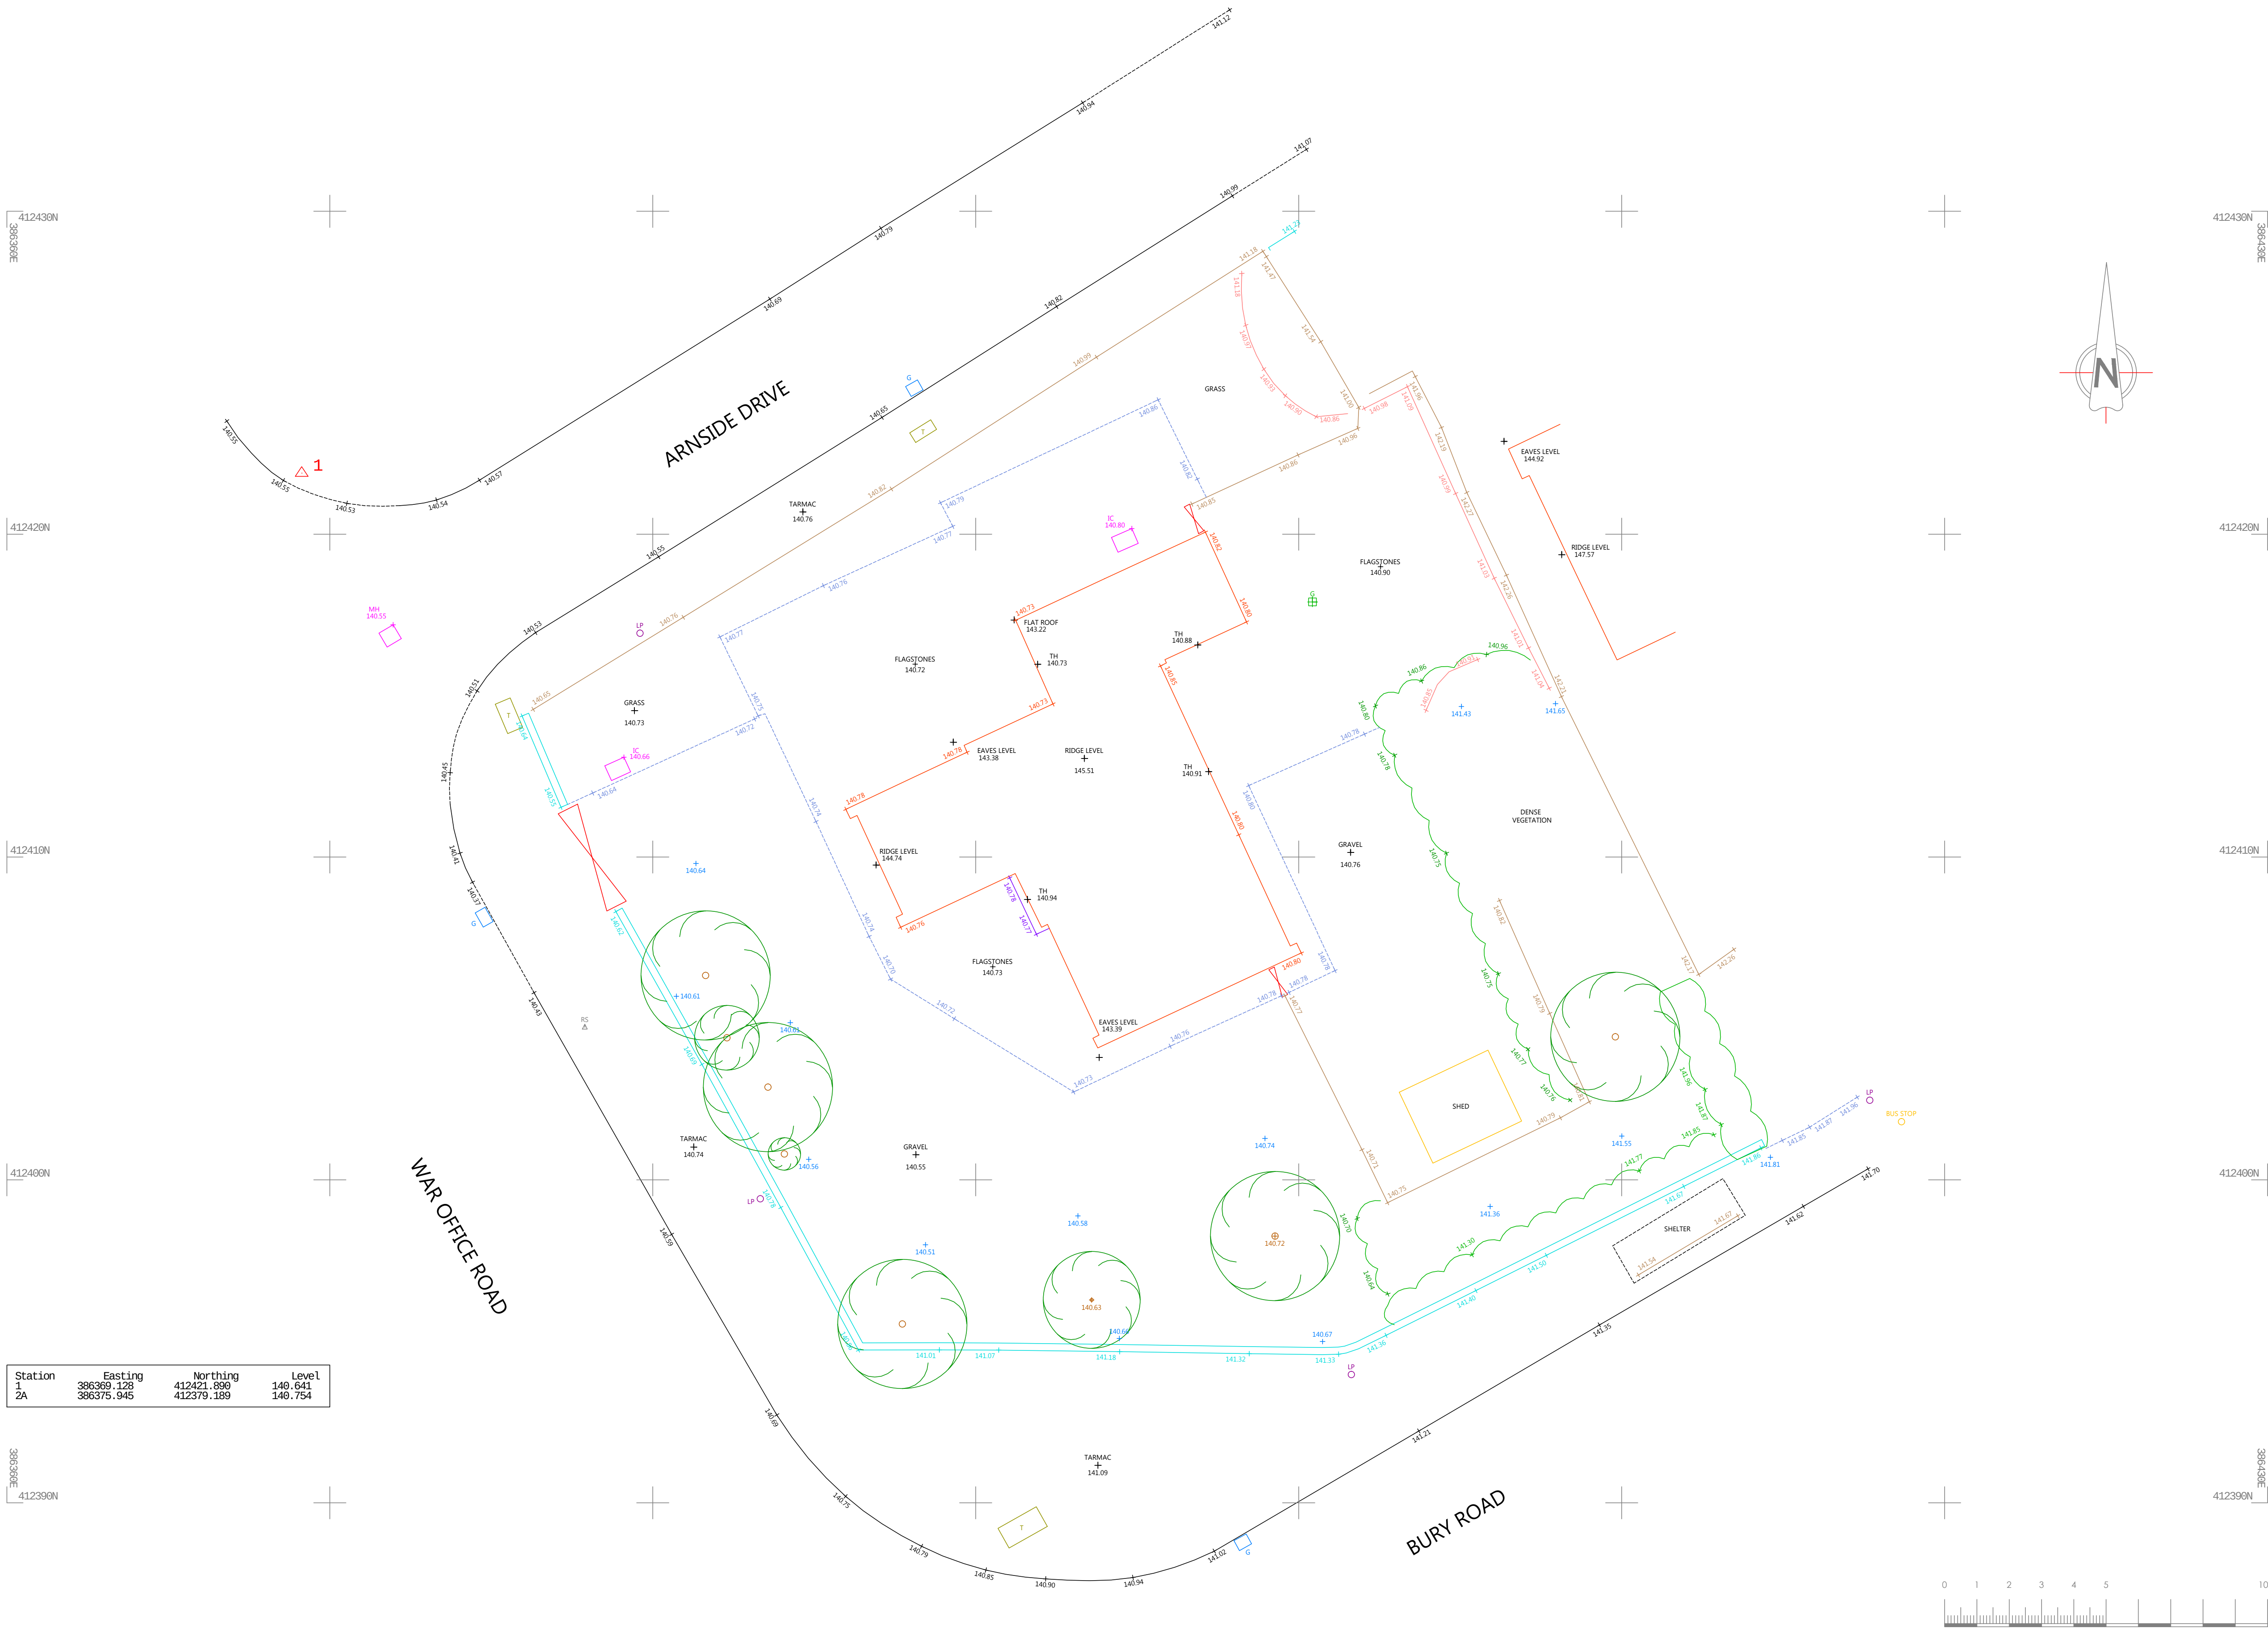

Station	Easting	Northing	Level
1	386369.128	412421.186	140.541
2A	386375.945	412379.189	140.754

- Abbreviations/Symbols (Measured Building Surveys):**
- C: Window Cill Height
 - H: Window Head Height
 - BH: Beam Height
 - DH: Door Height
 - COL: Column
 - SVP: Soil Vent Pipe
 - FL: Floor Level
 - TH: Threshold Level
 - FC: Floor to Ceiling Height
 - VC: Vaulted Ceiling
- Line types**
- Hedge Lines
 - Drainage Runs
 - Overhead Electricity Cables
 - Overhead Telephone Cables
- Symbols**
- Tree/Bush
 - Control Station
 - Borehole
 - Trial Hole
 - Glass House
 - Osbn
- Abbreviations (Topographic Survey):**
- AH: Arch Height
 - AV: Air Valve
 - BB: Belta Beacon
 - BOC: Electricity Box, Cables Box, Etc.
 - BOL: Bollard
 - BS: British Telecom Inspection Chamber
 - BS/IC: Bus Stop / Lamp Post
 - CAIV: CATV Inspection Chamber
 - CCIV: Closed Circuit Television
 - CL: Cellar Light
 - C.PIL: Catch Pit
 - ER: Earth Road
 - EC: Electricity Inspection Chamber
 - EP: Electricity Pole
 - FH: Fire Hydrant
 - FP: Flag Pole
 - GV: Gas Valve
 - G: Gully
 - IC: Inspection Chamber
 - KO: Kerb Outlet
 - LP: Lamp Post
 - LB: Letter Box
 - LC: Lighting Column
 - M: Marker
 - MH: Manhole
 - MP: Mooring Point
 - MS: Mile Stone
 - NYNEX: Nynex Inspection Chamber
 - O/H: Over Hang
 - P: Post
 - PO/IC: Post Office Inspection Chamber
 - R/S: Road Sign
 - RE: Roadside Eye
 - RTW: Retaining Wall
 - S/P: Sign Post
 - SNP: Street Name Plate
 - ST: Stop Tap
 - SV: Stop Valve
 - T: Telecom Inspection Chamber
 - TCB: Telephone Call Box
 - TH: Threshold Level
 - TL: Traffic Light
 - TP: Telegraph Pole
 - TROUGH: Trough
 - WO: Water Outlet
 - WM: Water Meter
- Fence Descriptions:**
- B/W: Barbed Wire
 - C/B: Close Boarded
 - C/BARRIER: Crash Barrier
 - C/L: Chain Link
 - C/P: Chestnut Paving
 - C/I: Corrugated Iron
 - I/R: Iron Rolling
 - MIS/C: Miscellaneous
 - P/R: Post & Rail
 - P/W: Post & Wire
 - P/C: Post & Chain
 - S/PAL: Steel Palisade
 - W/M: Wire Mesh

Survey Notes:

Coordinates and Levels related to Ordnance Survey Datum - GPS OSGB36

Revision	Date	Description



Chris Parlington Land Surveyors

44a Green Lane
Sale
Cheshire
M33 5PP
t: 0161 976 1194
www.cpls.co.uk esurvey@cpls.co.uk

Client

AJ Cocker Associates Ltd

Project

2 War Office Road, Bamford
Site Survey

Scale	1:100	Surveyed By	J C	Date	07.04.22
Drawing No.	070422JC-01	Checked By	CPLS	Date	08.04.22
		Drawn By	J C	Date	08.04.22

