



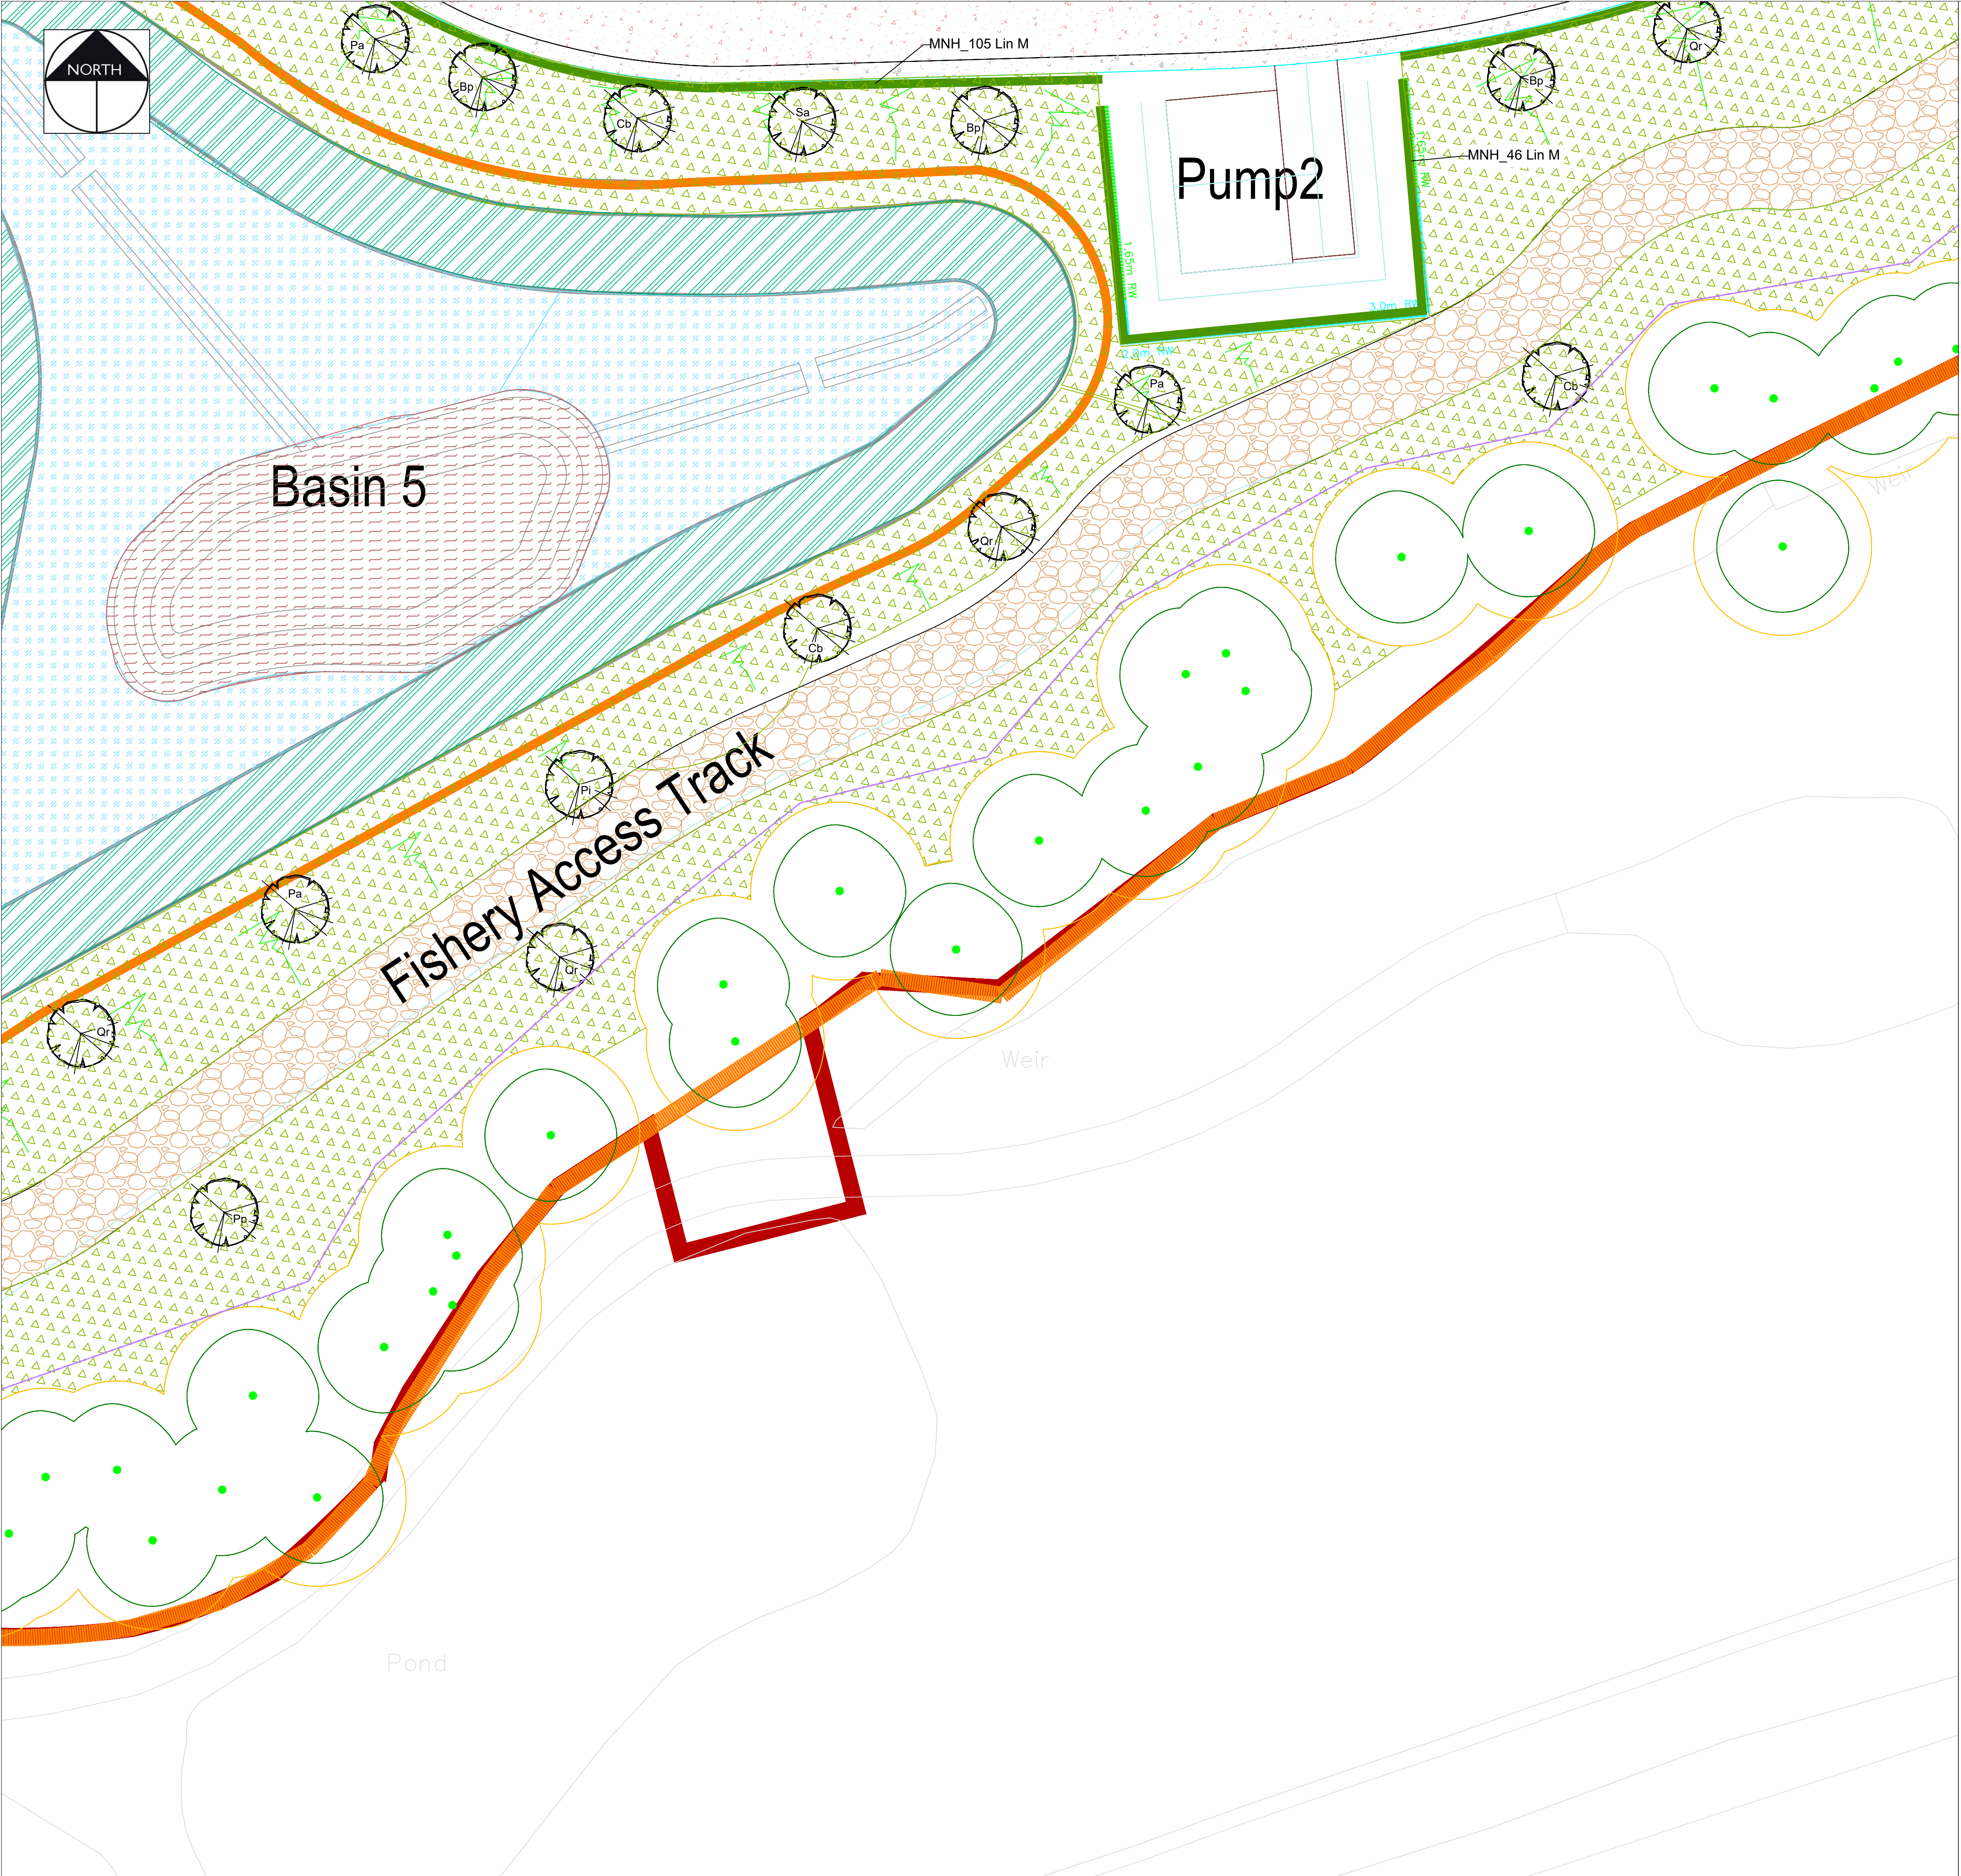


KEY




EXISTING VEGETATION
To be retained. Refer to the Tree Survey and Ecology Reports for further details on species & maintenance

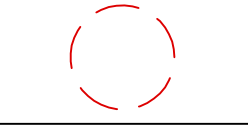


EXISTING VEGETATION REMOVED
To be removed. Refer to the Tree Survey and Ecology Reports for further details on species

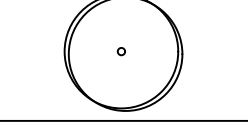

PROPOSED PLOT TREE
Refer to the planting schedule for details on species, quantities and nursery grades

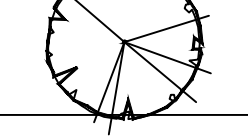

PROPOSED POS TREE
Refer to the planting schedule for details on species, quantities and nursery grades

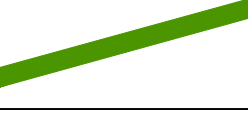


HEDGE
Refer to the planting schedule for details on species, quantities and nursery grades



SHRUB BEDS
Refer to the planting schedule for details on species, quantities and nursery grades.




WILDFLOWER GRASS MIX - WFM1
Refer to the planting schedule for details on species, quantities and nursery grades.

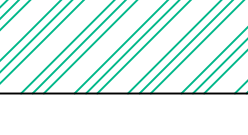


MARGINAL PLANTING - DRY MIX
Refer to the planting schedule for details on species, quantities and nursery grades.



MARGINAL PLANTING - WET MIX
Refer to the planting schedule for details on species, quantities and nursery grades.

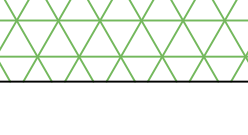


NATIVE WHIP PLANTING
Refer to the planting schedule for details on species, quantities and nursery grades.

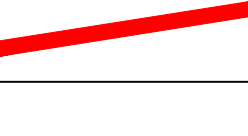

SITE BOUNDARY



AMENITY GRASS - GM1
(See Schedule)

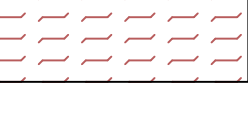

Reed Planting

P8	07.01.25	Update Plots and amend Planting and Schedule	PGG
P7	09.12.24	Update AIA and amend Planting and Schedule	PGG
P6	28.10.24	Update Fishery Track	PGG
P5	07.08.24	Update client details	PGG
P4	16.07.24	Updated to optimise BNG	PGG
P3	11.06.24	Updated to Revised Planning Layout	PGG
P2	20.10.22	Updated to Ecology + Barratt comments	KLJ
P1	19.09.22	Initial Issue	KG
Rev	Date	Description	Initials

pgla

landscape architects

PGLA Ltd
Landscape Architects
Station Hop Offices
815 Stockport Road
Manchester
M19 3BS

t: 0161 238 9138
e: info@pgla.co.uk
w: www.pgla.co.uk

Client

BARRATT HOMES, DWH & GLP TROWS LLP

Project

COWM TOP LANE, CASTLETON

Description

PLANTING PLAN
SHEET 25

Status

FOR PLANNING

Scale

1:200@A1

Drawn

KLJ

Checked

PGG

Date

SEPT 2022

Job number

TRO1902

Drawing number

PP01.25

Revision

P8

Original size 100mm @ A1