



Artists Impression

To welcome visitors, and encourage recognition of the brand it is proposed to install three flagpoles of the same size that will be placed on the edge of the site.


These will be placed adjacent to the staff and visitor entrances, vehicle and pedestrian entrances, will act as signposts to help lead visitors towards the building entrance.

Flag poles are proposed at 7m high.


These are to be powder coated aluminium colour white, with a red pommel on top.



Danish Crown Flag

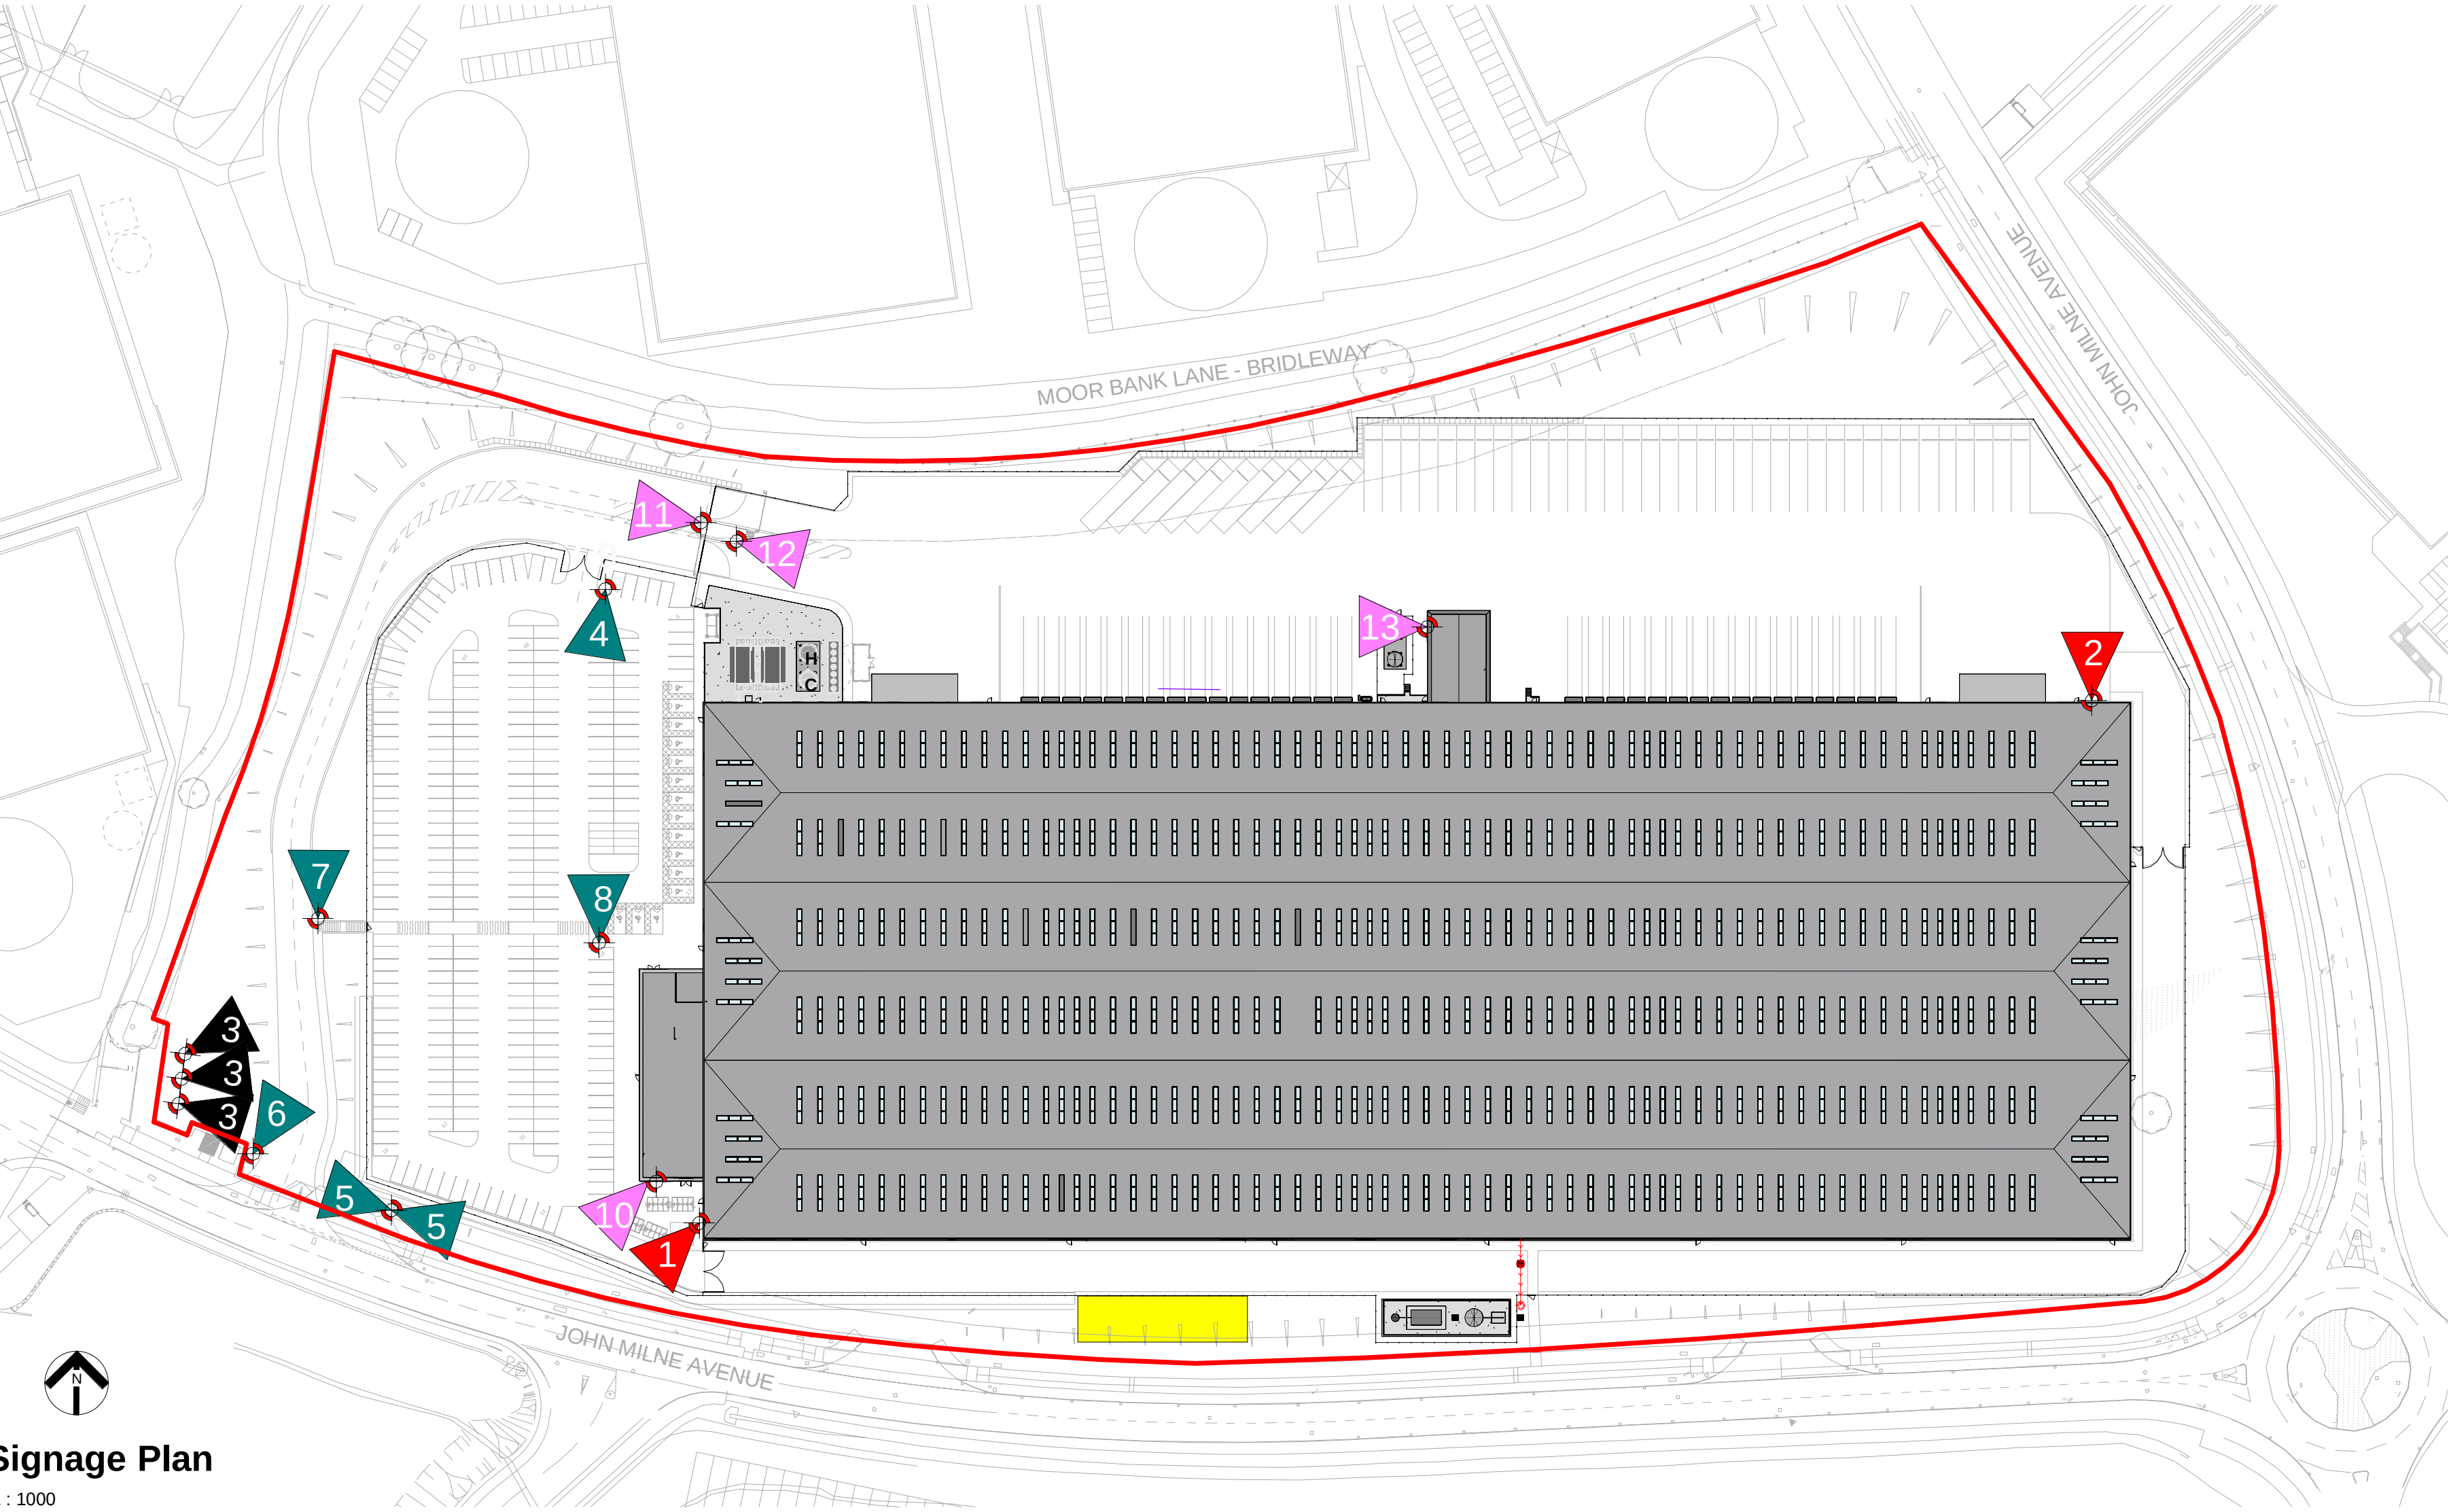

Signage Plan
1 : 1000

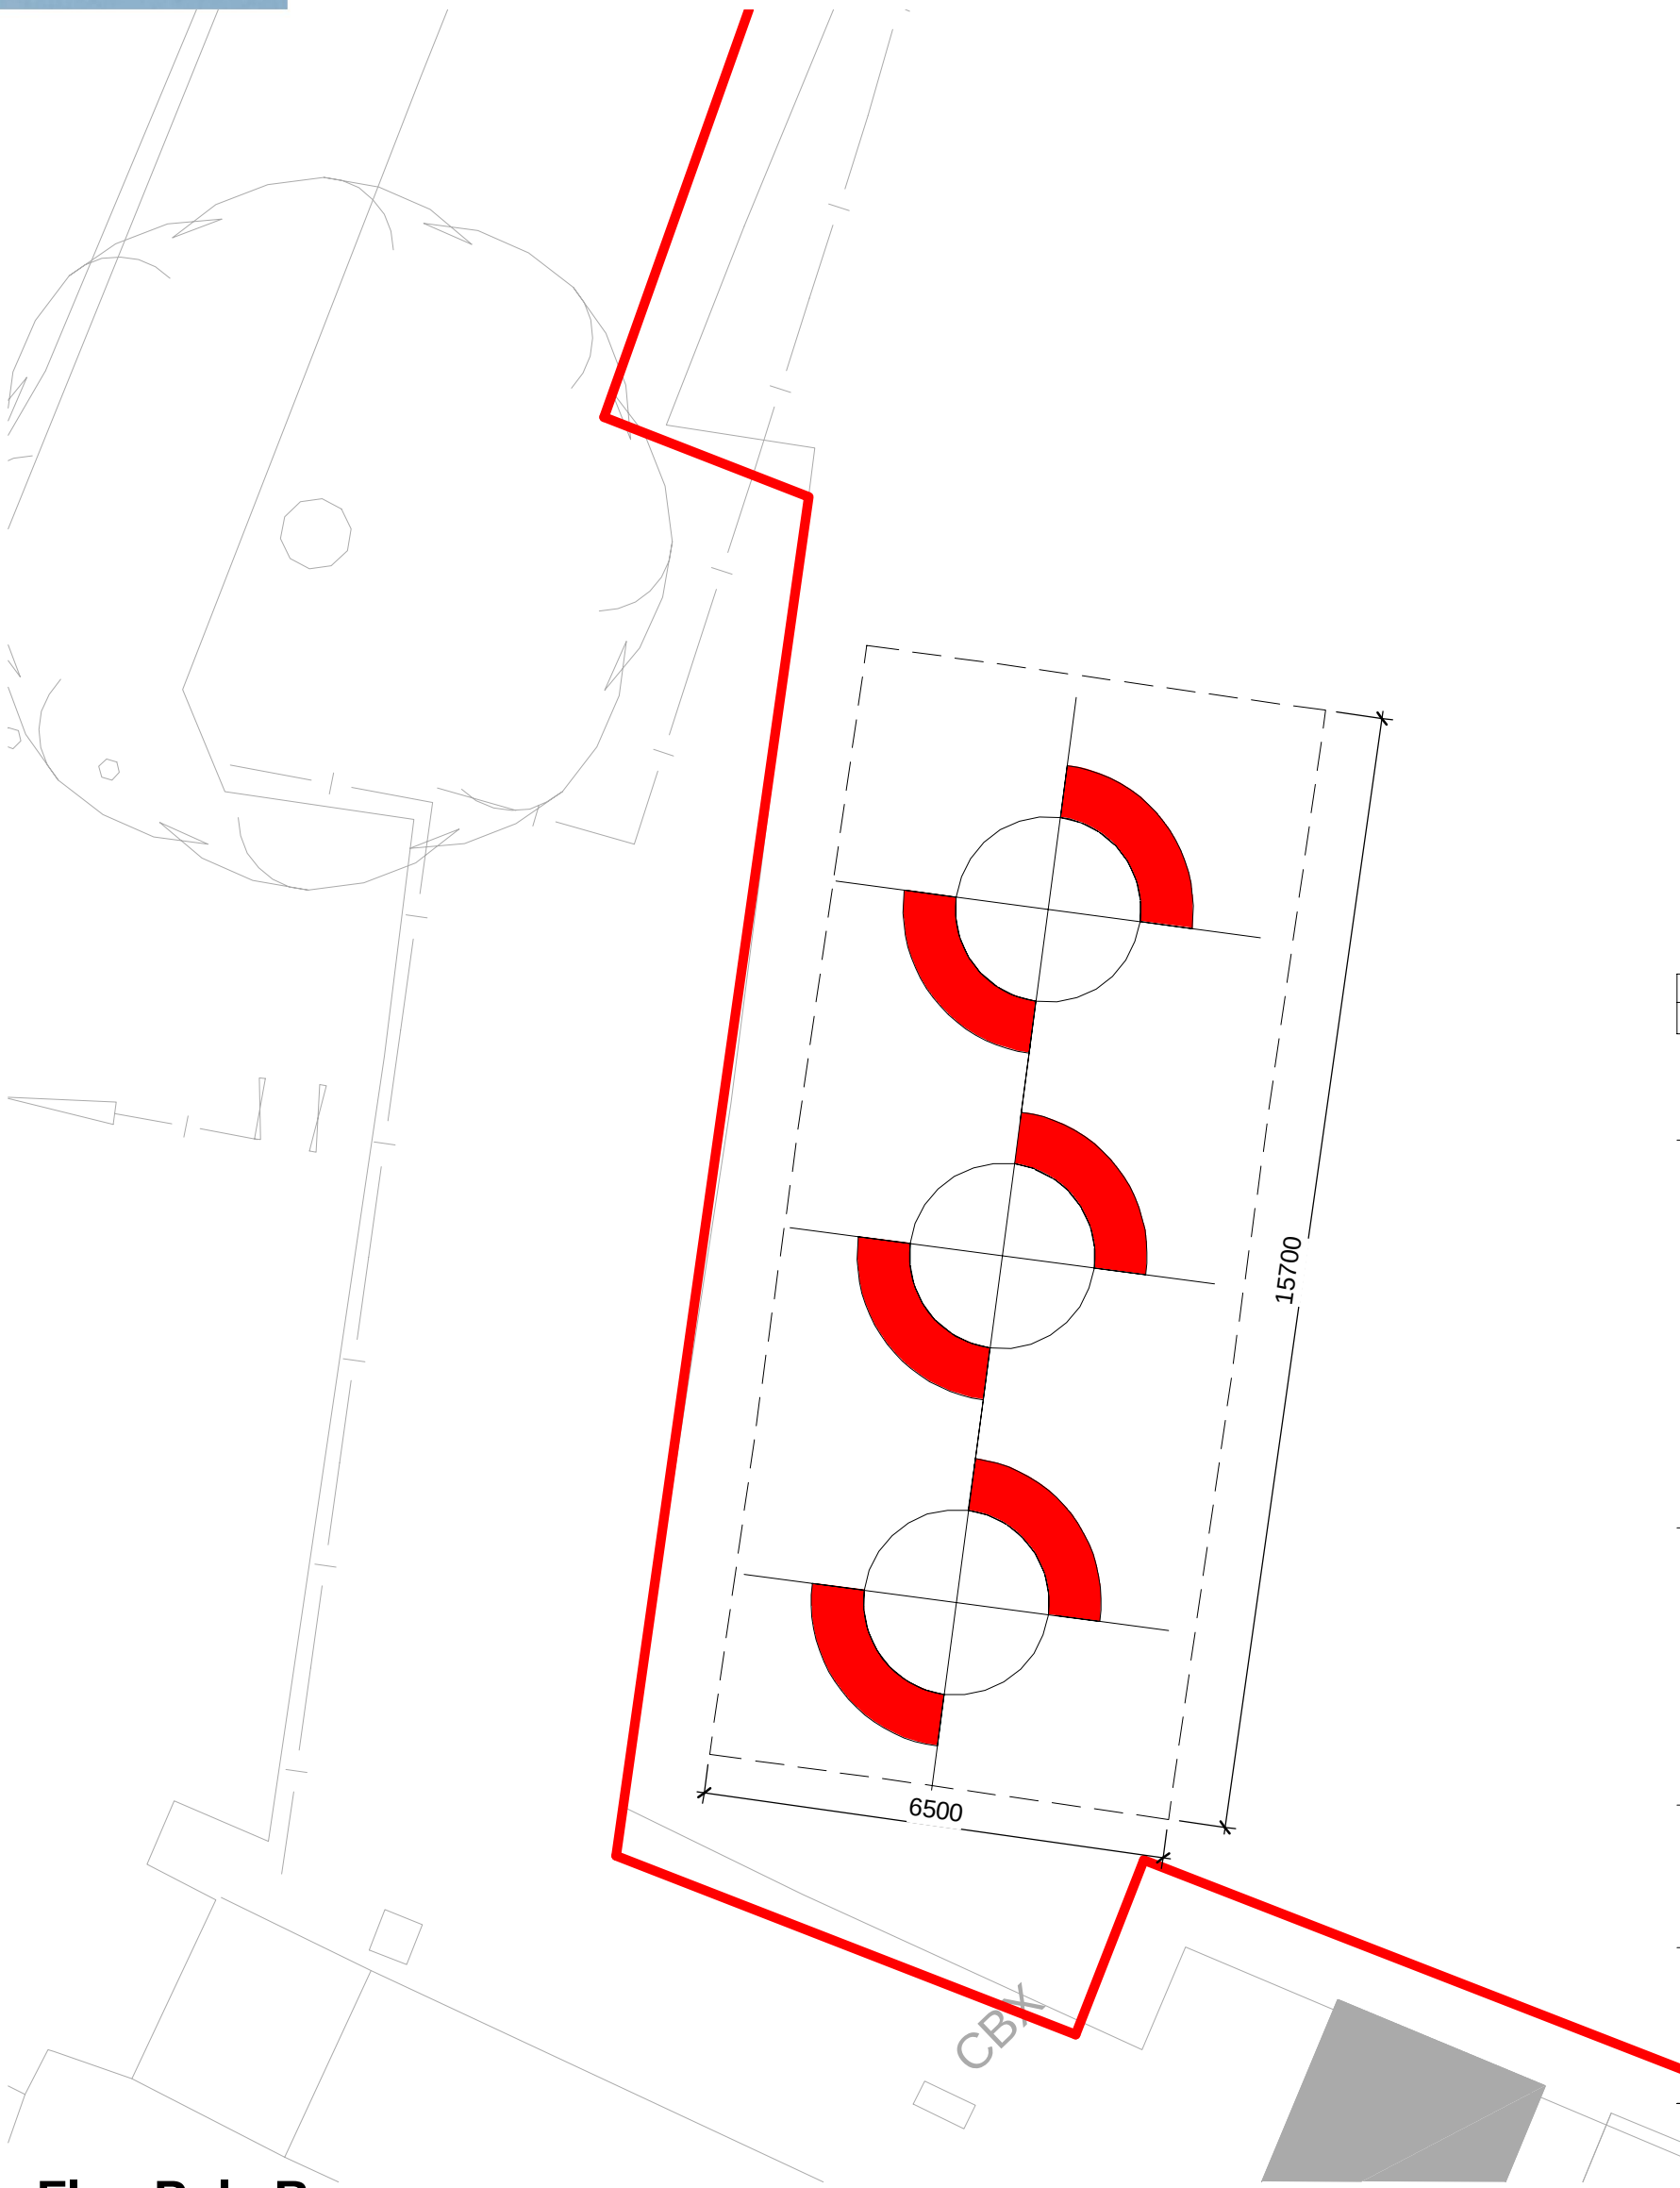

Flag Pole Base
1 : 100

© COPYRIGHT. ALL RIGHTS RESERVED.
THIS DRAWING MUST BE READ IN CONJUNCTION WITH ALL OTHER RELEVANT
DRAWINGS AND INFORMATION.
ANY DISCREPANCIES MUST BE REPORTED TO NIRAS ARCHITECTS IMMEDIATELY.
THE DRAWING OR INFORMATION MUST NOT BE USED FOR CONSTRUCTION
UNLESS EXPRESSLY ISSUED FOR CONSTRUCTION.
DO NOT SCALE OFF DRAWINGS. USE DISPLAYED DIMENSIONS.

3

Flag poles

#	02.10.2023	First Issue	RHK	CJS
Rev	Date	Description	By	Chk

PLANNING

NIRAS
ARCHITECTS
4100 PARK APPROACH
THORPE PARK
LEEDS
LS15 8GB
hello@nirasarchitects.com
+44 (0)1132120000

CLIENT


Danish Crown

PROJECT

NEW PACKING AND SLICING
FACILITY

TITLE

Proposed Flag Poles

DRAWING NUMBER	STATUS	DRAWN RIKA	CHECKED CHSP	SCALE @ A1 As indicated			
DAN001 NIR B 00 DR A PL024 #							
PROJECT NO	ORIG	FR	SB	FORM	DIS	NUMBER	REV

FOR CONSTRUCTION ON APPROVAL