


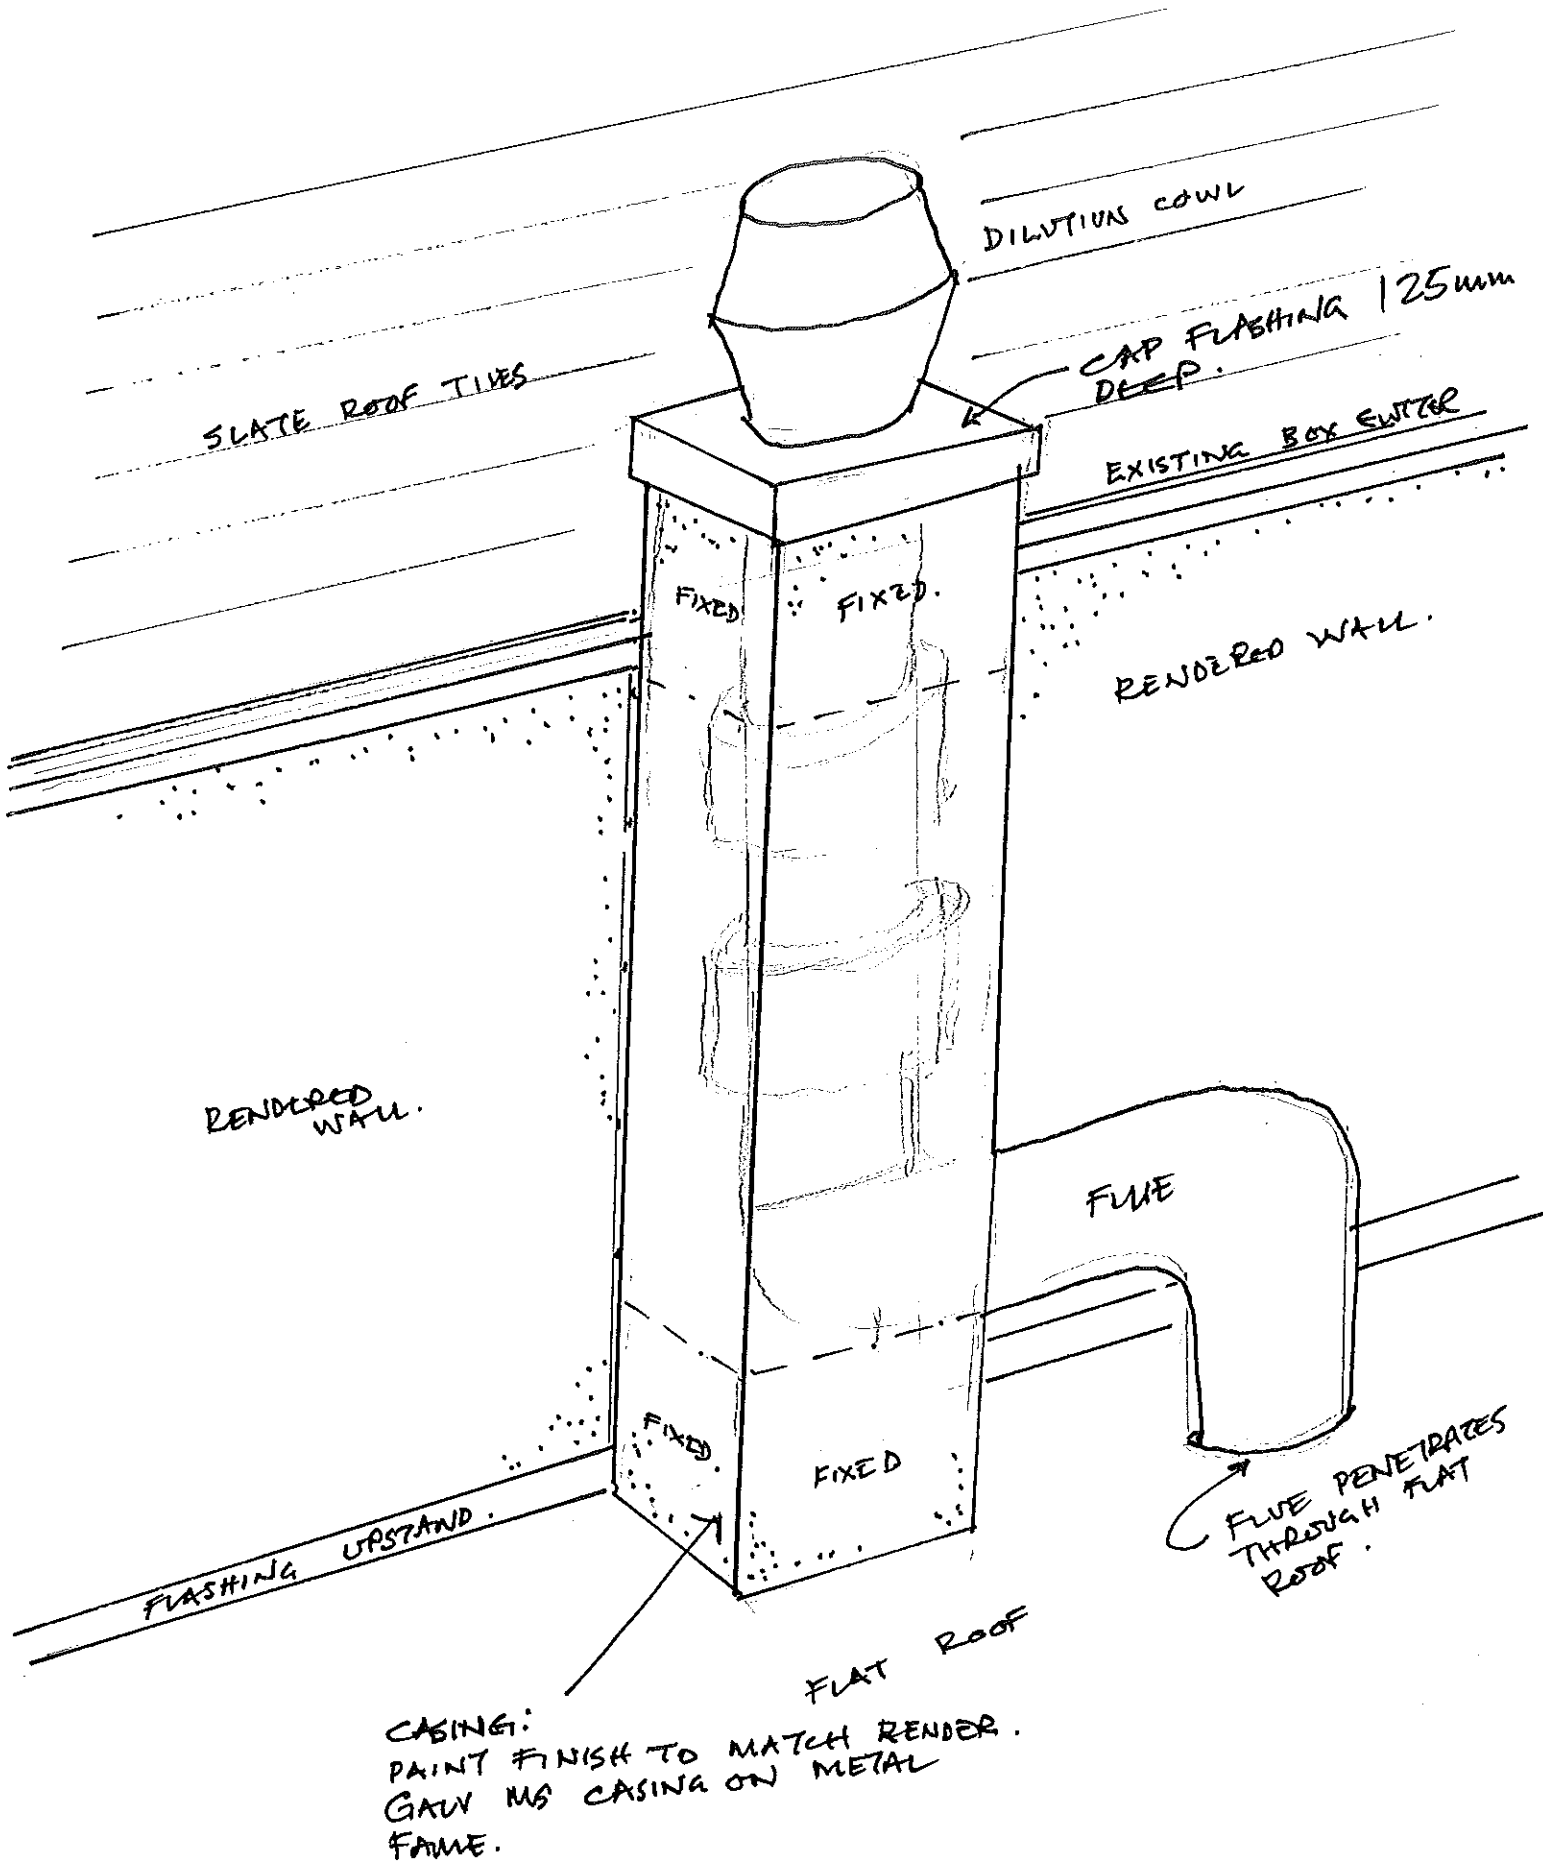

12 SOUTH PARADE
ROCHDALE TOWN CENTRE
KITCHEN FLUE CASING
OCT. 2023. NTS.