



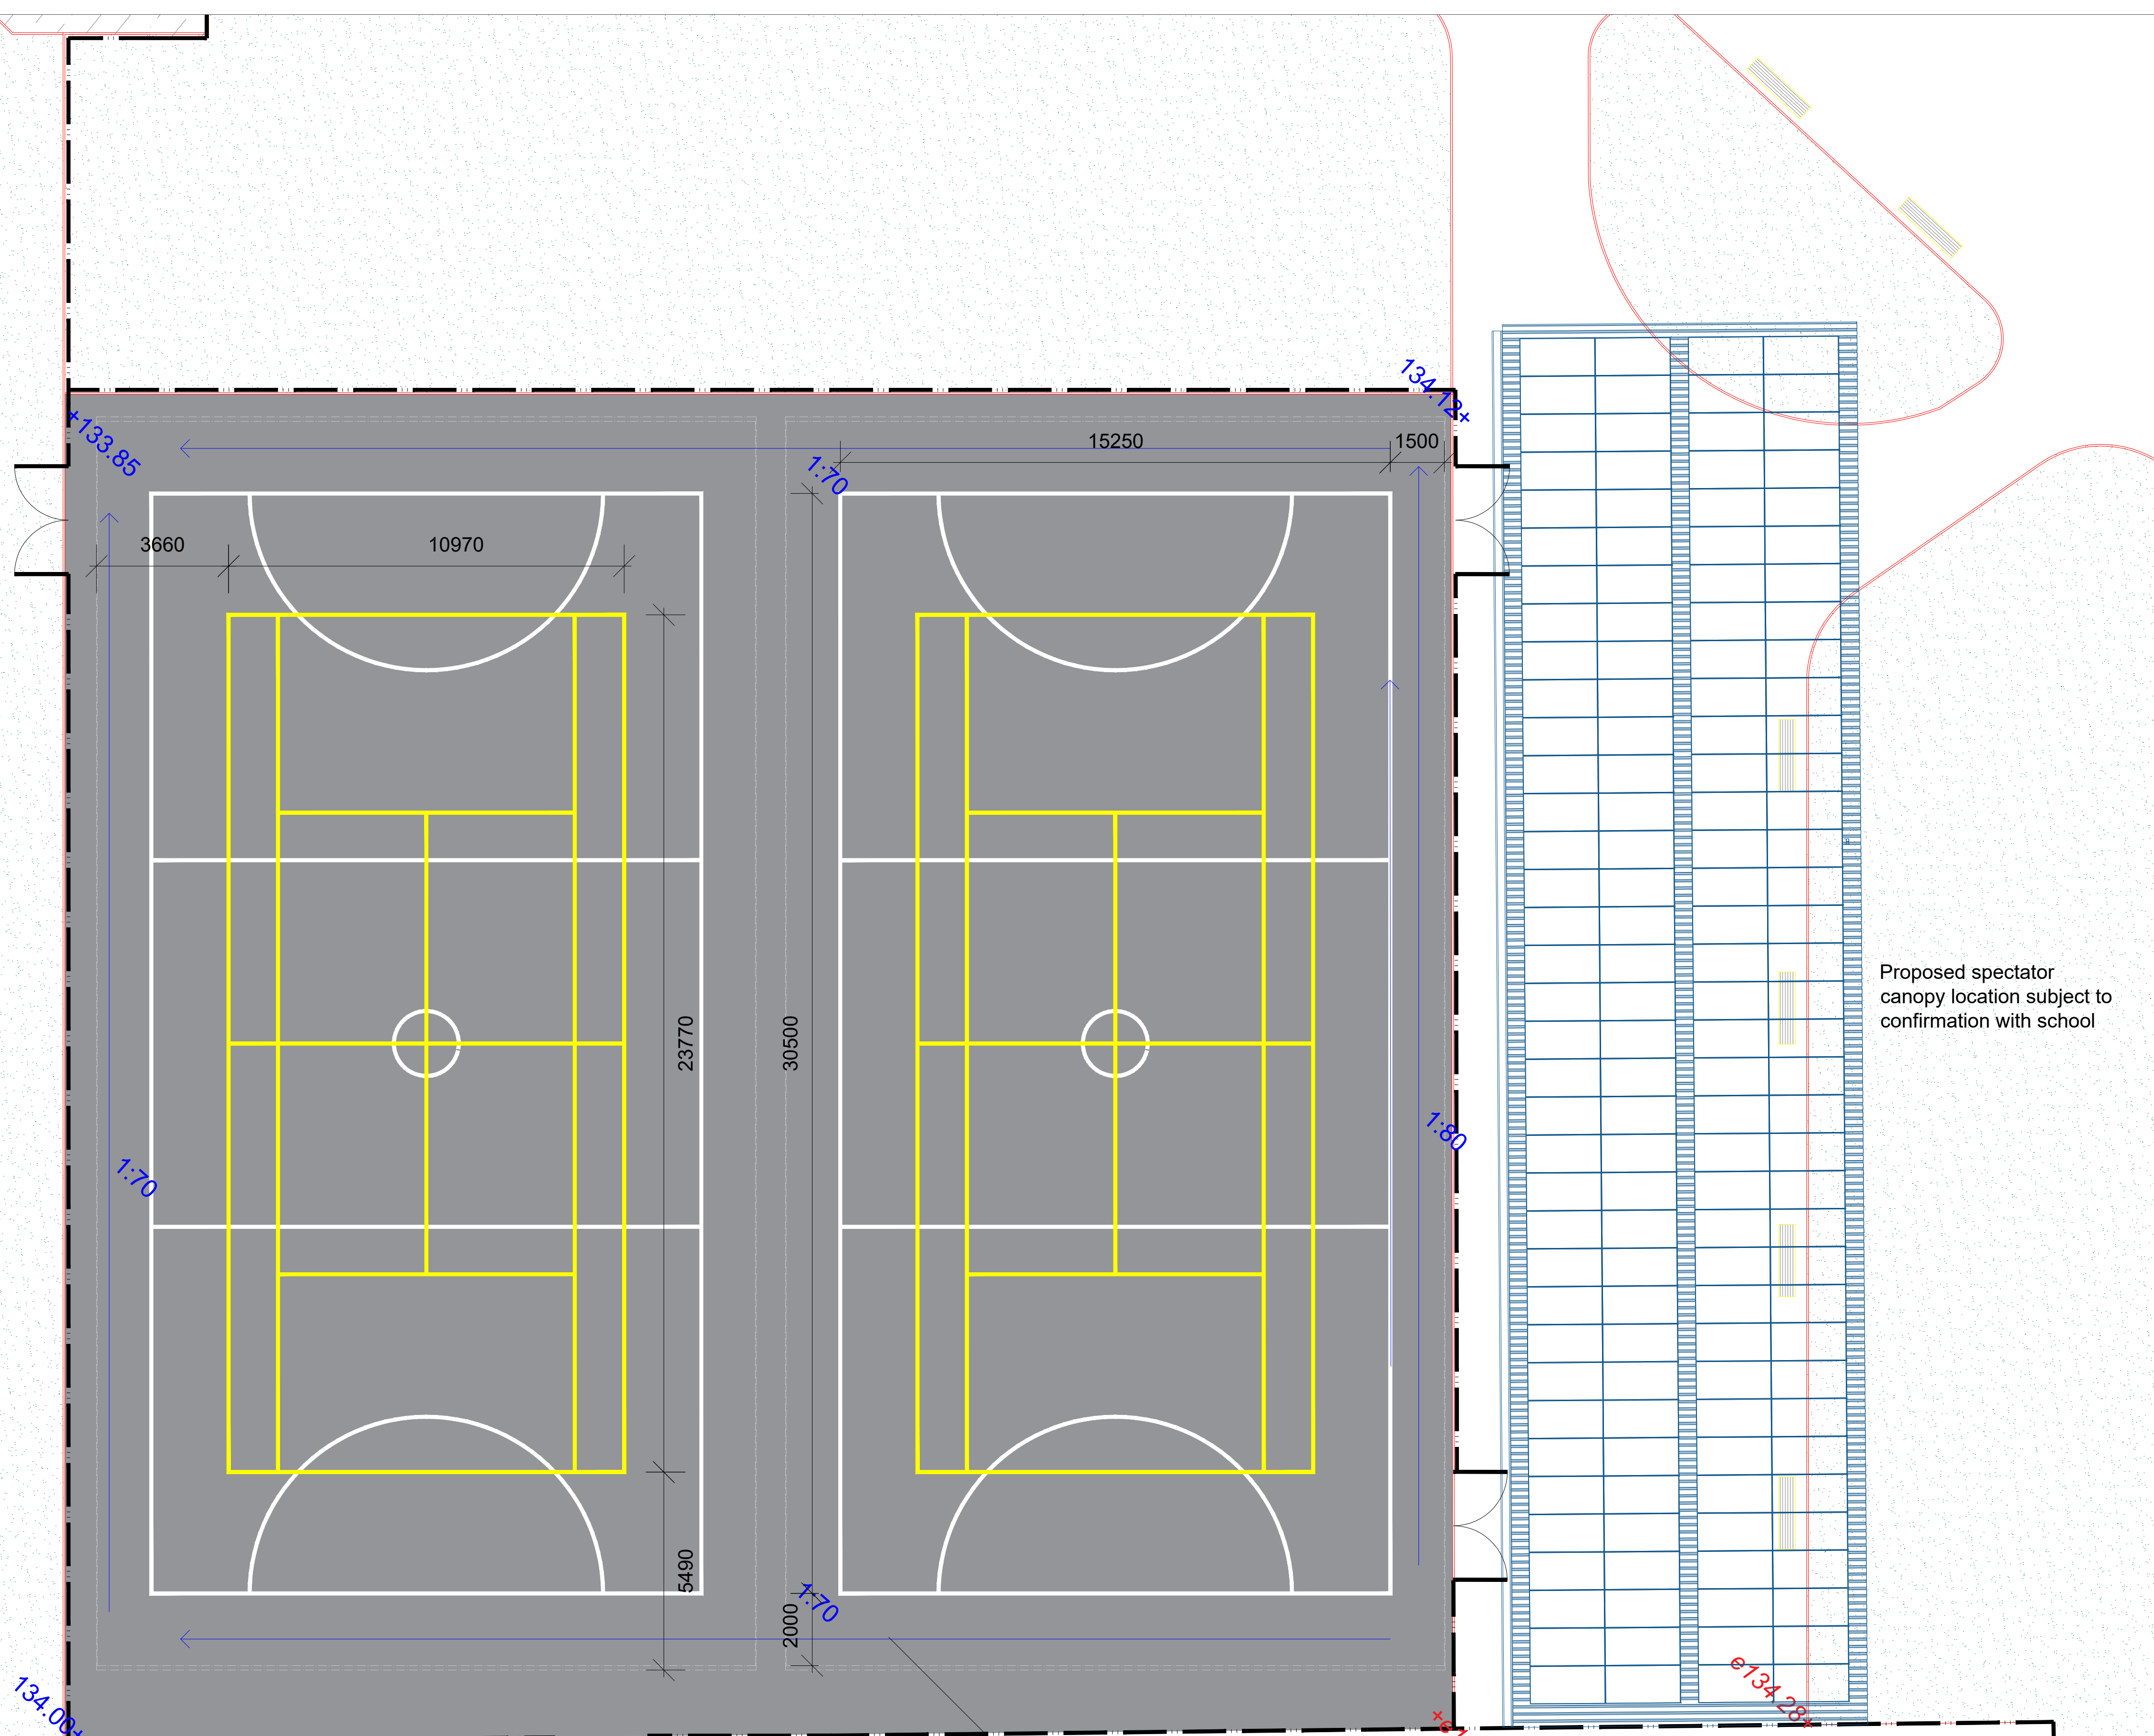

Proposed spectator canopy location subject to confirmation with school

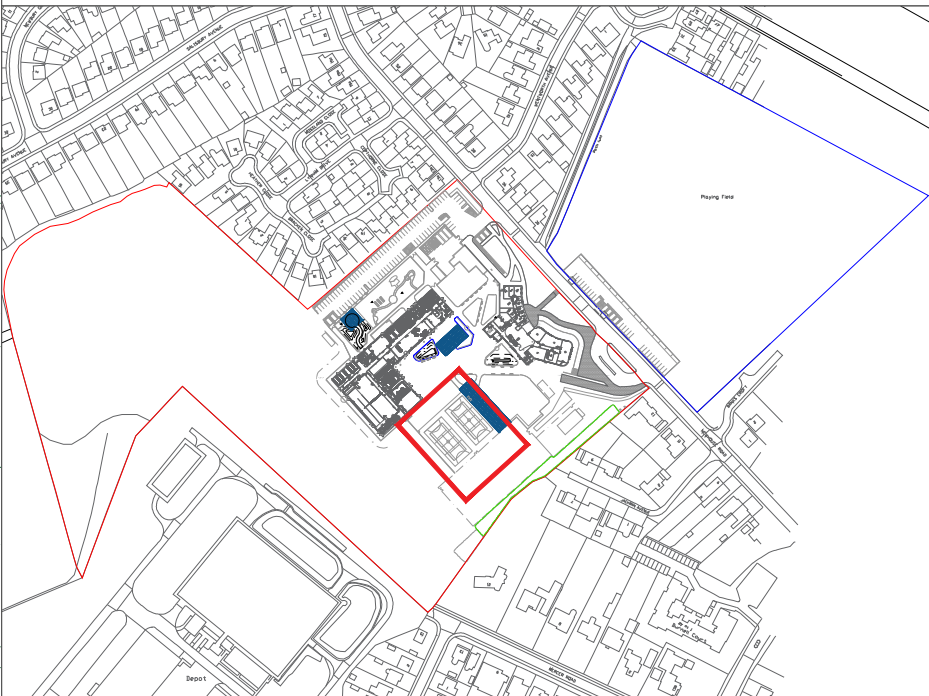

DEP LANDSCAPE ARCHITECTURE LTD
2 COMMERCIAL STREET
MANCHESTER, M15 4RQ
T: 0161 241 9878
E: info@dep.co.uk
W: www.dep.co.uk

Client
Morgan Sindall
Project
Newhouse Academy, Rochdale

Description
PROPOSED MUGA PLAN

Status	Drawn	Scale
PLANNING	AH	1:100 @ A1
Drawing number	Revision	
SRP1019-DEP-ZZ-00-DR-L-0016	P01	
Job number (Internal)	Date	
4847	21.12.22	

Copyright DEP Landscape Architecture Ltd

All levels and dimensions to be checked on site by contractor prior to commencement. Any variations to be reported to the client. This drawing is to be read in conjunction with all others relating to the project and all information derived accordingly; any anomalies to be reported to the client. Do not scale from this drawing. Use figured dimensions only. Work shown on this drawings to be carried out in accordance with current British Standards and Codes of Practice.

© Copyright to DEP Landscape Architecture Limited. The information shown on this drawing shall not be reproduced or copied in any form without prior written consent from DEP Landscape Architecture Limited.

Existing gate to MUGA pitches retained

2no MUGA pitches as replacement for existing hard surface sports removed to facilitate construction.

Each MUGA marked out with
1no. Tennis Court
23.77m x 10.97m
(Overall area including run-off 34.75m x 17.07m)

1no. Netball Court
30.5m x 15.25m
(Overall area including run-off 34.5m x 18.25m)