


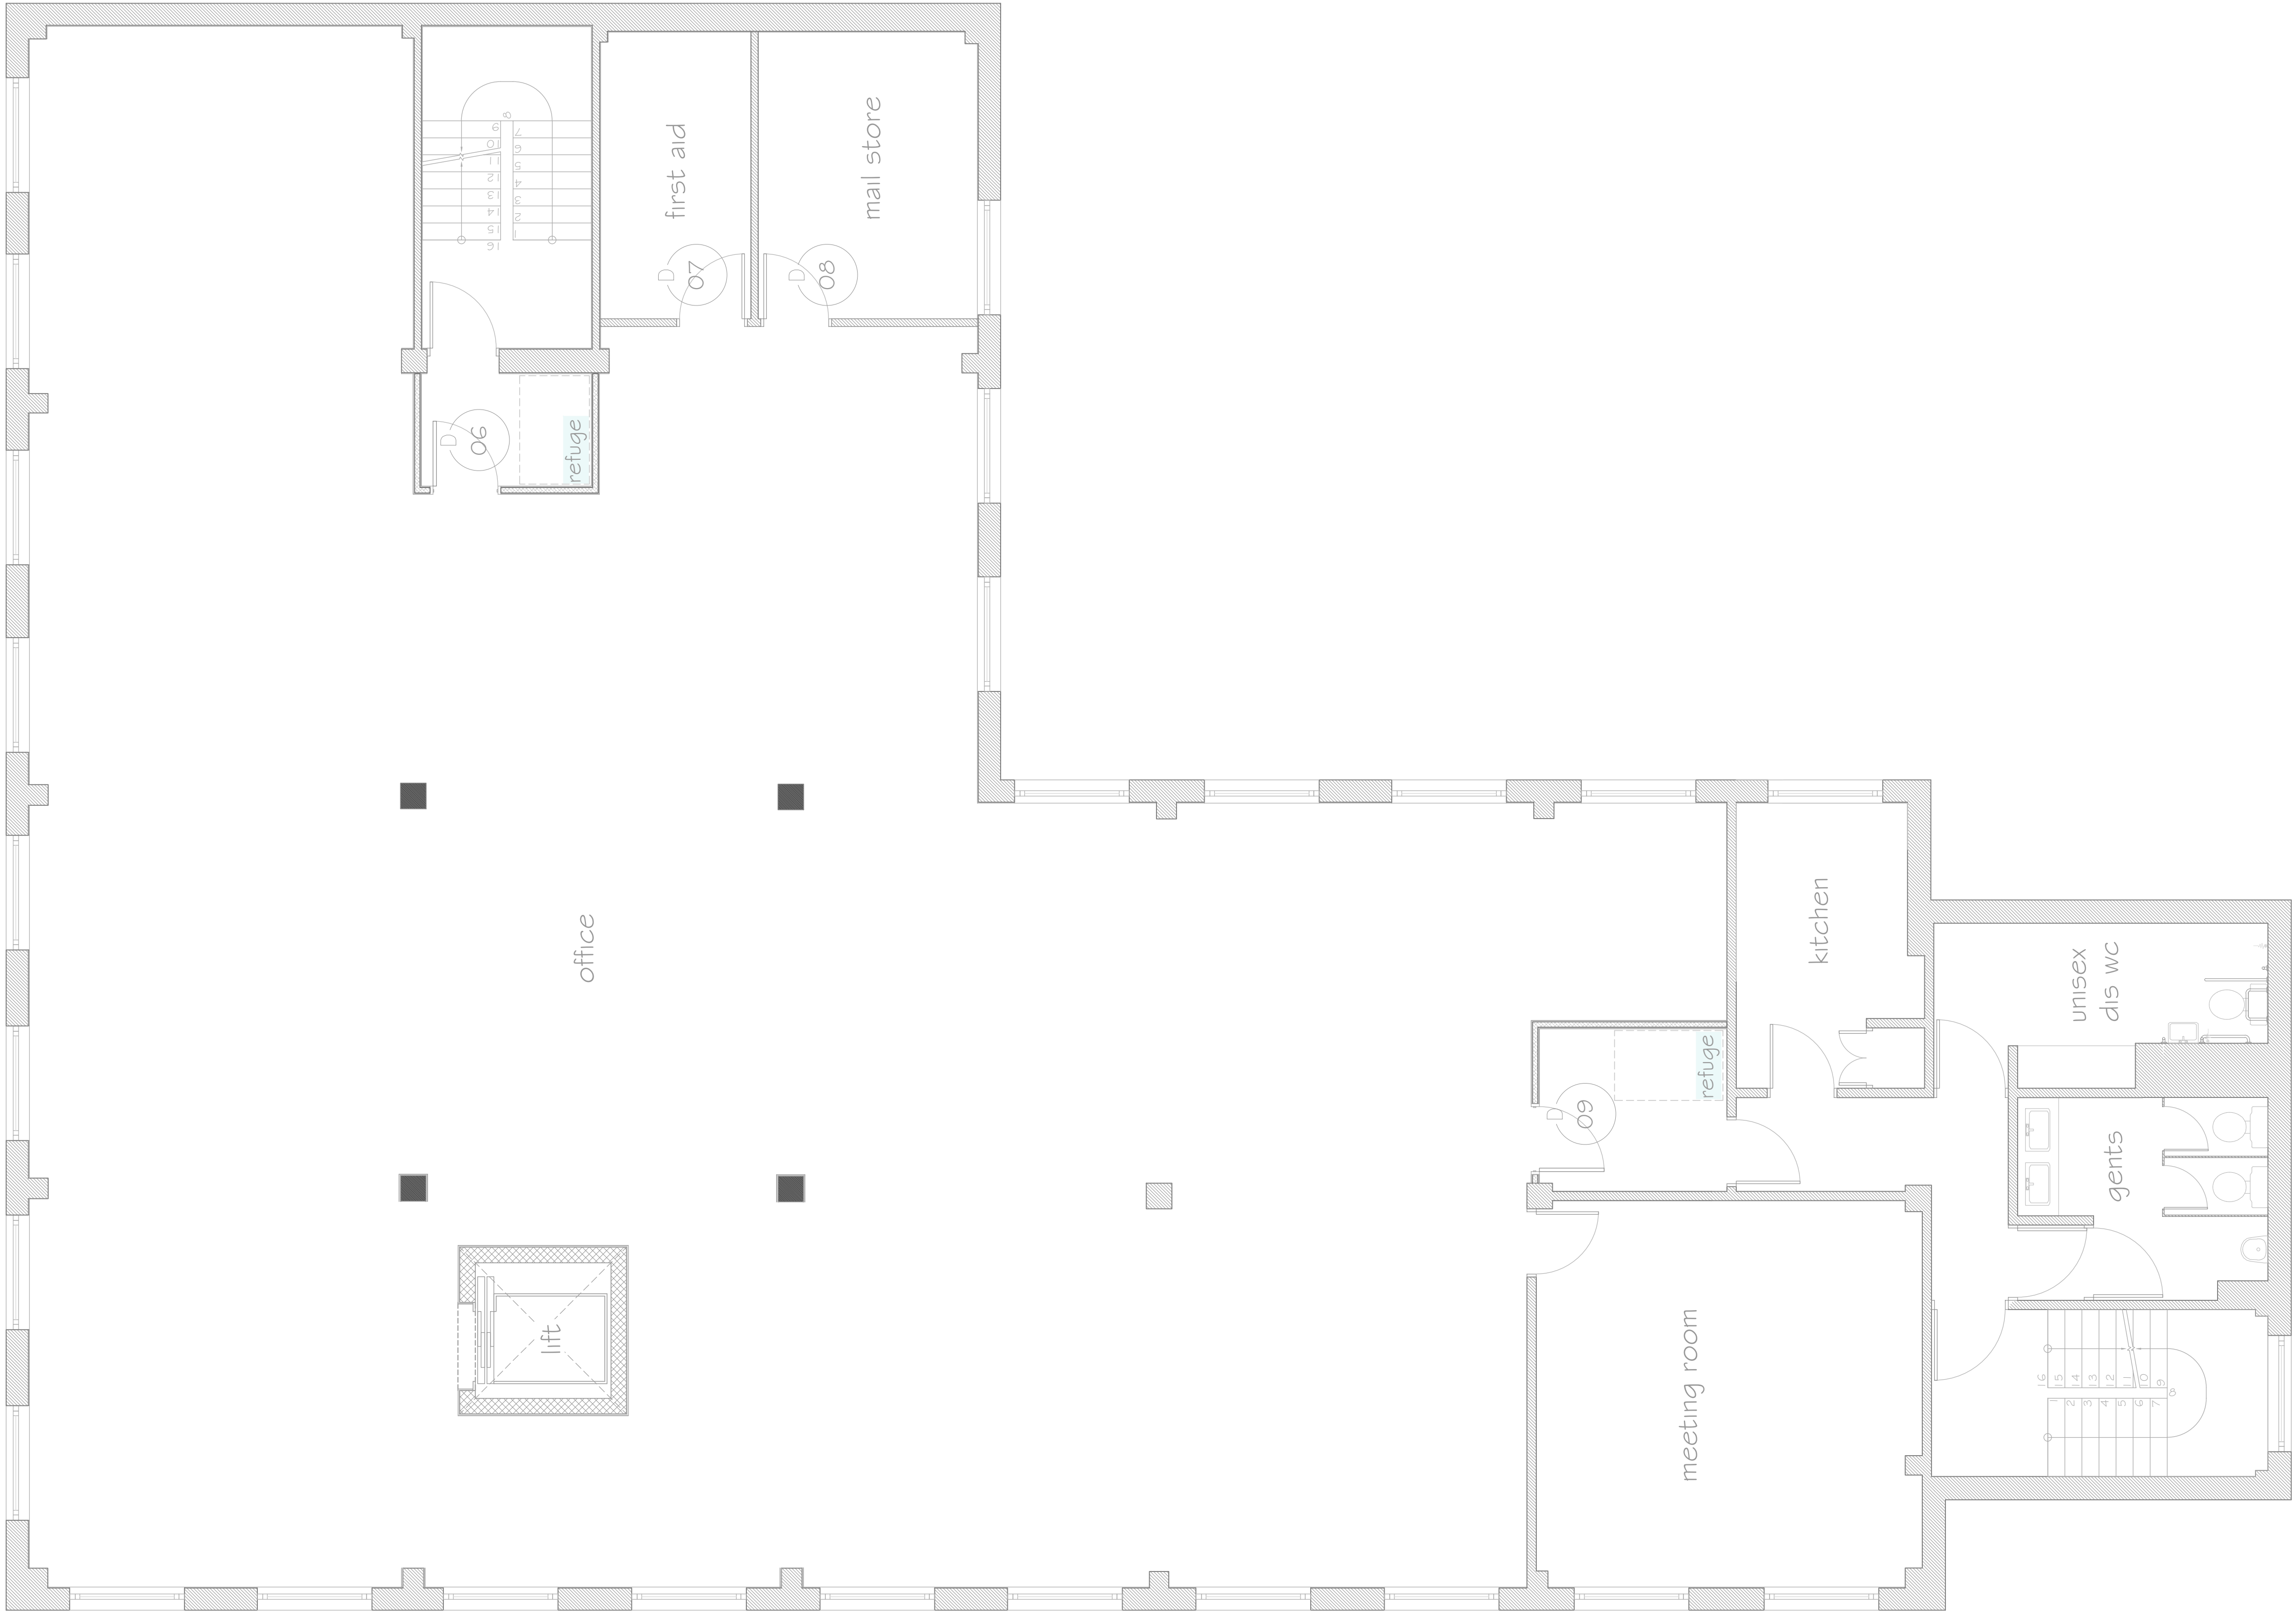

Figured dimensions to be used. Do not scale from drawing				
Rev.	Revision detail		By	Ck. Date
 ROCHDALE BOROUGH COUNCIL				
PROPERTY & HIGHWAY SERVICES No. 1 Riverside, Smith Street, Rochdale, OL16 1XU Tel: (01706) 647474				
Client	EARLY HELP & SCHOOLS			
Project	St. ALBANS HOUSE			
Title	EXISTING 1st FLOOR LAYOUT			
Drawn by	Date	Purpose of issue	Scale	
GB	NOV 22		1:50	
Checked by	Date	Project No.		
Approved by	Date	Drawing No.	Rev.	
		P-02		