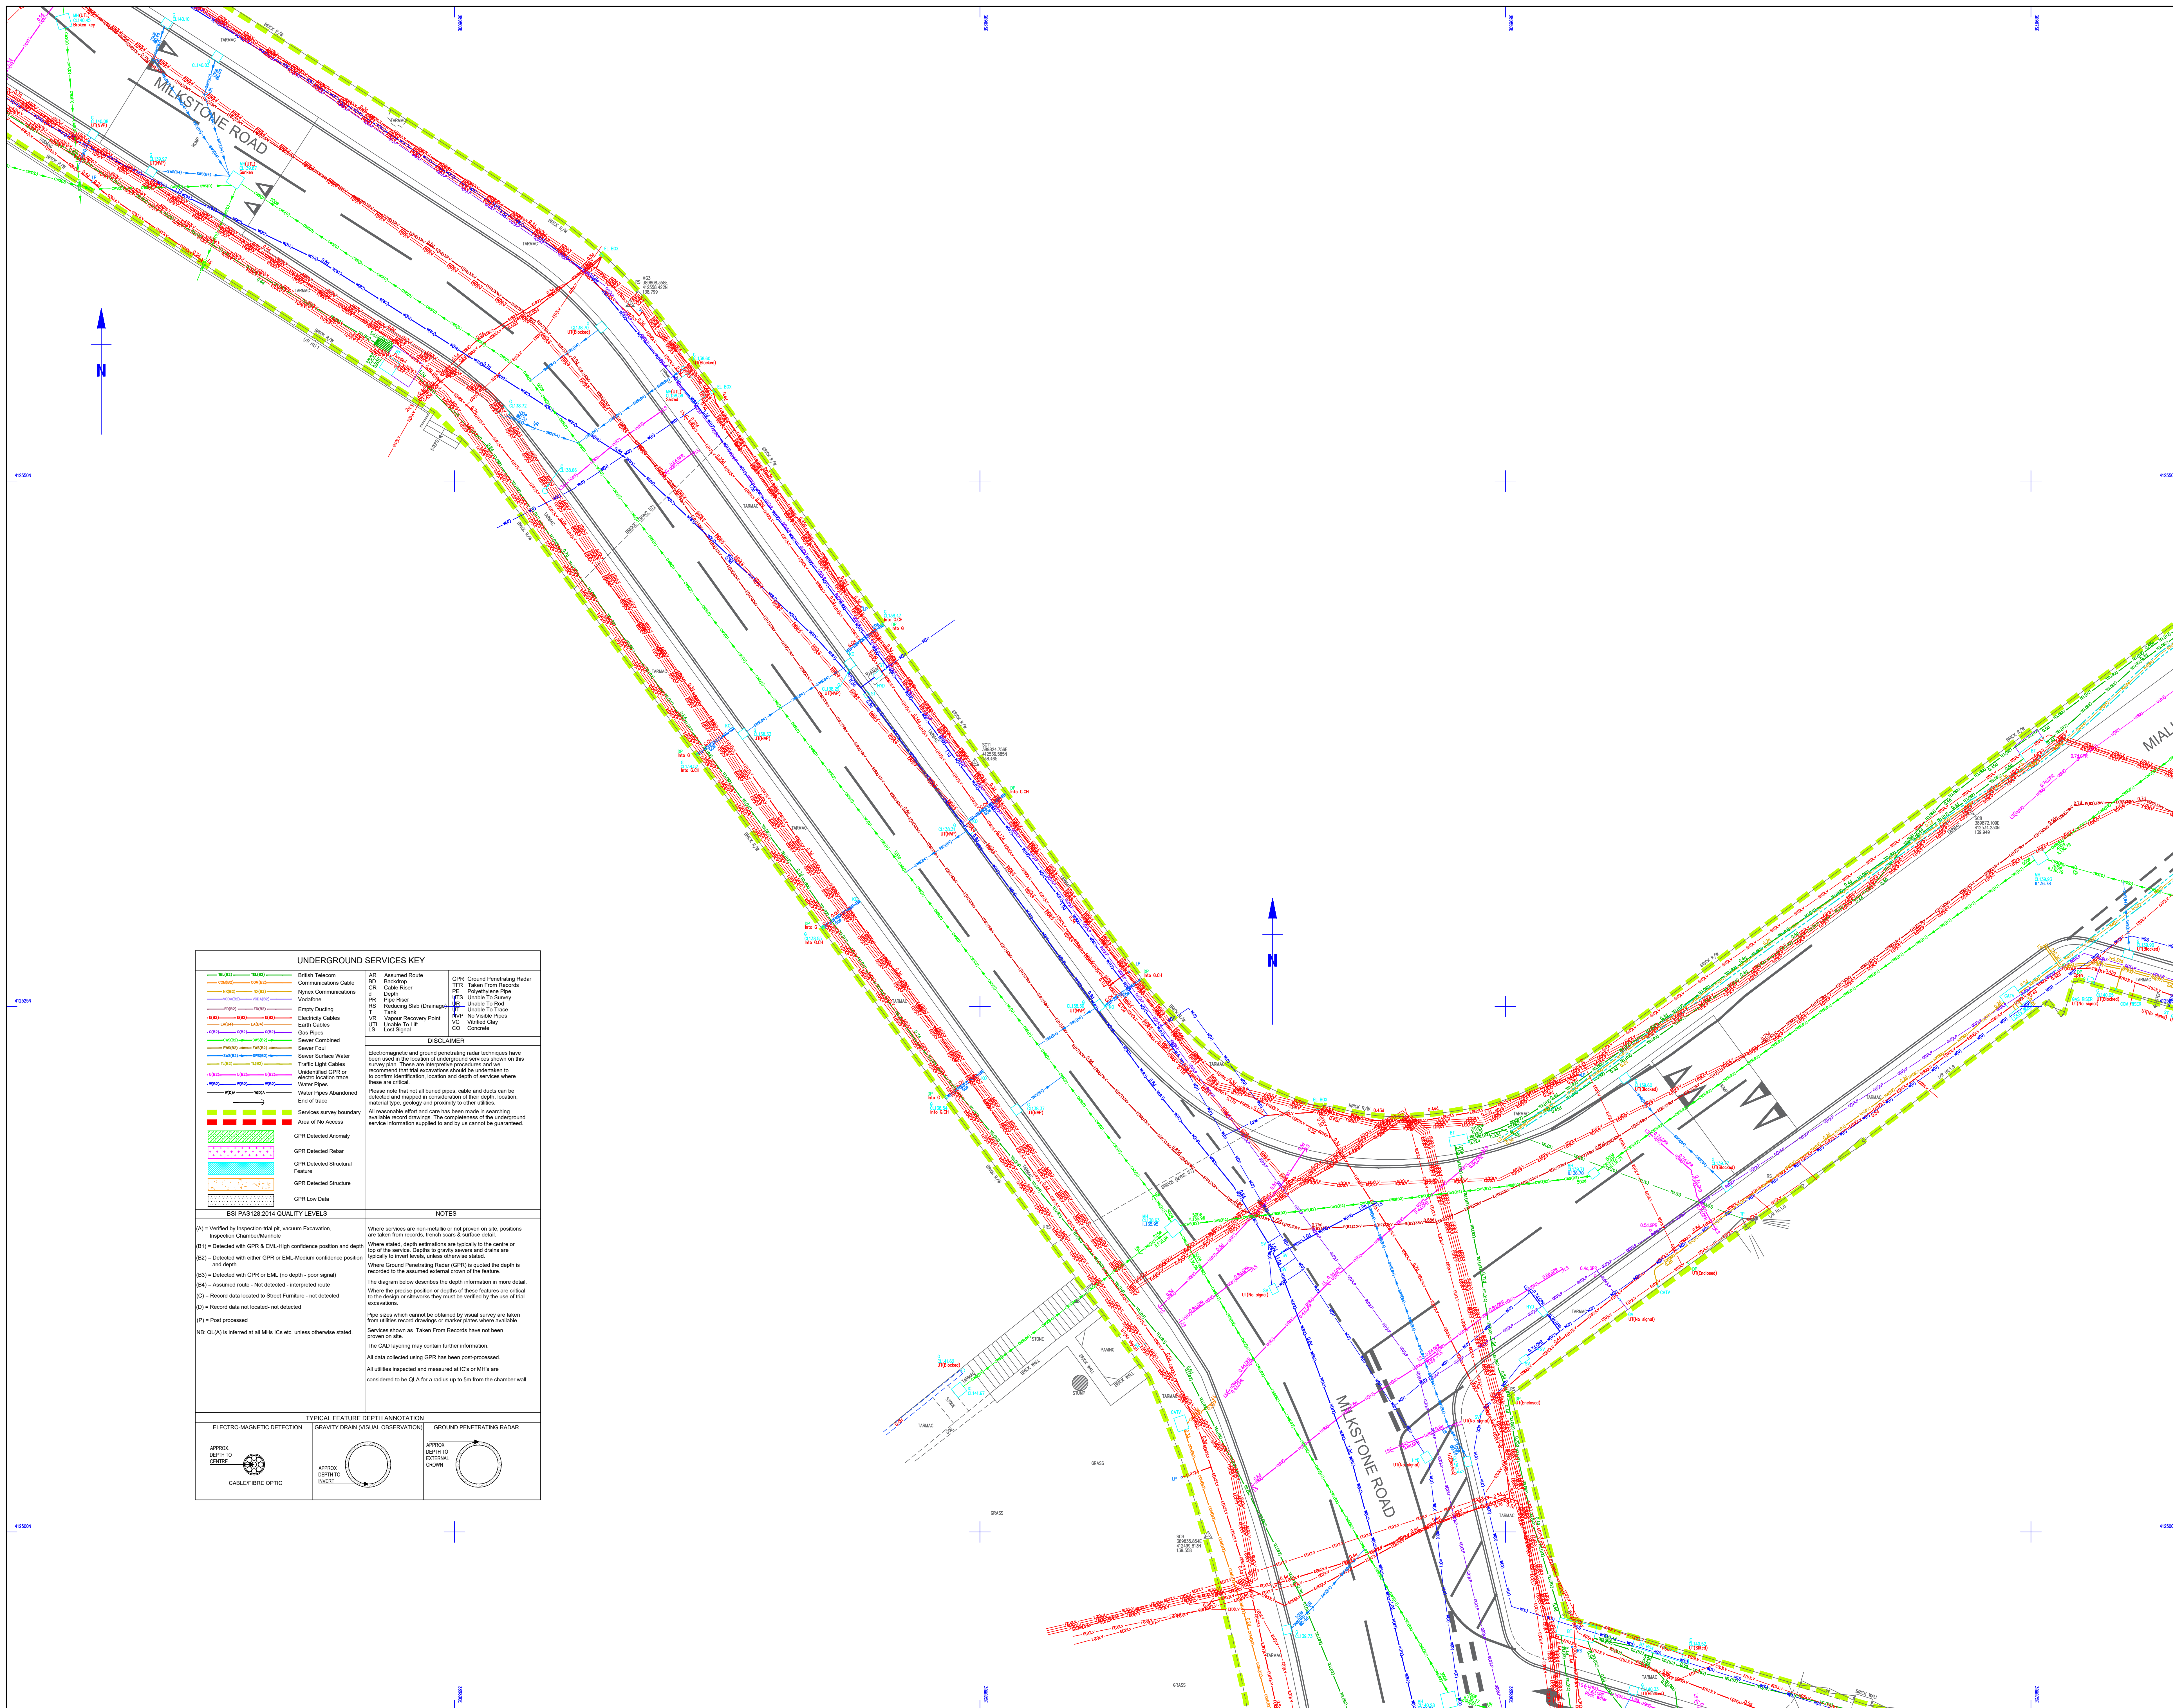


[illegible]

Sheet Index

Diagram illustrating a grid structure with numbered cells (1 through 19). The grid is composed of 19 cells, with cell 14 highlighted in red. The cells are arranged in a non-rectangular pattern, with some cells overlapping or adjacent to others. The numbering is as follows:

- 1 (Top Center)
- 2 (Below 1)
- 3 (Below 2, Left)
- 4 (Below 2, Right)
- 5 (Left of 6)
- 6 (Center)
- 7 (Right of 6)
- 8 (Right of 7)
- 9 (Bottom Left)
- 10 (Below 9, Right)
- 11 (Above 10, Left)
- 12 (Right of 11)
- 13 (Right of 12)
- 14 (Bottom Center, Red Border)
- 15 (Right of 14)
- 16 (Right of 15)
- 17 (Below 14, Right)
- 18 (Right of 17)
- 19 (Bottom Right)

[illegible]



**MALCOLM
HUGHES**

**CHARTERED
LAND SURVEYORS**

65 Cross Street, Sale, Manchester
M33 7HF. Tel: 0161 905 1266
www.malcolmhughes.co.uk
survey@mh.co.uk

Accreditations








Client

WSP UK LTD.
8 FIRST STREET
MANCHESTER M15 4RP

Project

ROCHDALE STATION SQUARE

OL11 1DS

Drawing Title

UNDERGROUND SERVICES

SURVEY


SHEET 14/19

Drawn By PS 04/08/21	Survey Date APRIL 2021
Checked by ED 04/08/21	Scale A0@1:100

Drawing No
 56653/UG14

Revision

[illegible]

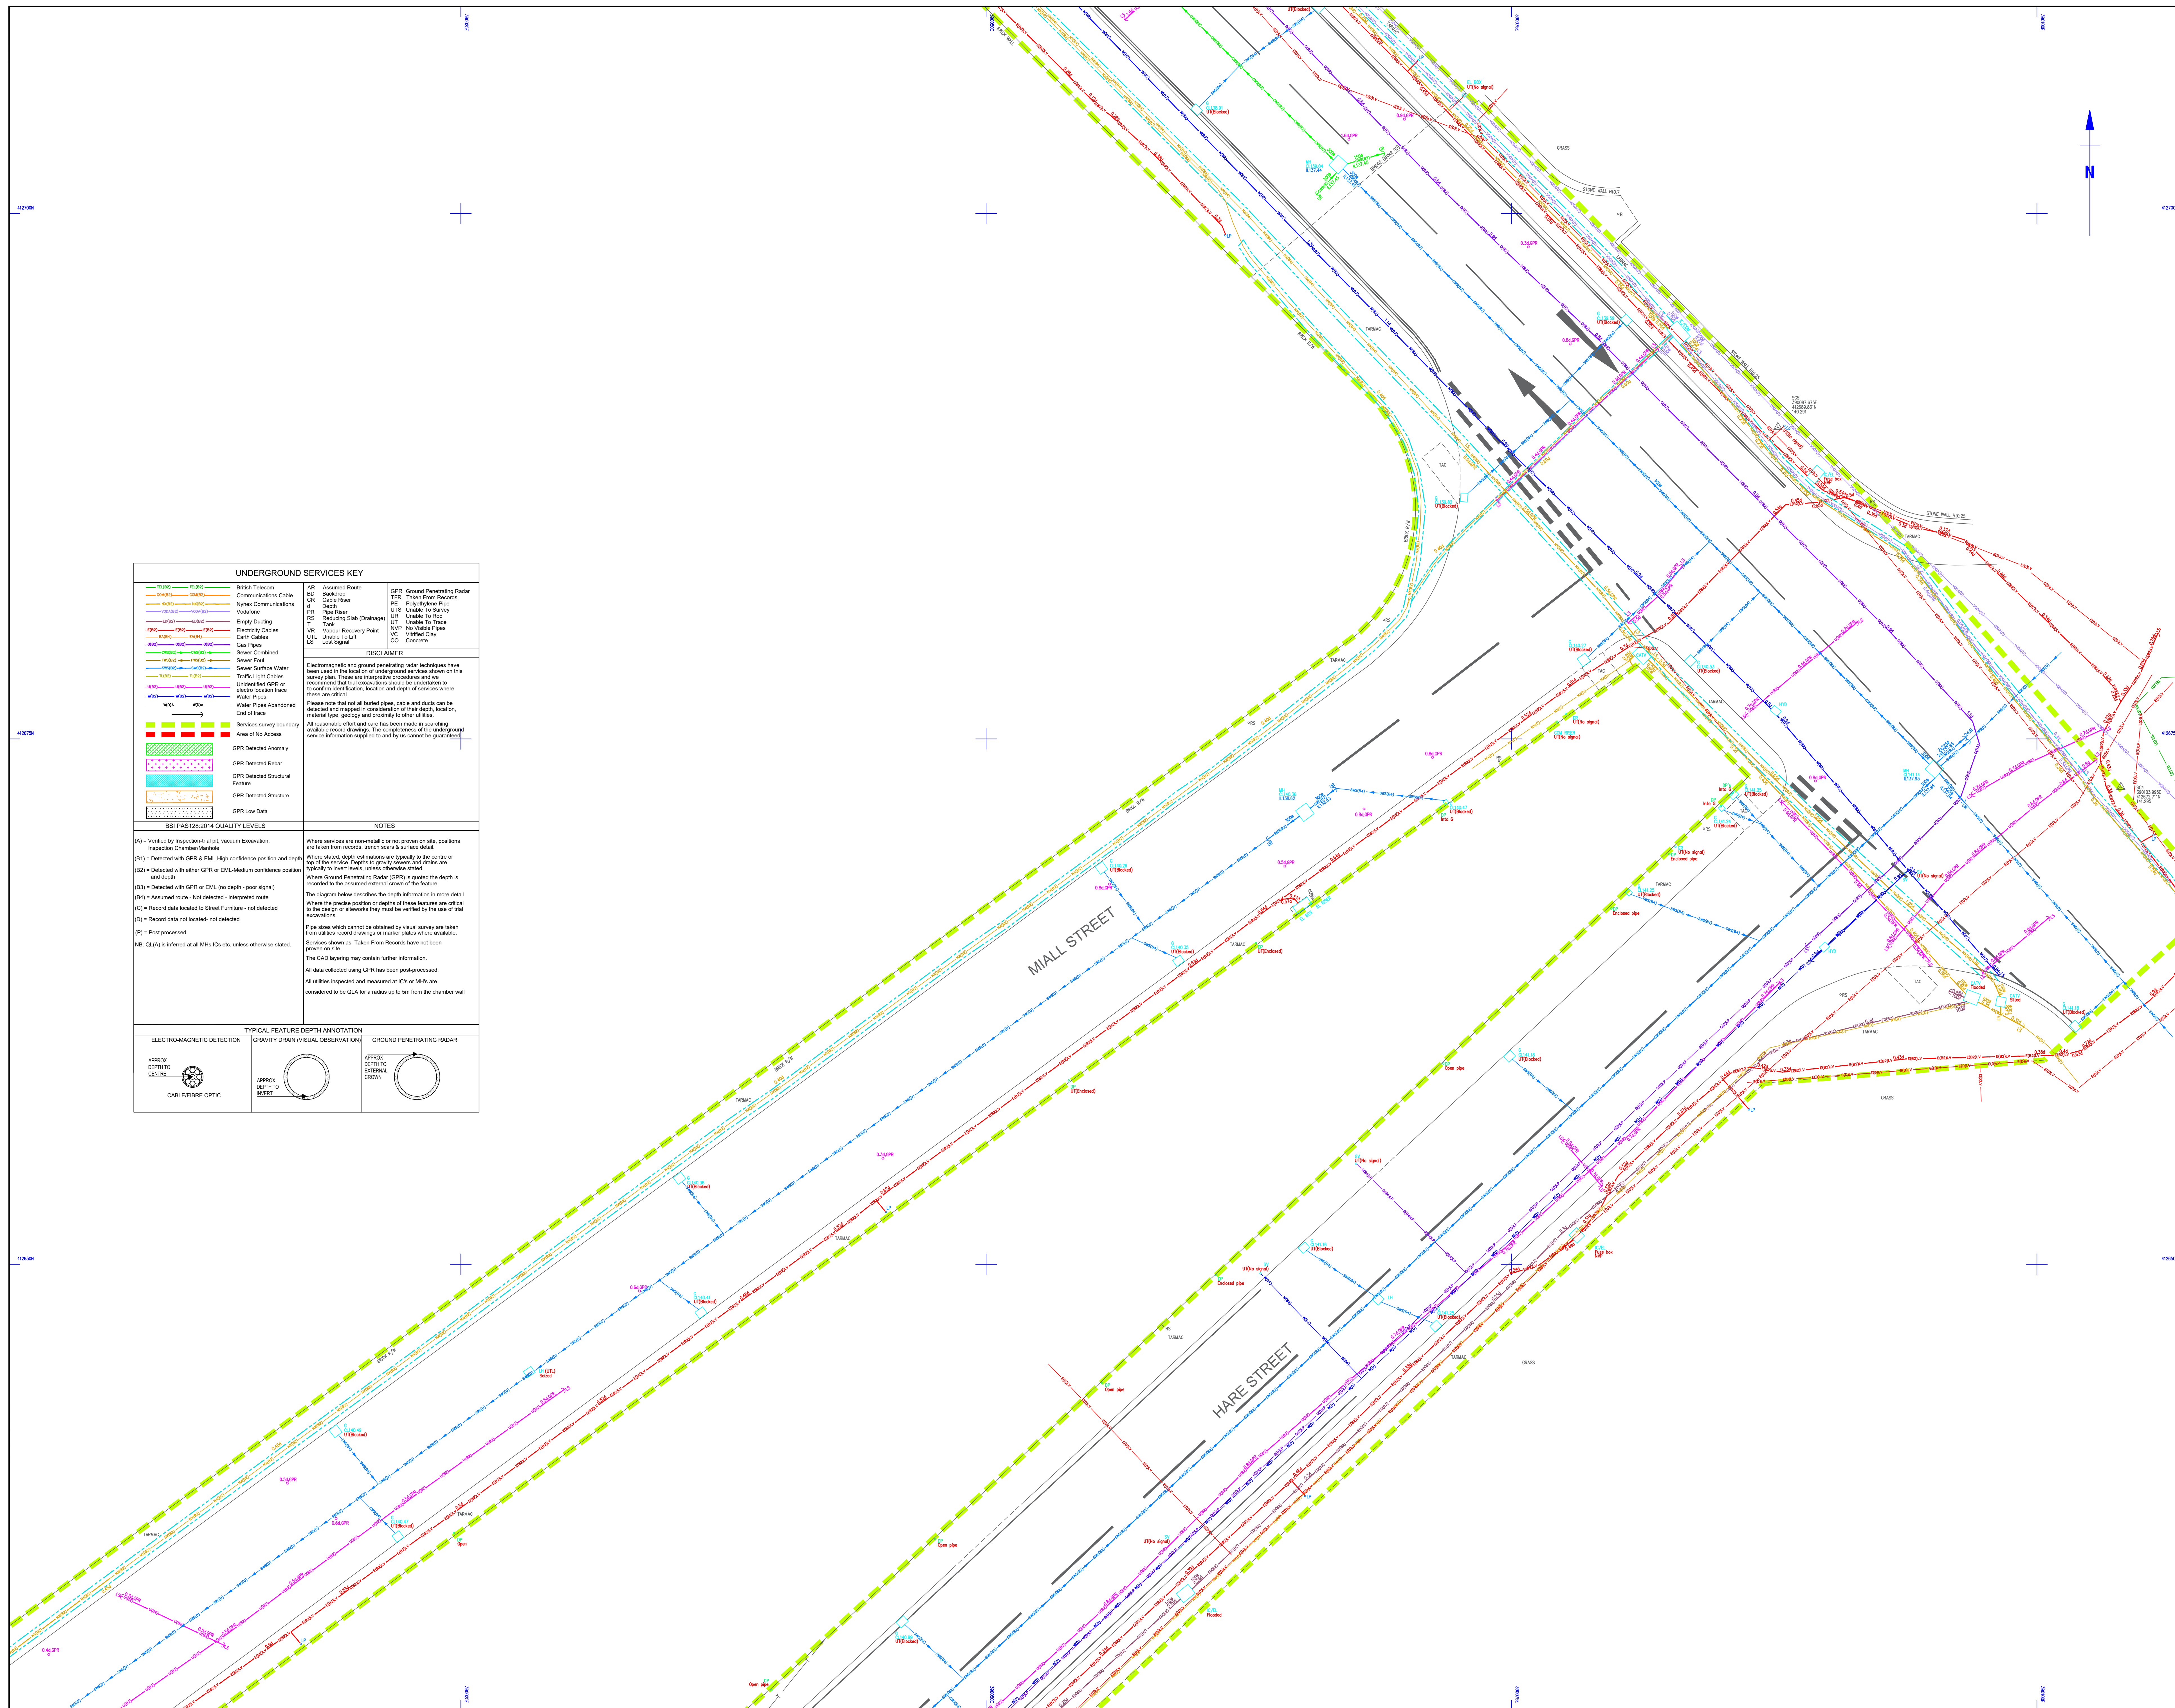[illegible]

Street Index

1

2

3

4

5

6

7

8

9

10

11

12

13

14

15

16

17

18

19

[illegible]



**MALCOLM
HUGHES**

**CHARTERED
LAND SURVEYORS**

65 Cross Street, Sale, Manchester
M33 7HF. Tel: 0161 905 1266
www.malcolmhughes.co.uk
survey@mh.co.uk

Accreditations








Client

WSP UK LTD.
8 FIRST STREET
MANCHESTER M15 4RP

Project

ROCHDALE STATION SQUARE

OL11 1DS

Drawing Title

UNDERGROUND SERVICES

SURVEY

SHEET 13/19

Drawn By	PS	04/08/21	Survey Date	APRIL 2021
Checked by	ED	04/08/21	Scale	A0@1:100

Drawing No	56653/UG13	Revision
------------	------------	----------