


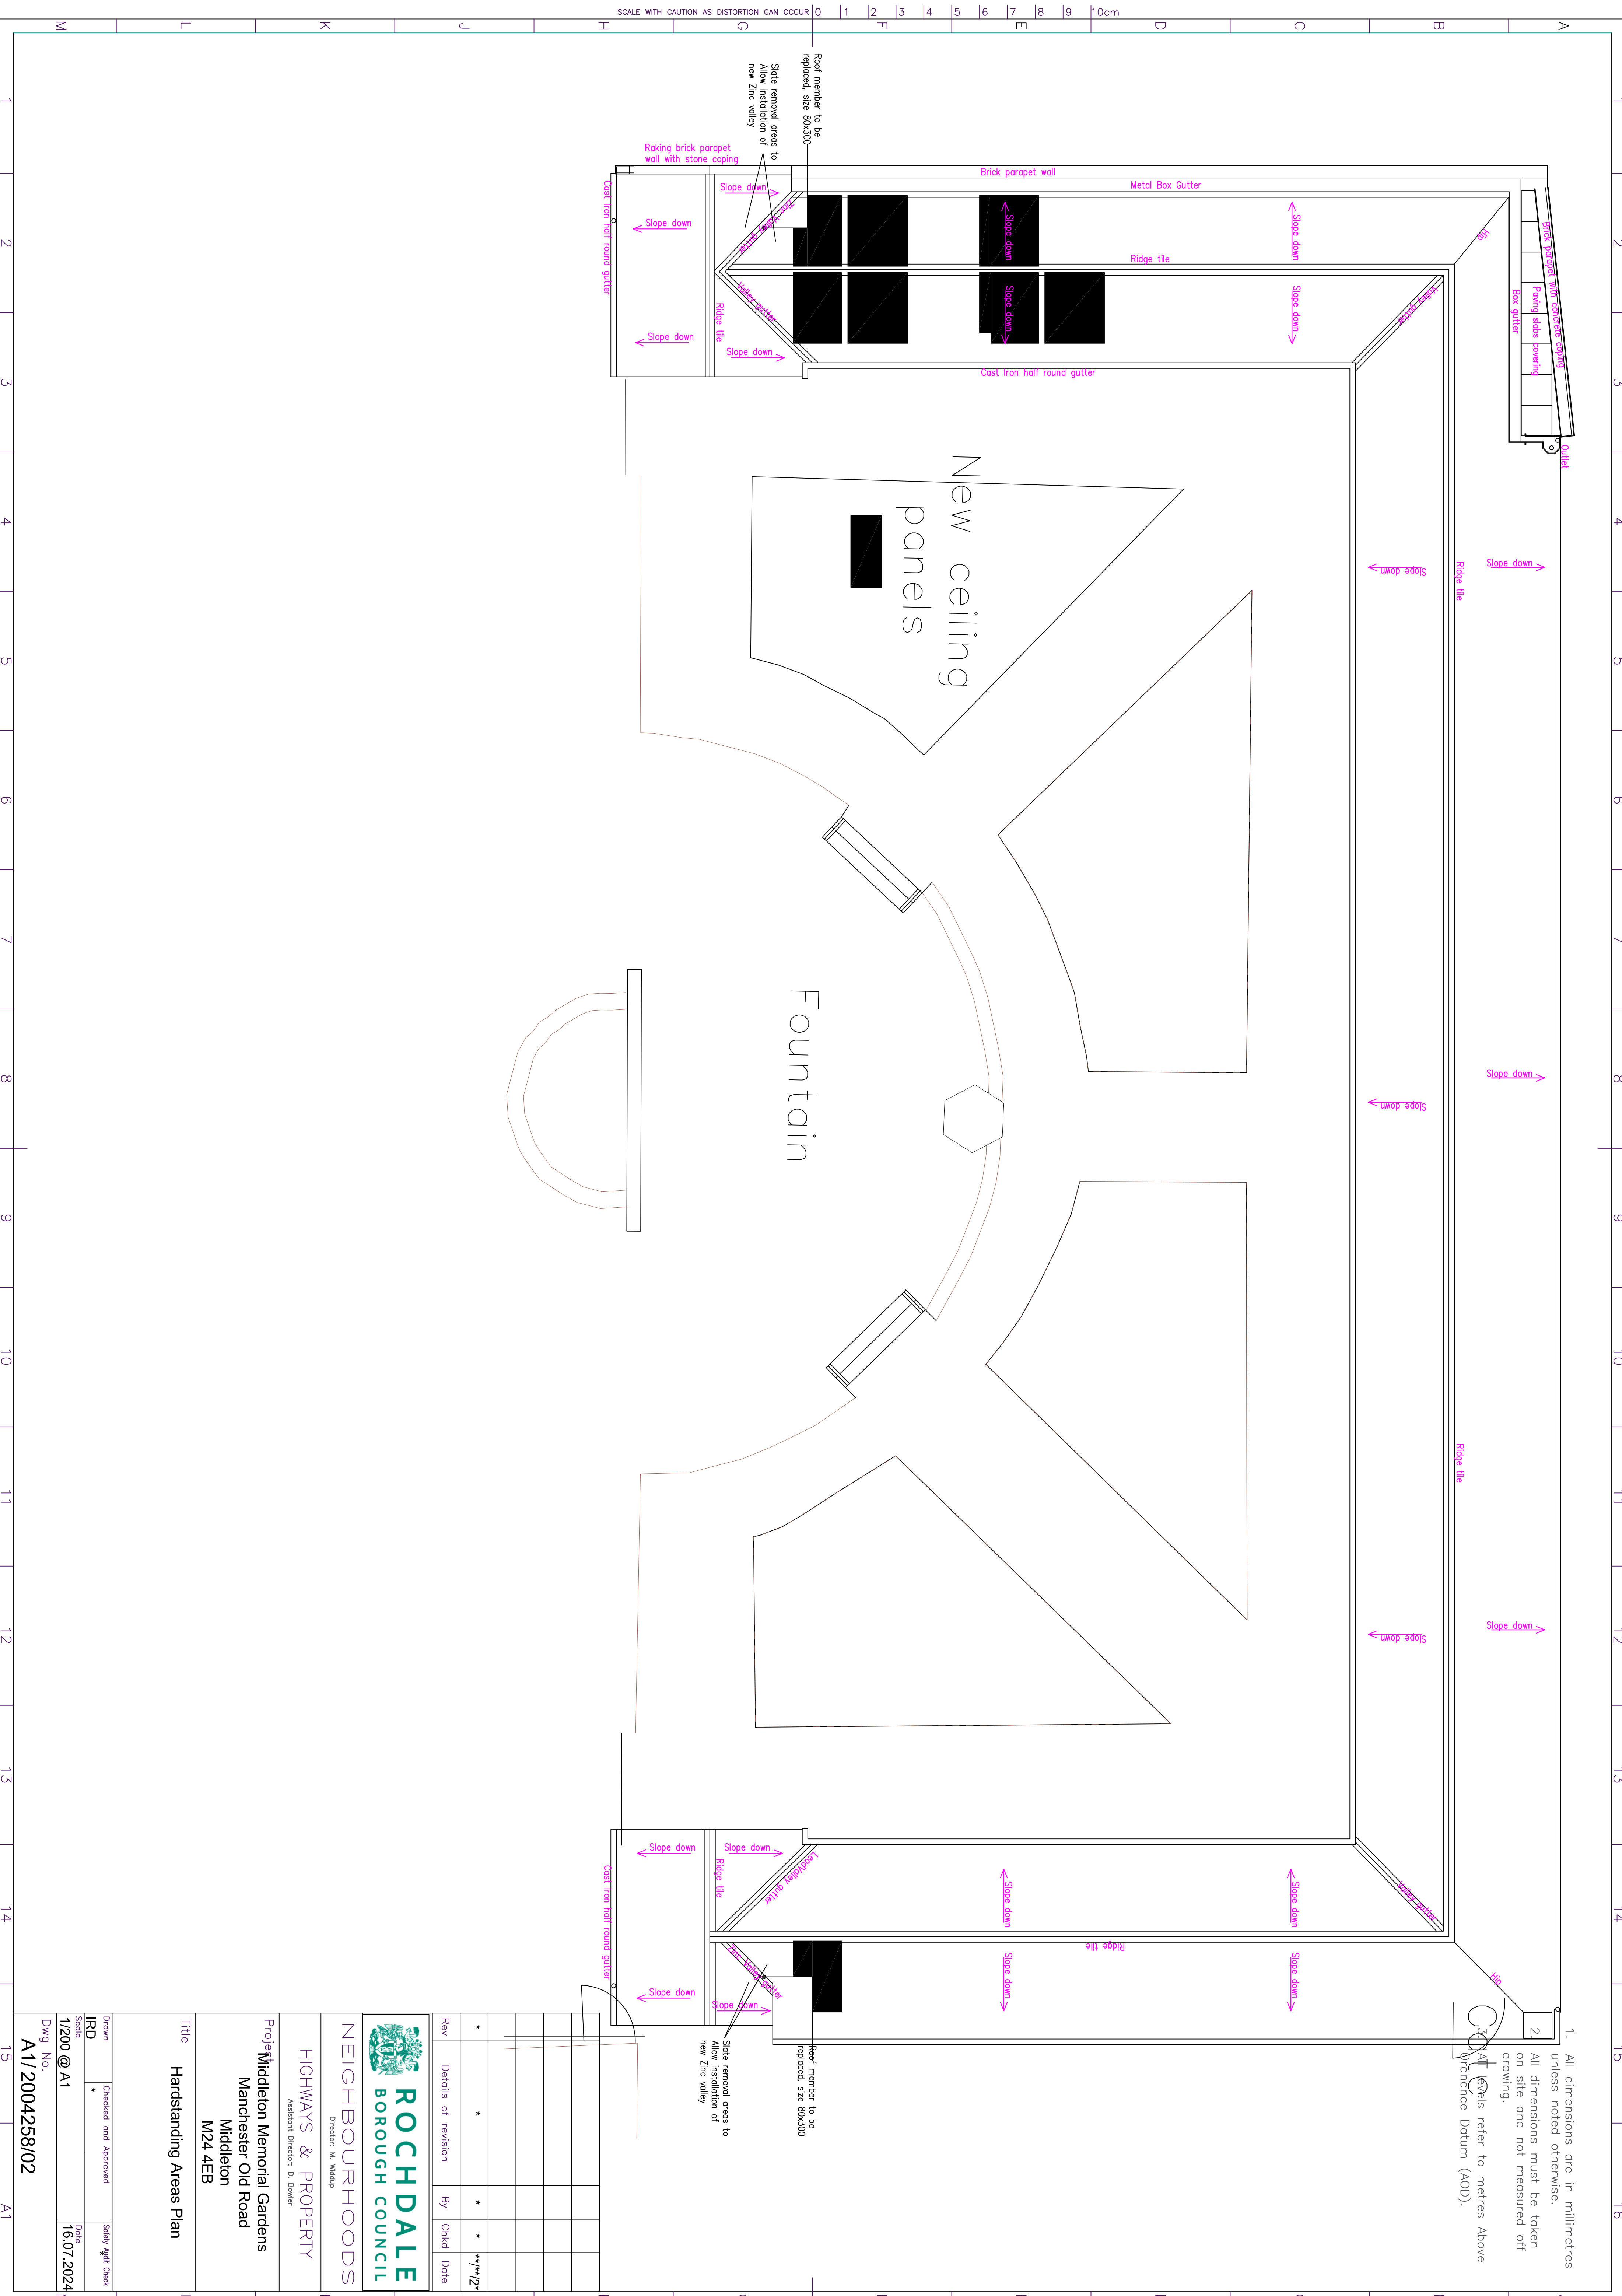

1. All dimensions are in millimetres unless noted otherwise. All dimensions must be taken on site and not measured off drawing. All levels refer to metres Above Ordnance Datum (AOD).
2. All levels refer to metres Above Ordnance Datum (AOD).



NEIGHBOURHOODS  
Director: M. Midup  
HIGHWAYS & PROPERTY  
Assistant Director: D. Bowler  
Middleton Memorial Gardens  
Manchester Old Road  
Middleton  
M24 4EB  
Title  
Hardstanding Areas Plan

|         |                      |                    |
|---------|----------------------|--------------------|
| Drawn   | Checked and Approved | Safety Audit Check |
| IRD     | *                    |                    |
| Scale   | 1/200 @ A1           | Date               |
| Dwg No. | A1/2004258/02        | 16.07.2024         |