




Proposed Street Scene
1 : 100

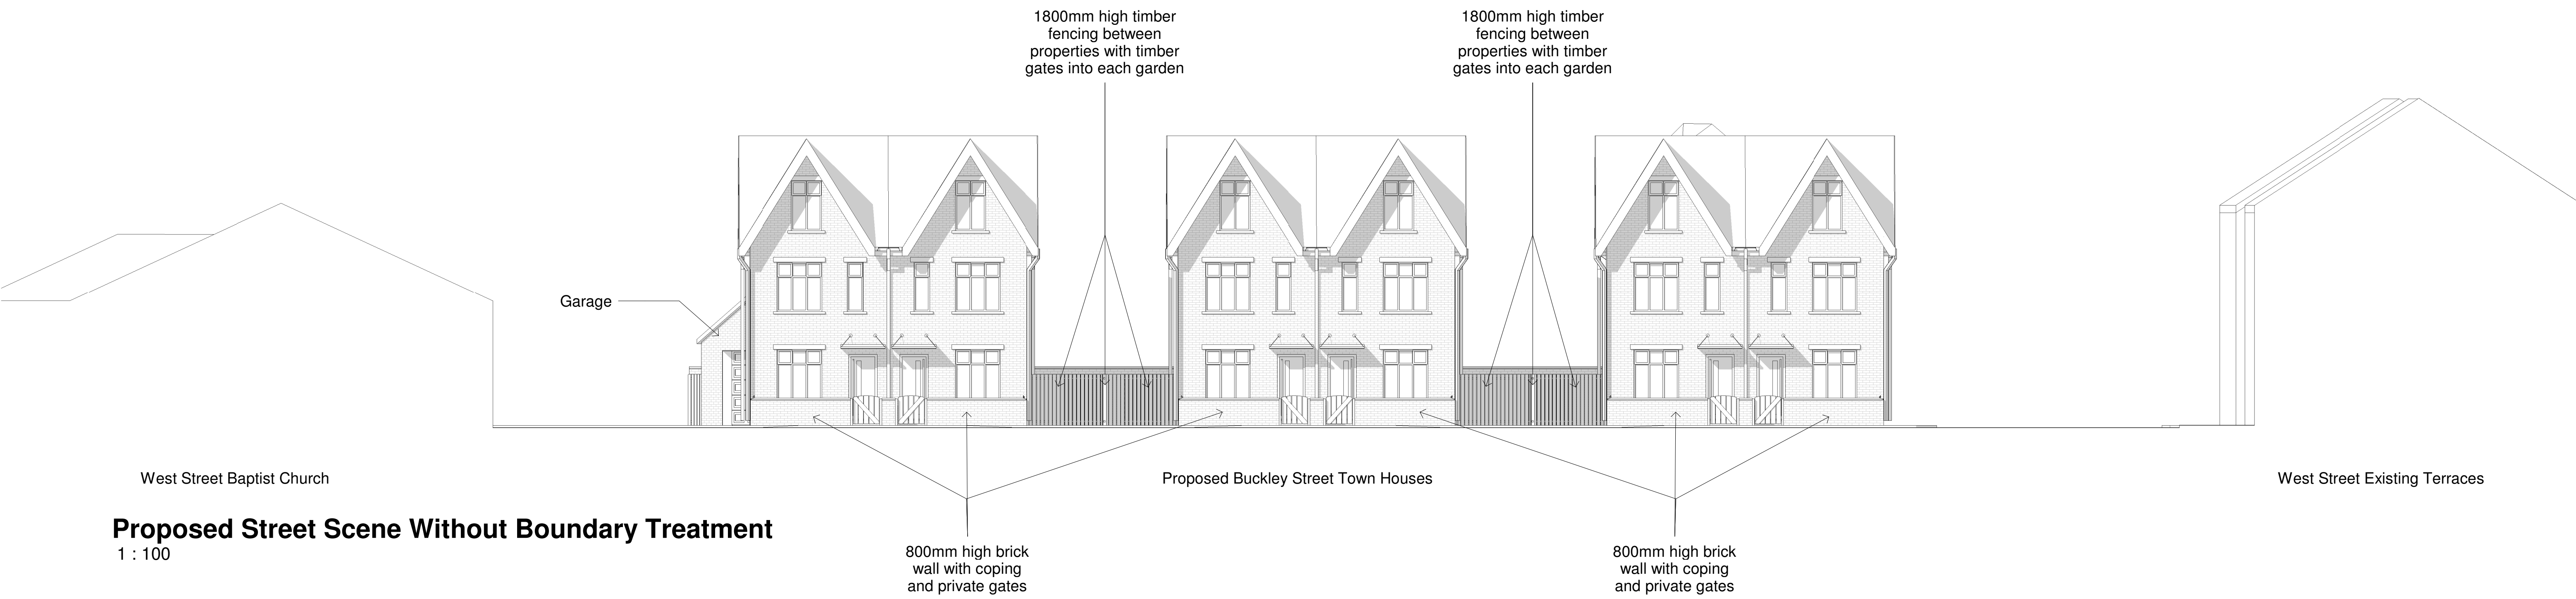

Proposed Street Scene Without Boundary Treatment
1 : 100

Dwg No FBC/021

D - 2023-06-15 - Boundary Treatment Annotated
C - 2023-02-13 - Unit Type Massing Amended
B - 2023-01-30 - Unit Type Massing Amended
A - 2022-06-20 - Surrounding Massing Shown

