


NO RESPONSIBILITY SHALL BE TAKEN FOR ANY USE MADE OF THIS DOCUMENT OTHER THAN FOR THAT WHICH IT WAS PREPARED AND ISSUED.
ALL DIMENSIONS SHOULD BE CHECKED ON SITE.
DO NOT SCALE FROM THIS DRAWING
ANY DRAWING ERRORS OR DIVERGENCIES SHOULD BE BROUGHT TO THE ATTENTION OF DESIGN TEAM AT THE ADDRESS SHOWN BELOW.

NOTES

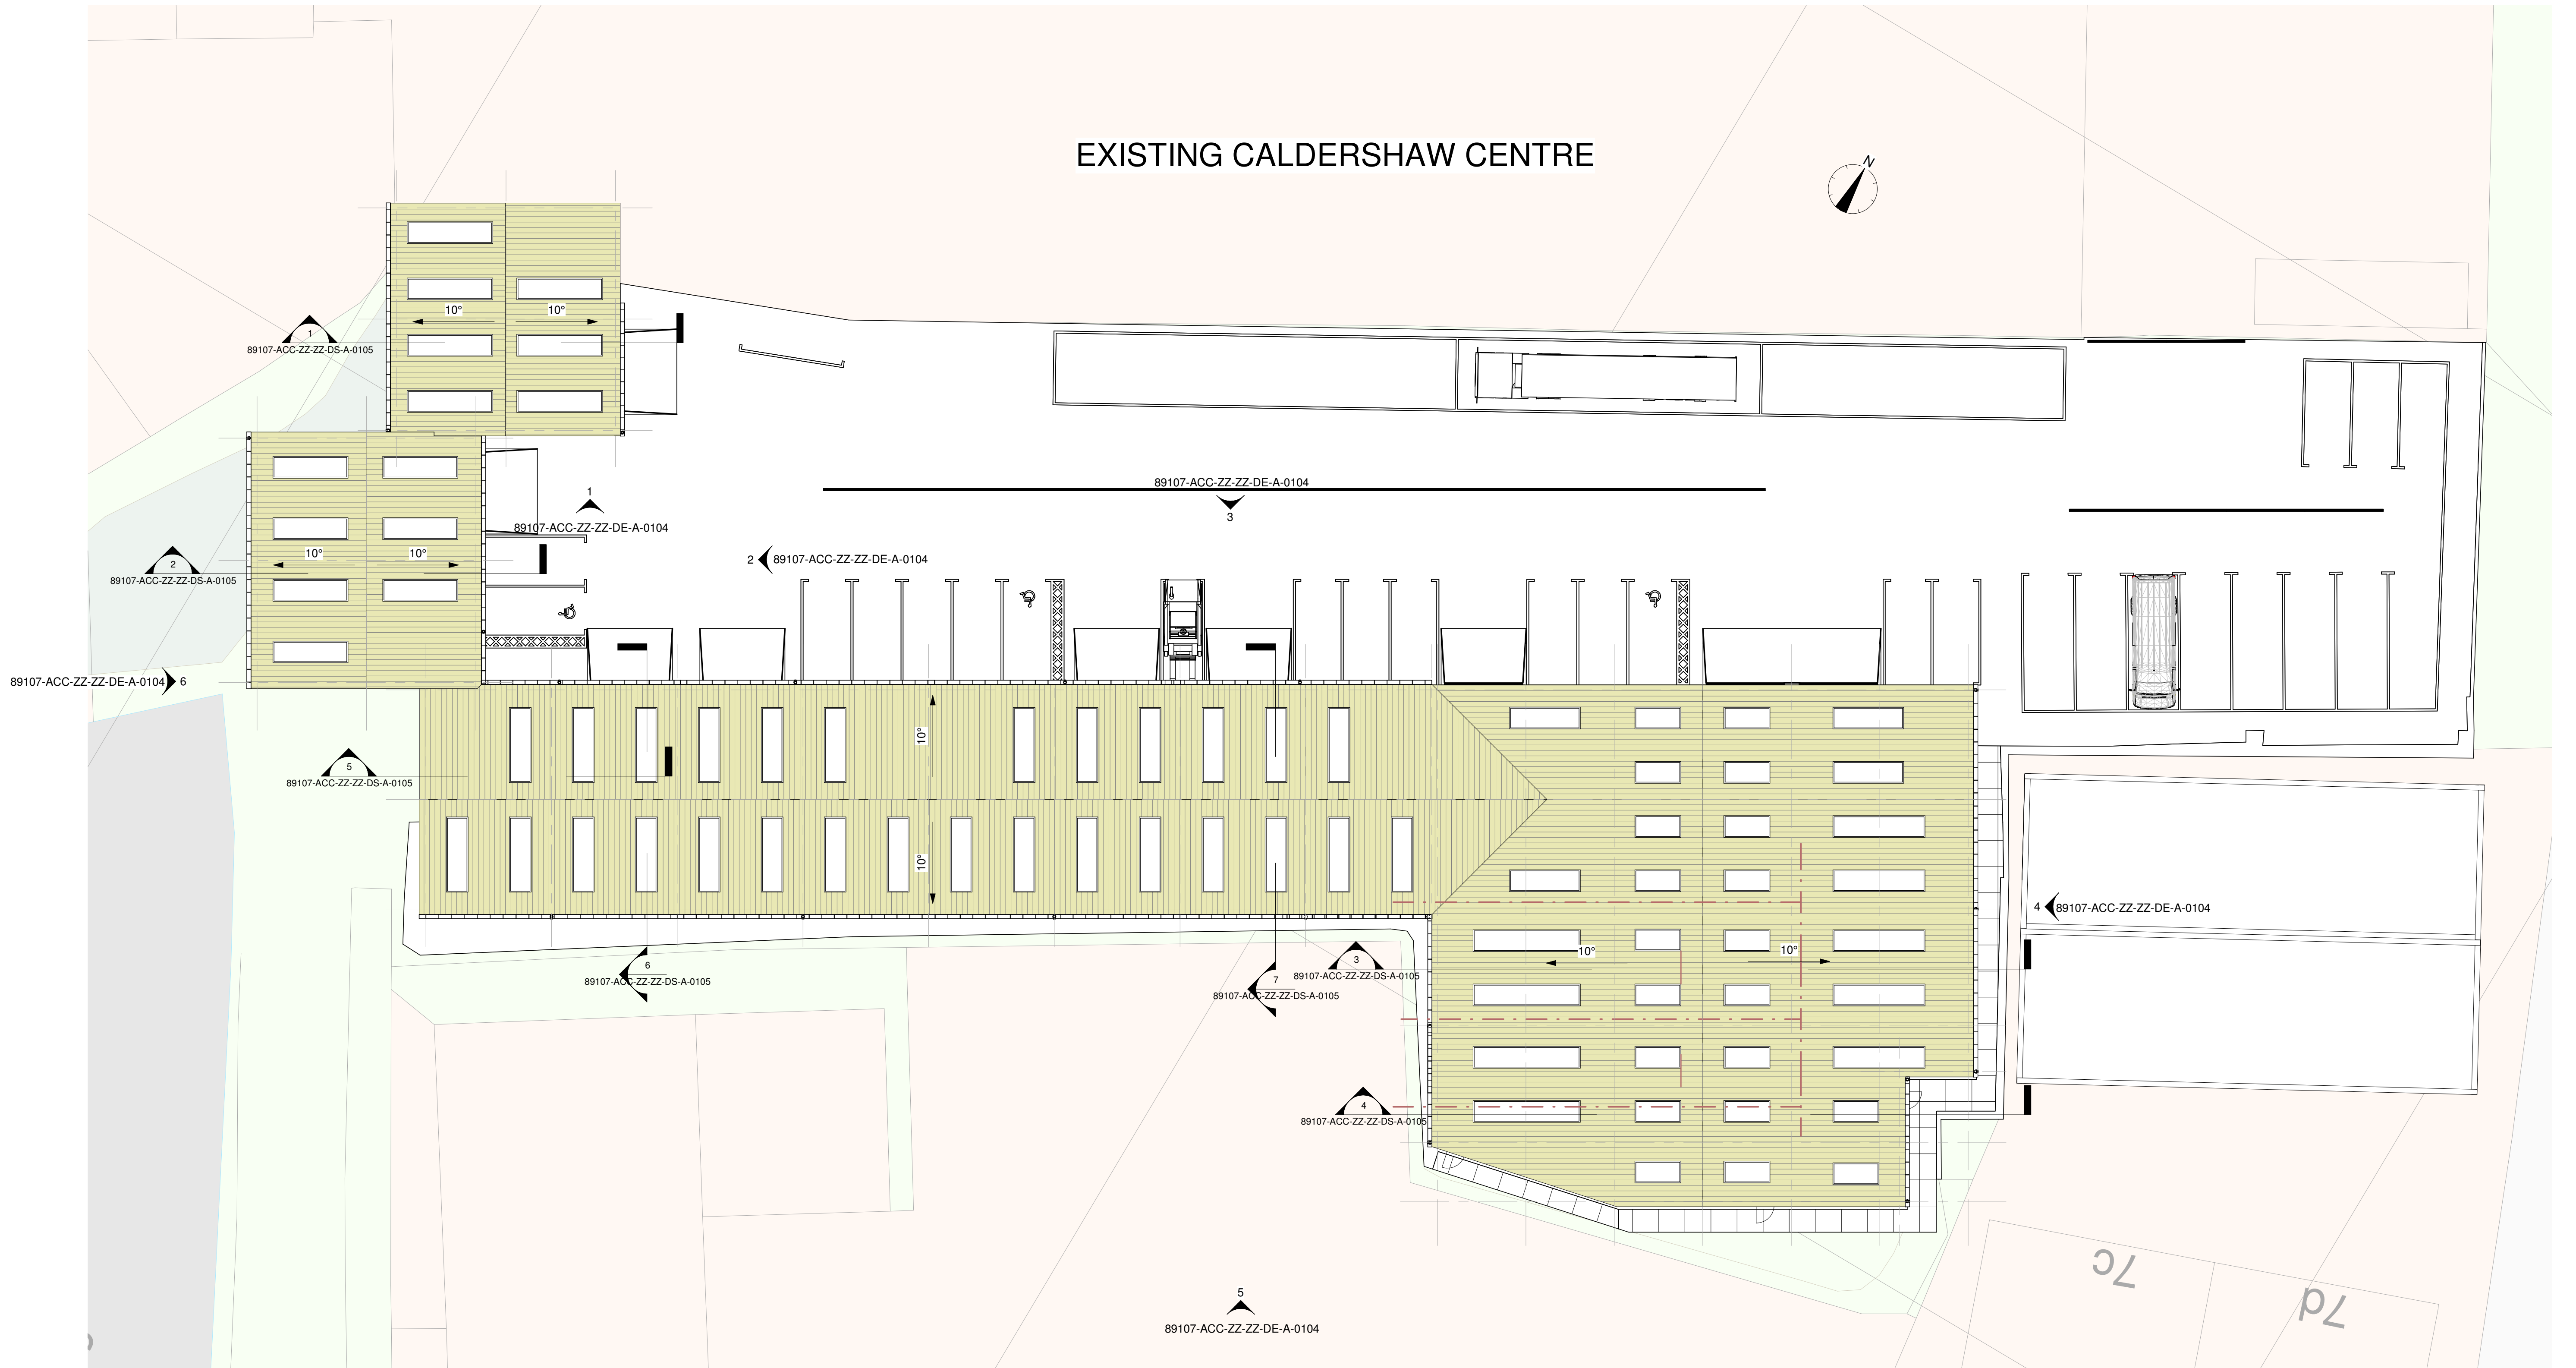

1 Proposed - Roof - GA
1 : 150

					CLIENT I.Q.7. LTD	33 Mere Drive Clifton Swinton Manchester, M27 8SD United Kingdom M: +44 (0)746 264 4148 E: achiguma@icloud.com		PROJECT TITLE Caldershaw Centre, Ings Lane, Rochdale	
								PLANNING SUBMISSION	SCALE @ A1 1 : 150
					PD First Issue	AC KK 15/09/2023		Roof - GA Plan	DATE 10/09/2023
					REVISION DESCRIPTION	DRAWN CHECKED DATE		DRAWING NO. 89107-ACC-ZZ-RF-DP-A-0103	VERSION P0