


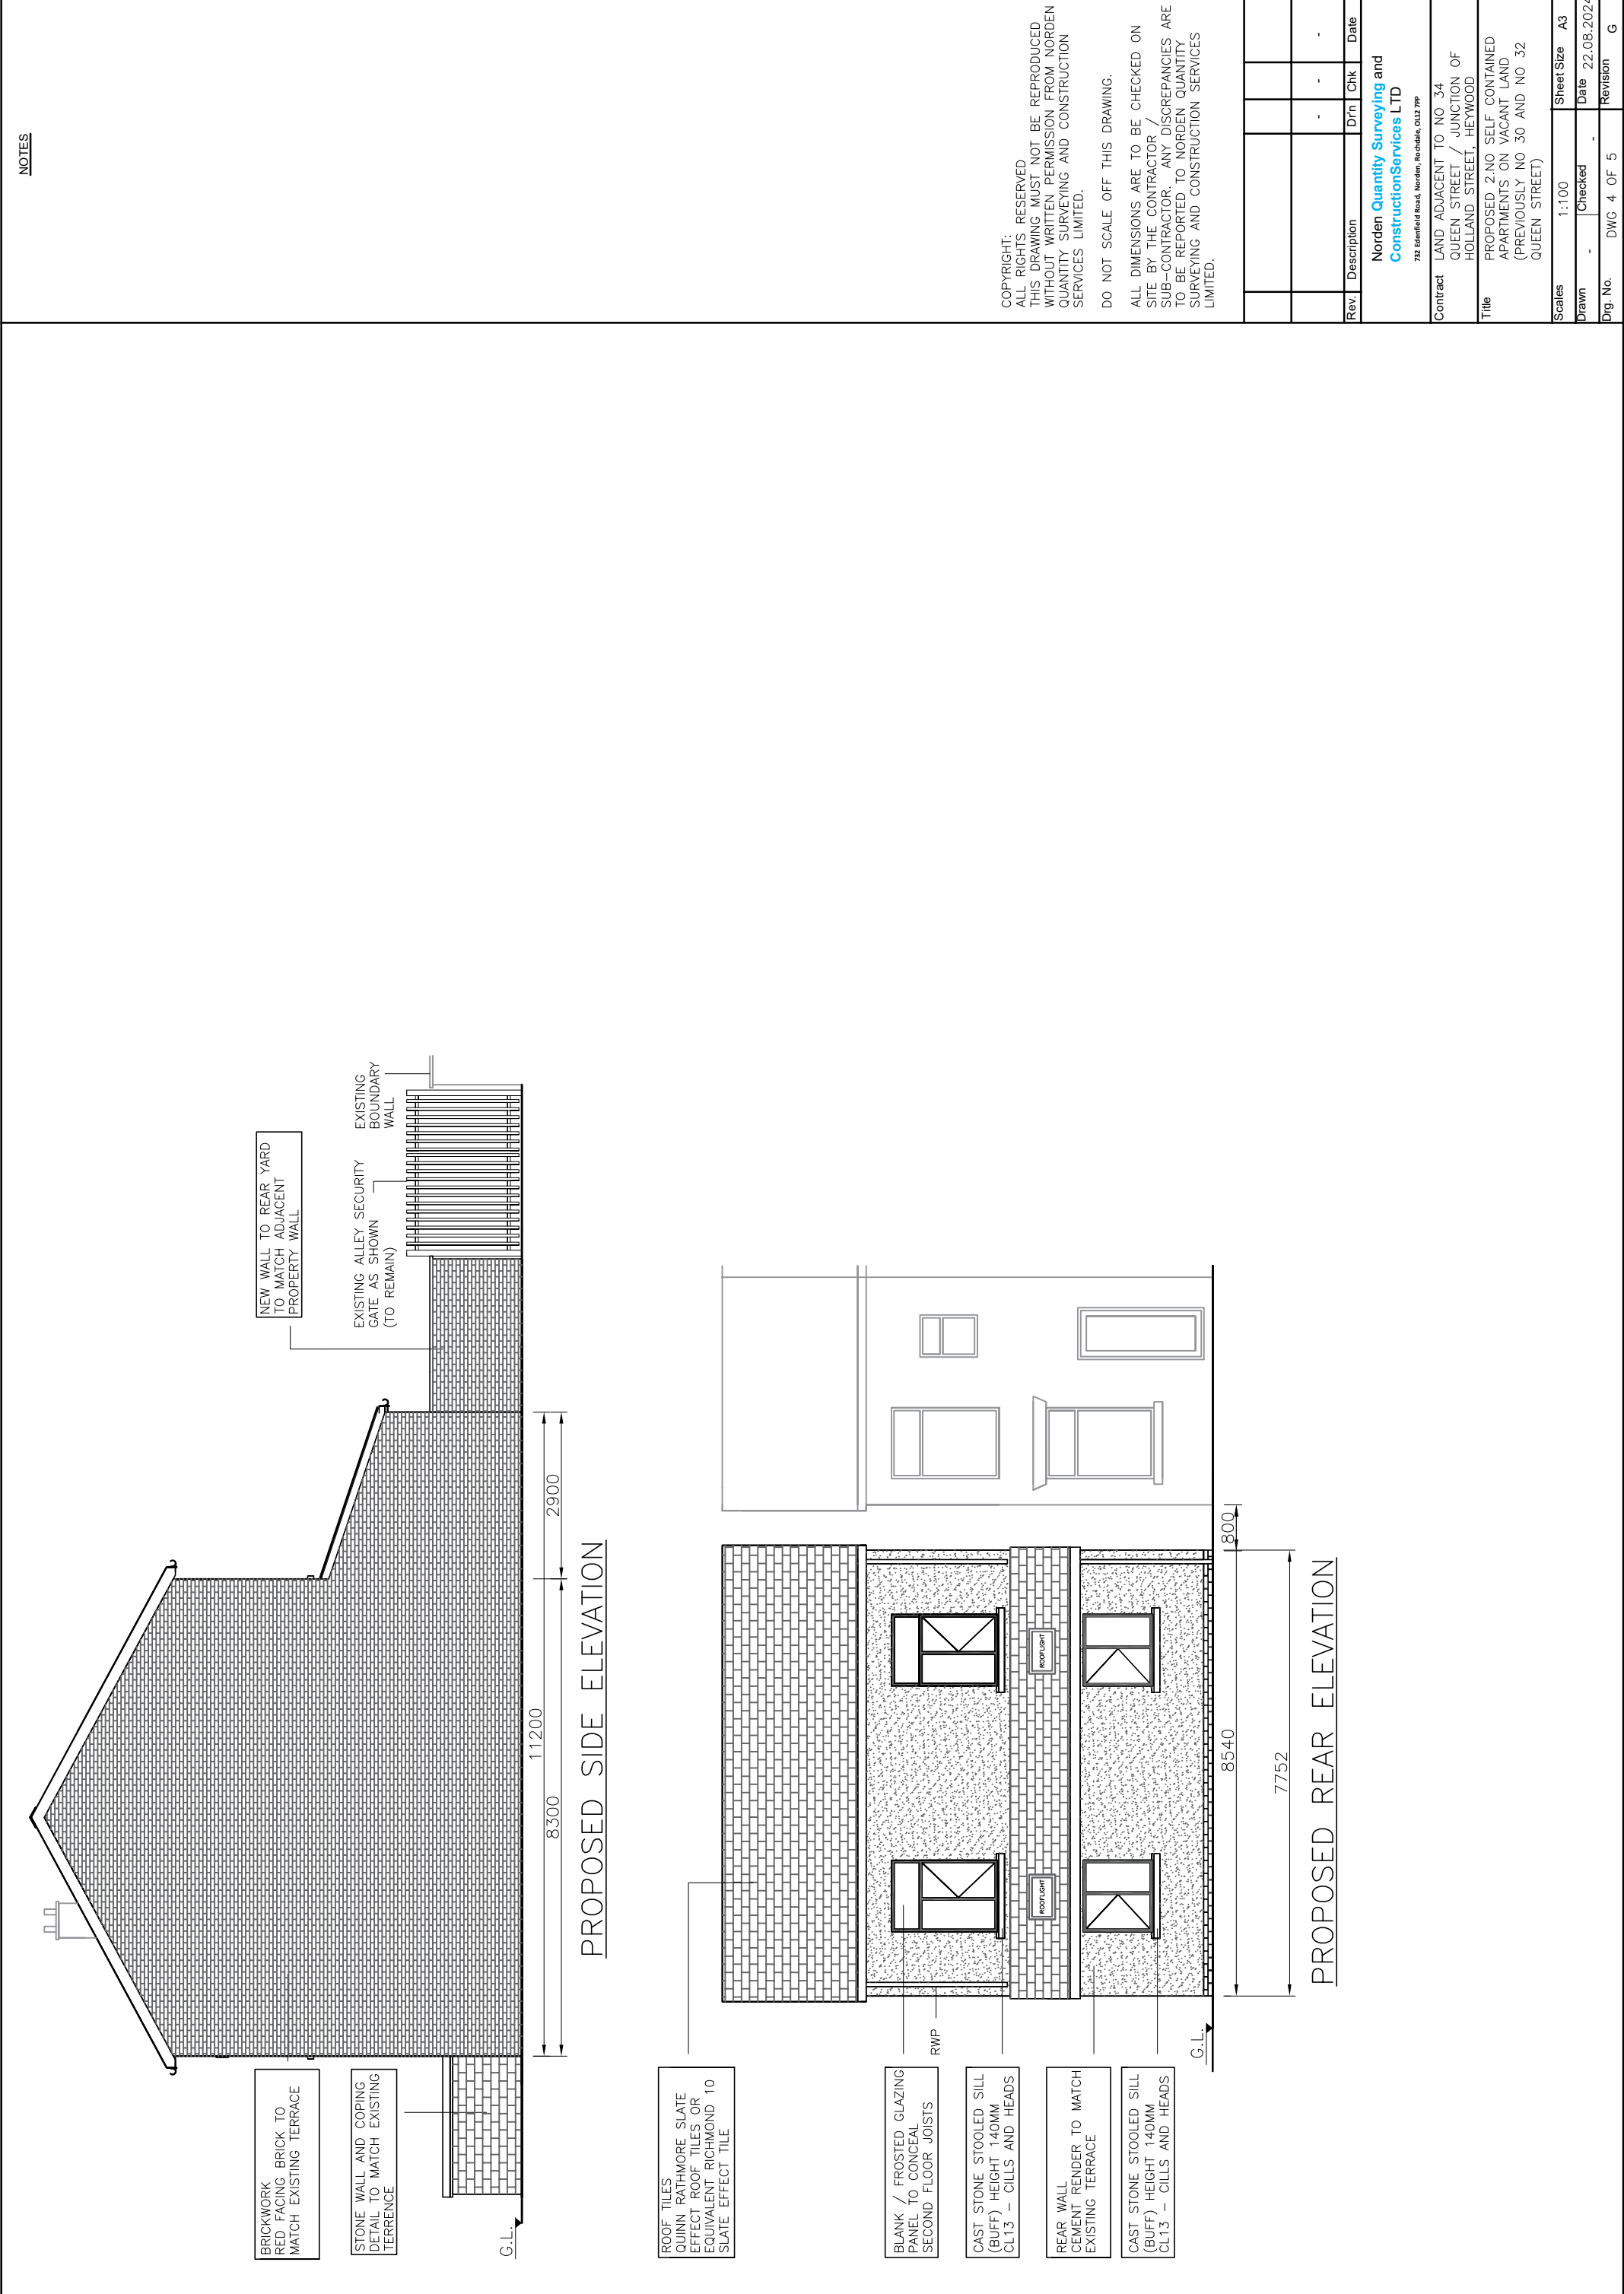

NOTES

COPYRIGHT: ALL RIGHTS RESERVED
THIS DRAWING MUST NOT BE REPRODUCED WITHOUT WRITTEN PERMISSION FROM NORDEN QUANTITY SURVEYING AND CONSTRUCTION SERVICES LIMITED.
DO NOT SCALE OFF THIS DRAWING.
ALL DIMENSIONS ARE TO BE CHECKED ON SITE BY THE CONTRACTOR / SUB-CONTRACTOR. ANY DISCREPANCIES ARE TO BE REPORTED TO NORDEN QUANTITY SURVEYING AND CONSTRUCTION SERVICES LIMITED.

Rev.	Description	Dt'n	Chk.	Date	
Norden Quantity Surveying and ConstructionServices LTD 732 Edenfield Road, Norden, Warrington, Cheshire, WA12 7PP					
Contract LAND ADJACENT TO NO 34 QUEEN STREET / JUNCTION OF HOLLAND STREET, HEYWOOD					
Title PROPOSED 2.NO SELF CONTAINED APARTMENTS ON VACANT LAND (PREVIOUSLY NO 30 AND NO 32 QUEEN STREET)					
Scales	1:100	Sheet Size		A3	
Drawn	-	Checked	-	Date	22.08.2024
Dwg. No.	DWG 4 OF 5		Revision	G	