


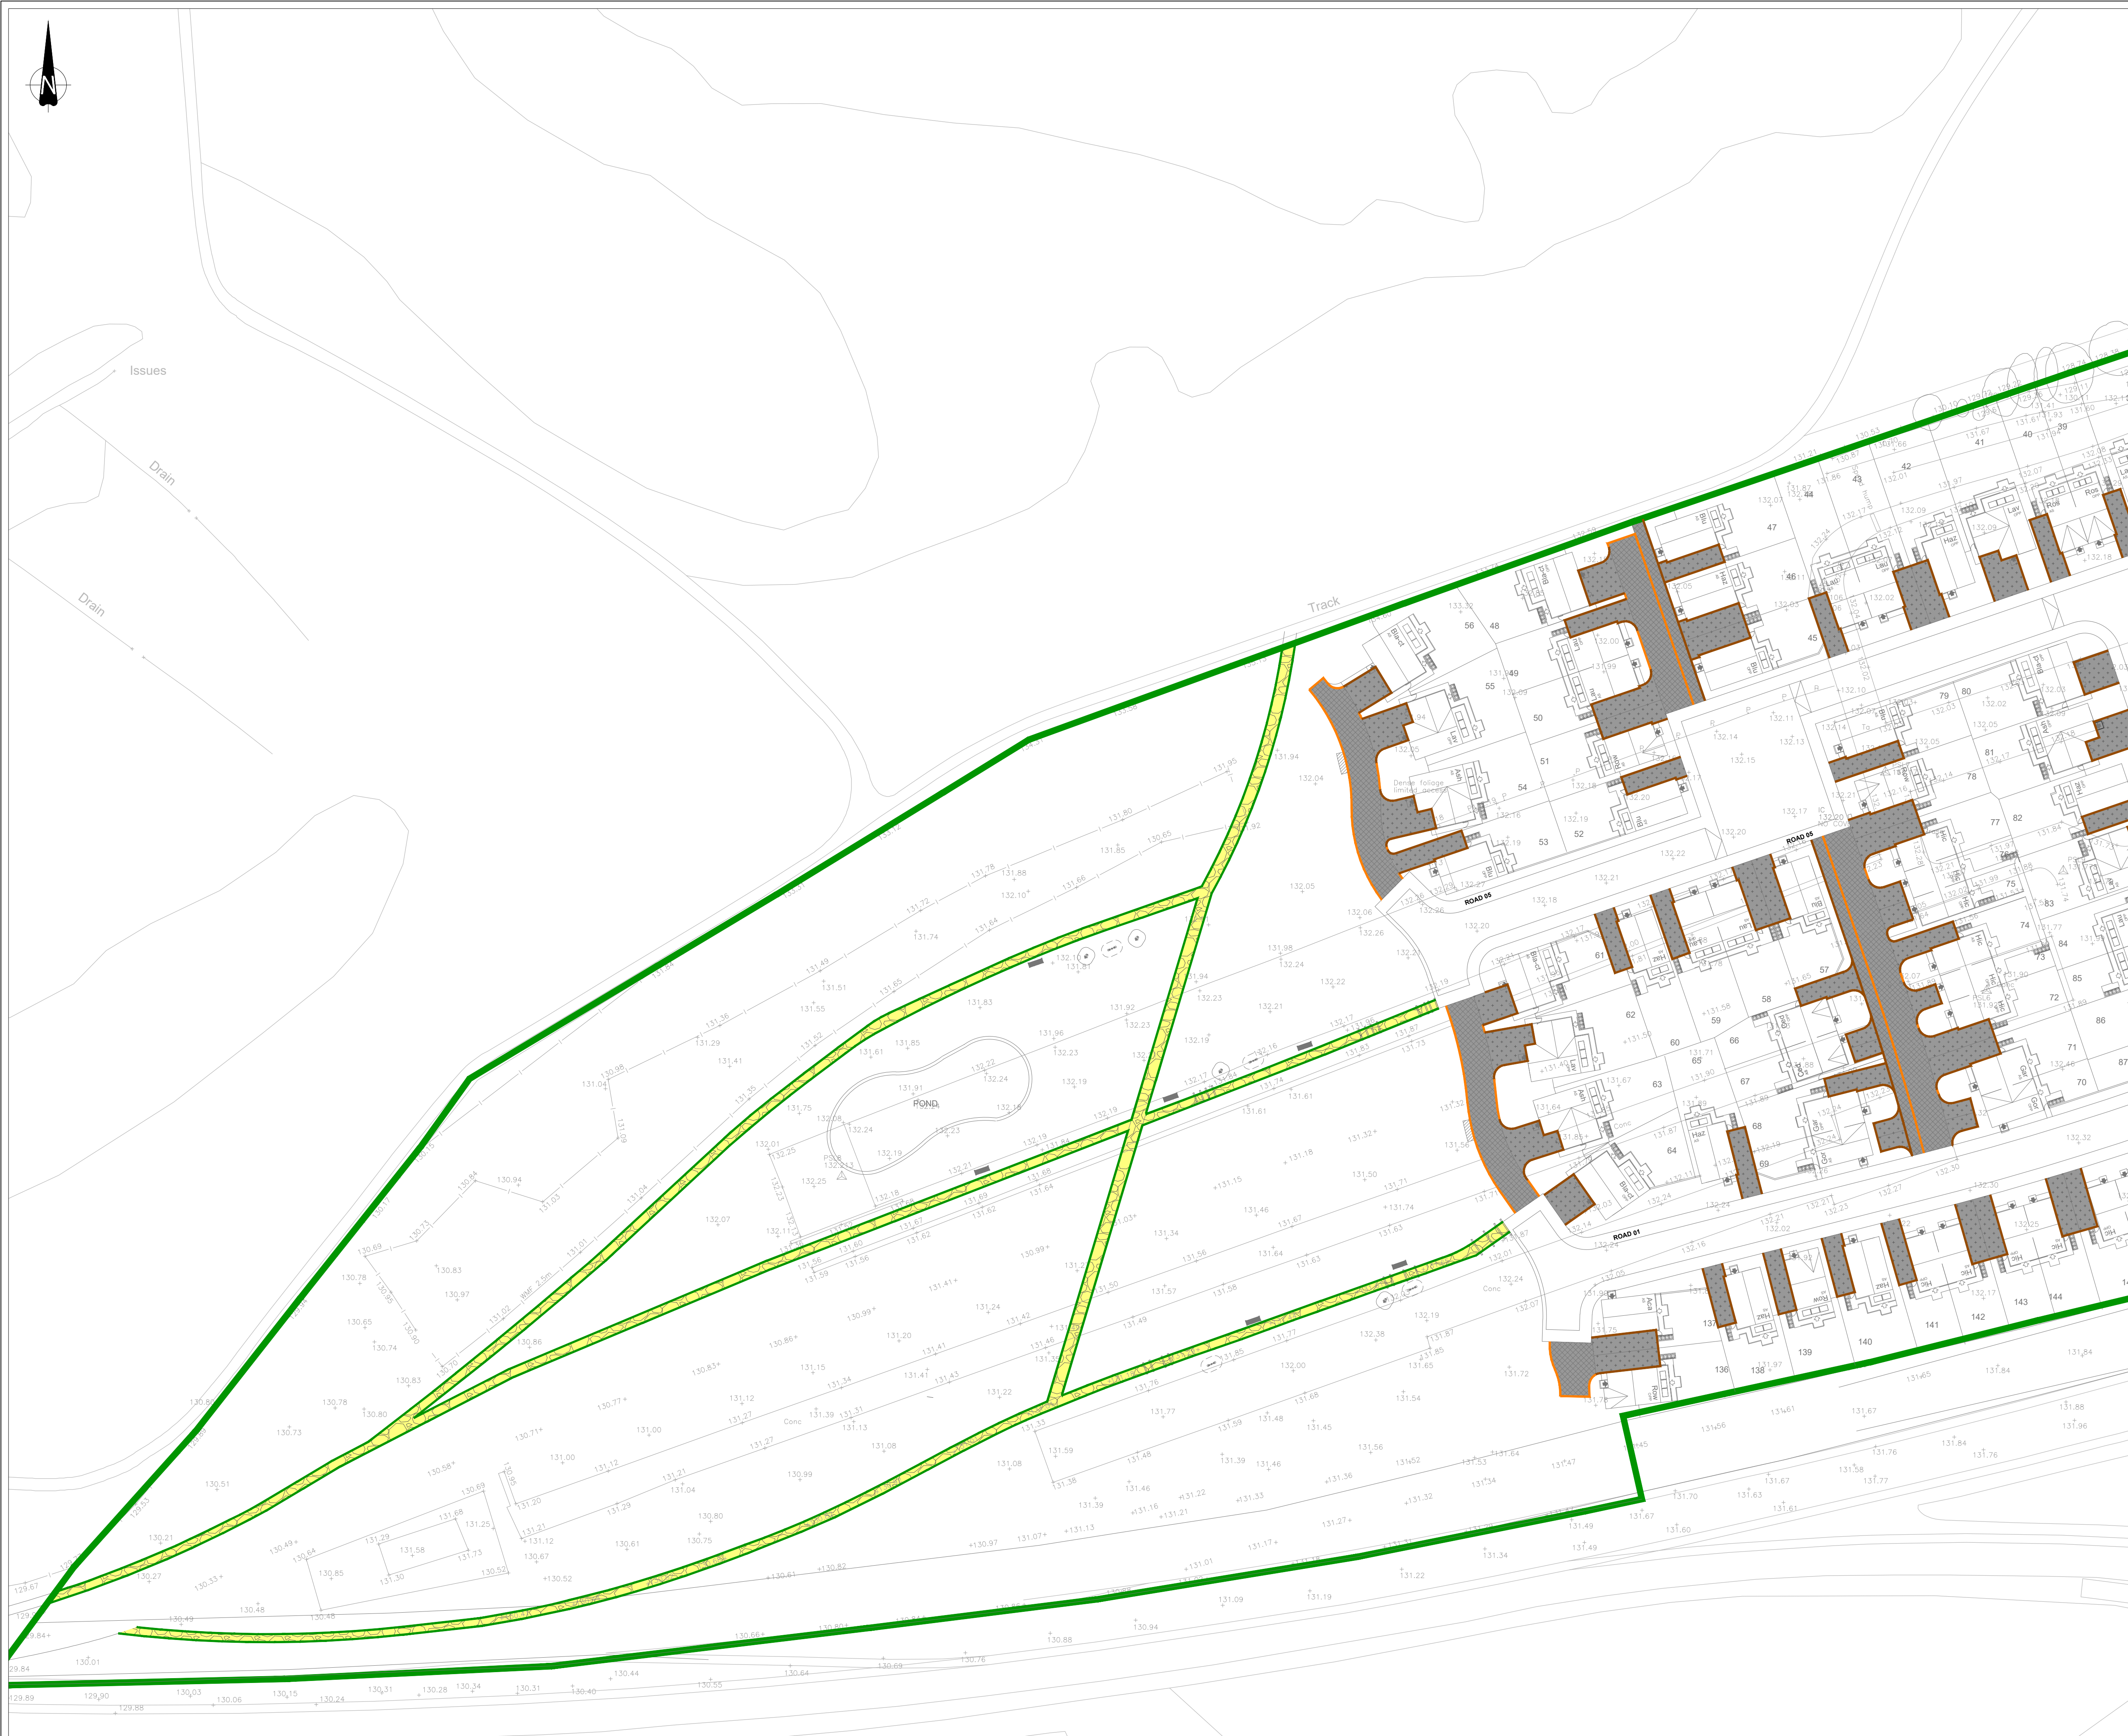

© This drawing and the building works depicted are the copyright of Banners Gate Ltd and may not be reproduced or amended except by written permission. No liability will be accepted for amendments made by other persons.

GENERAL NOTES

- This drawing is to be read in conjunction with relevant architectural and engineering drawings. The Contractor shall ensure that all relevant conditions to be reported immediately to the engineer prior to commencement of works.
- This drawing is not intended to show details of ground conditions or ground contaminants. Each area of ground is to be fully explored and the results of the investigation to be reported to the Engineer. The Contractor shall ensure that the results of the investigation are investigated by the Contractor any areas of formation for said structures which do not accord with the anticipated conditions as described in the site investigation report are to be immediately reported to the Engineer. The Contractor shall ensure that the results of the investigation or within the ground should be further investigated by a suitable expert. Any earthworks shown indicate typical slopes for guidance only and should be investigated further by a suitable specialist expert.
- Where existing trees are shown to be retained they should be subject to a full Arboricultural inspection for safety. All trees are to be planted so as to ensure they are a minimum of 6 metres from structures and 3 metres from the proposed road. A foundation is to be provided to accommodate the proposed tree planting, where applicable.



KERBING & SURFACE FINISHES LEGEND

KERBING

- | | |
|---|--|
|  | BULLNOSE KERB
25mm EXPOSED FACE |
|  | BULLNOSE KERB
0-6mm EXPOSED FACE |
|  | EF EDGING
FLUSH |
|  | TIMBER EDGING
FLUSH |

SURFACE FINISHES

- | | |
|---|--|
|  | TARMAC SINGLE / DOUBLE DRIVEWAY |
|  | TARMAC SHARED DRIVEWAY |
|  | HOGGIN FOOTPATH |

GENERAL

-
- DEVELOPMENT BOUNDARY**

B A -	Latest layout inserted & status updated. Plan updated to suit latest layout.		13/09/2024	LJ
	First Issue		15/04/2024	LJ
			11/03/2024	LJ
	Rev.	Description	Date	By

	Drawing Status
--	----------------

CONSTRUCTION

SUBJECT TO CLIENT APPROVAL,
AMENDMENTS MAY THEREFORE BE REQUESTED.

	Client
--	--------




	Proj
--	------

**Heywood Road, Castleton,
Rochdale**



Private Kerbing & Surface Finishes Plan
Sheet 2 of 2

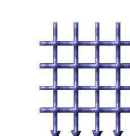[illegible]

BANNERS GATE

CIVIL, STRUCTURAL & ARCHITECTURAL DESIGN SERVICES
10-11 Birmingham Street, Halesowen, West Midlands B63 3HN
Tel: 0121 687 1500 Fax: 0121 687 1501
E-mail: mail@bannersgate.com

Scale


Drawn

Date

A1 @ 1:500
March 2024

	Checked
--	---------

File

March 2024

	LJ
Drawing	