



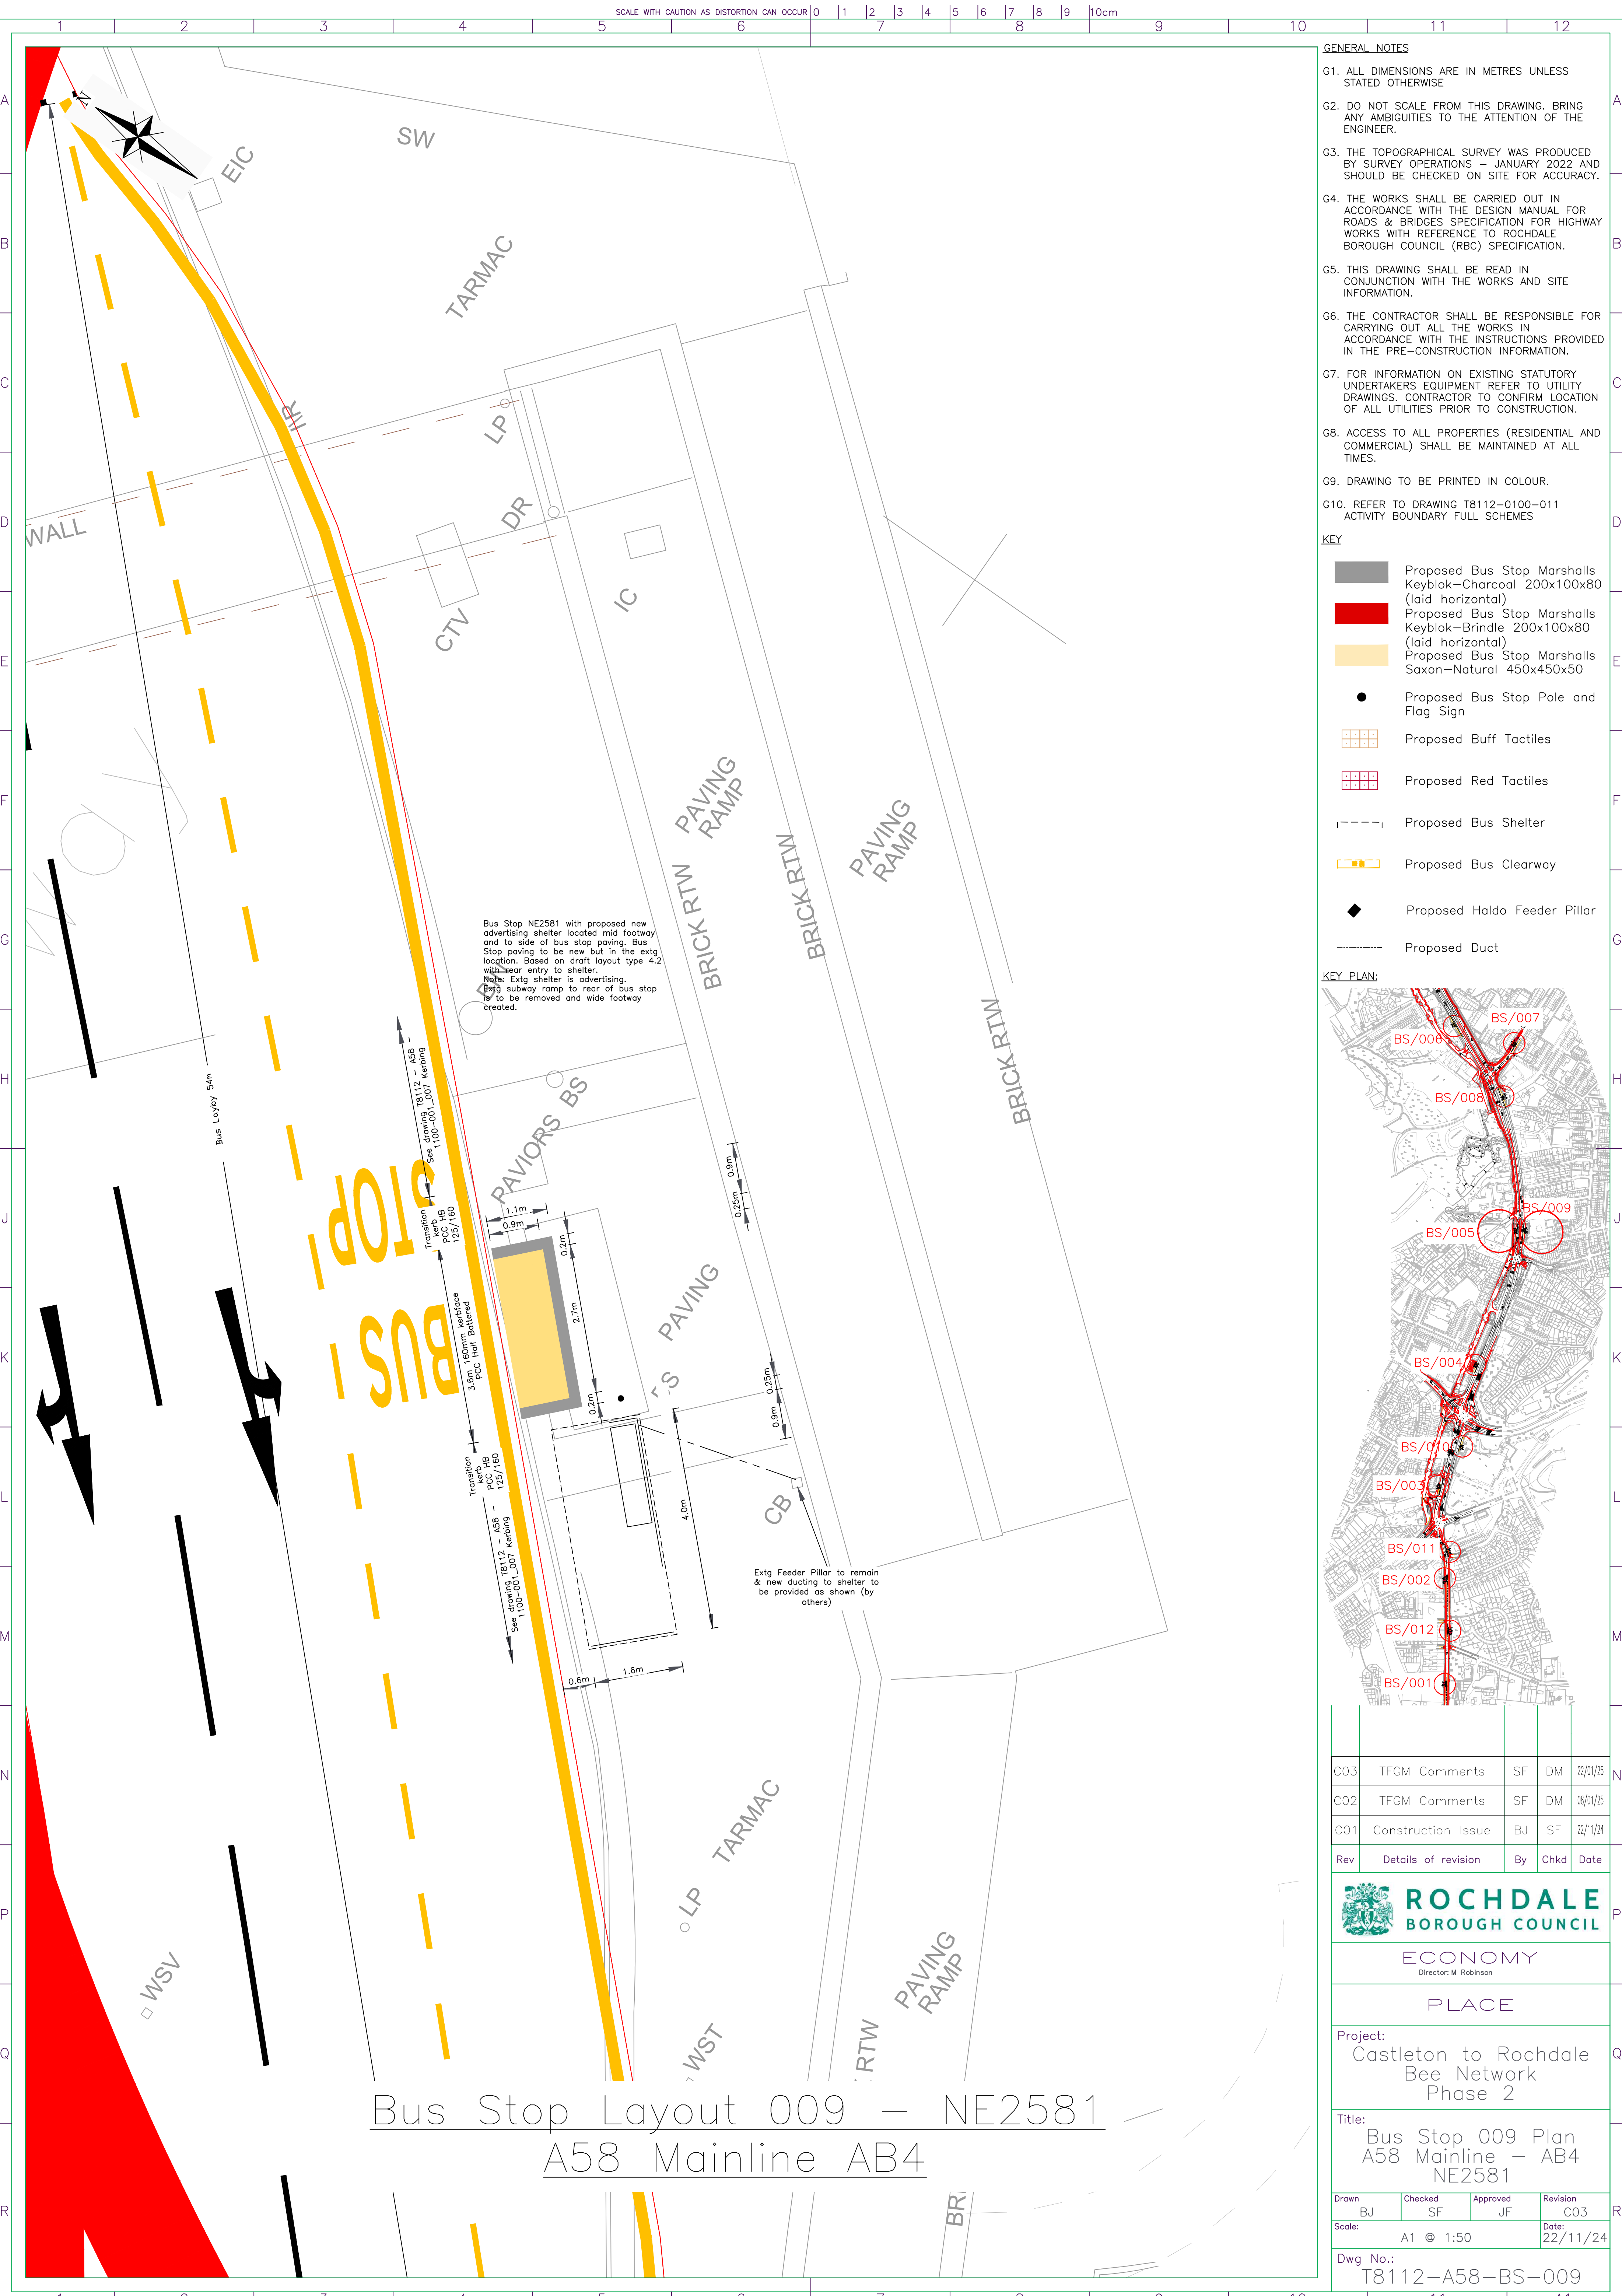

- GENERAL NOTES
- G1. ALL DIMENSIONS ARE IN METRES UNLESS STATED OTHERWISE
 - G2. DO NOT SCALE FROM THIS DRAWING. BRING ANY AMBIGUITIES TO THE ATTENTION OF THE ENGINEER.
 - G3. THE TOPOGRAPHICAL SURVEY WAS PRODUCED BY SURVEY OPERATIONS – JANUARY 2022 AND SHOULD BE CHECKED ON SITE FOR ACCURACY.
 - G4. THE WORKS SHALL BE CARRIED OUT IN ACCORDANCE WITH THE DESIGN MANUAL FOR ROADS & BRIDGES SPECIFICATION FOR HIGHWAY WORKS WITH REFERENCE TO ROCHDALE BOROUGH COUNCIL (RBC) SPECIFICATION.
 - G5. THIS DRAWING SHALL BE READ IN CONJUNCTION WITH THE WORKS AND SITE INFORMATION.
 - G6. THE CONTRACTOR SHALL BE RESPONSIBLE FOR CARRYING OUT ALL THE WORKS IN ACCORDANCE WITH THE INSTRUCTIONS PROVIDED IN THE PRE-CONSTRUCTION INFORMATION.
 - G7. FOR INFORMATION ON EXISTING STATUTORY UNDERTAKERS EQUIPMENT REFER TO UTILITY DRAWINGS. CONTRACTOR TO CONFIRM LOCATION OF ALL UTILITIES PRIOR TO CONSTRUCTION.
 - G8. ACCESS TO ALL PROPERTIES (RESIDENTIAL AND COMMERCIAL) SHALL BE MAINTAINED AT ALL TIMES.
 - G9. DRAWING TO BE PRINTED IN COLOUR.
 - G10. REFER TO DRAWING T8112-0100-011 ACTIVITY BOUNDARY FULL SCHEMES

- KEY
- Proposed Bus Stop Marshalls Keyblok-Charcoal 200x100x80 (laid horizontal)
 - Proposed Bus Stop Marshalls Keyblok-Brindle 200x100x80 (laid horizontal)
 - Proposed Bus Stop Marshalls Saxon-Natural 450x450x50
 - Proposed Bus Stop Pole and Flag Sign
 - Proposed Buff Tactiles
 - Proposed Red Tactiles
 - Proposed Bus Shelter
 - Proposed Bus Clearway
 - Proposed Haldo Feeder Pillar
 - Proposed Duct

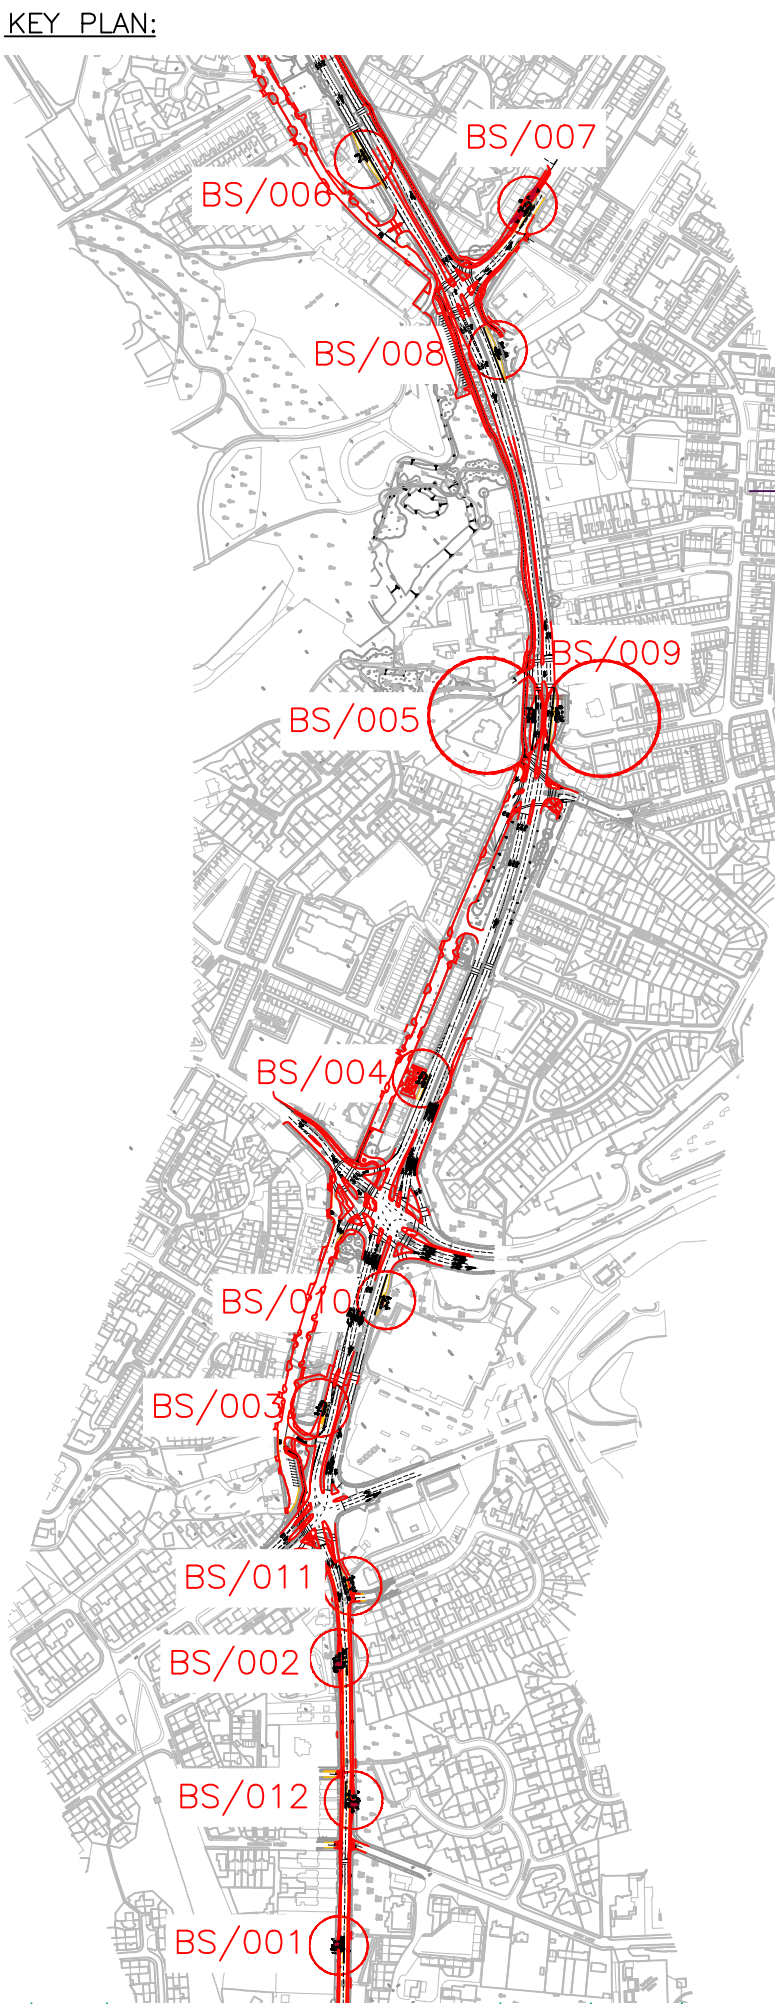

C03	TFGM Comments	SF	DM	22/01/25
C02	TFGM Comments	SF	DM	08/01/25
C01	Construction Issue	BJ	SF	22/11/24
Rev	Details of revision	By	Chkd	Date

**ROCHDALE**
BOROUGH COUNCIL

ECONOMY
Director: M. Robinson

PLACE

Project:
Castleton to Rochdale
Bee Network
Phase 2

Title:
Bus Stop 009 Plan
A58 Mainline – AB4
NE2581

Drawn BJ	Checked SF	Approved JF	Revision C03
-------------	---------------	----------------	-----------------

Scale: A1 @ 1:50 Date: 22/11/24

Dwg No.:
T8112-A58-BS-009