


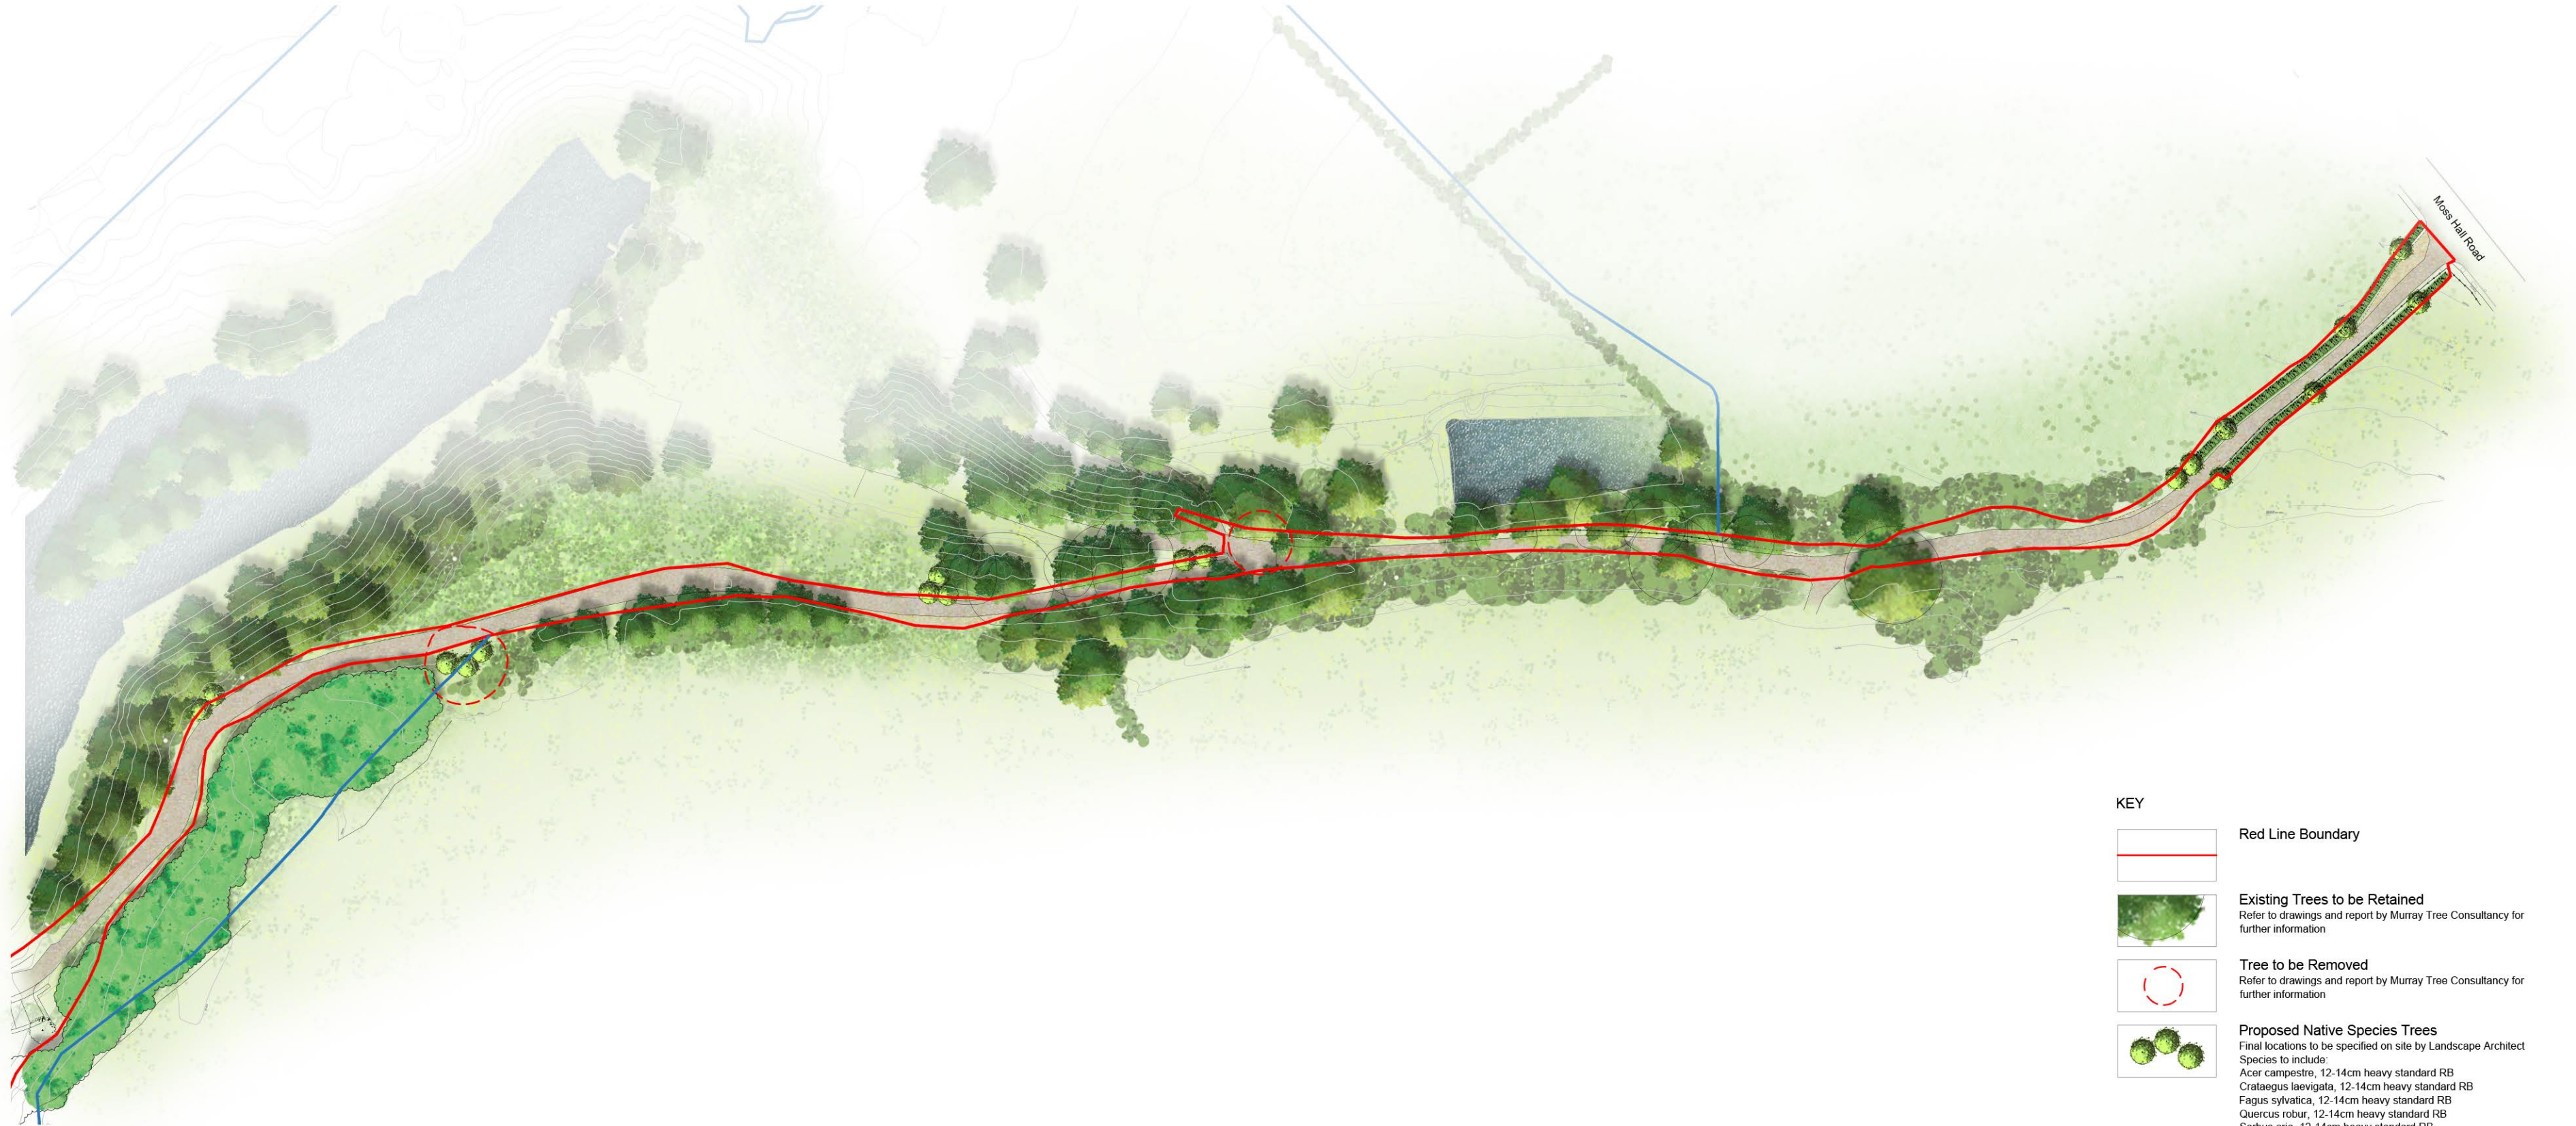

KEY



Red Line Boundary




Existing Trees to be Retained

Refer to drawings and report by Murray Tree Consultancy for further information



Tree to be Removed

Refer to drawings and report by Murray Tree Consultancy for further information

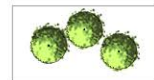


Proposed Native Species Trees

Final locations to be specified on site by Landscape Architect

Species to include:

Acer campestre, 12-14cm heavy standard RB
Crataegus laevigata, 12-14cm heavy standard RB
Fagus sylvatica, 12-14cm heavy standard RB
Quercus robur, 12-14cm heavy standard RB
Sorbus aria, 12-14cm heavy standard RB
Sorbus aucuparia, 12-14cm heavy standard RB

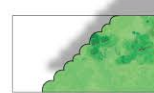

Proposed Native Woodland Planting

Alnus glutinosa 10% of mix (90% 60-90cm, BR transplants and 10% 8-10cm light standards)
Betula pendula 10% of mix (90% 60-90cm, BR transplants and 10% 8-10cm light standards)
Corylus avellana 30% of mix (100% 60-90cm BR transplants)
Crataegus monogyna 30% of mix (100% 60-90cm BR transplants)
Fagus sylvatica 10% of mix (90% 60-90cm, BR transplants and 10% 8-10cm light standards)
Quercus robur 10% of mix (90% 60-90cm, BR transplants and 10% 8-10cm light standards)



Proposed Native Species Hedge

Native species hedgerow planted to replace hedges H1 and H2 (see report by Murray Tree Consultancy for further information)

To be planted in a double staggered row @ 5 plants per lin m

Species mix:
Crataegus monogyna - 45% 60-90cm BR transplant
Corylus avellana - 20% 60-90cm BR transplant
Prunus spinosa - 20% 60-90cm BR transplant
Ilex aquifolium - 5% 3L CO
Viburnum opulus - 10% 60-90cm BR transplant



Access Track

Existing access track with areas widened to allow for passing places as per drawings by SCP

Unit 6, Longley Lane
Northenden, Manchester
M22 4WT

T: 0161 946 0808
E: design@barneswalker.co.uk
W: www.barneswalker.co.uk

DWG NO.
M3541-PA-02-V1

CLIENT:
Atelier Architects

WORK STAGE
PLANNING

SCALE
1:1000@A2

DWG TITLE:
Access Track Layout


PROJECT TITLE:
Pilsworth Lake, Bury

DATE
02.2024

DRAWN BY:
BWL

CHECKED BY:
BWL

bw
BARNES
WALKER

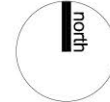

© This drawing, its graphics and the landscape works and ideas depicted therein remain the copyright of Barnes Walker Limited and may not be used, copied in whole or part, or amended without prior written consent. Figured dimensions to be followed in preference to scaled and all dimensions are to be checked on site and in the event of any discrepancy refer to Barnes Walker Limited.