


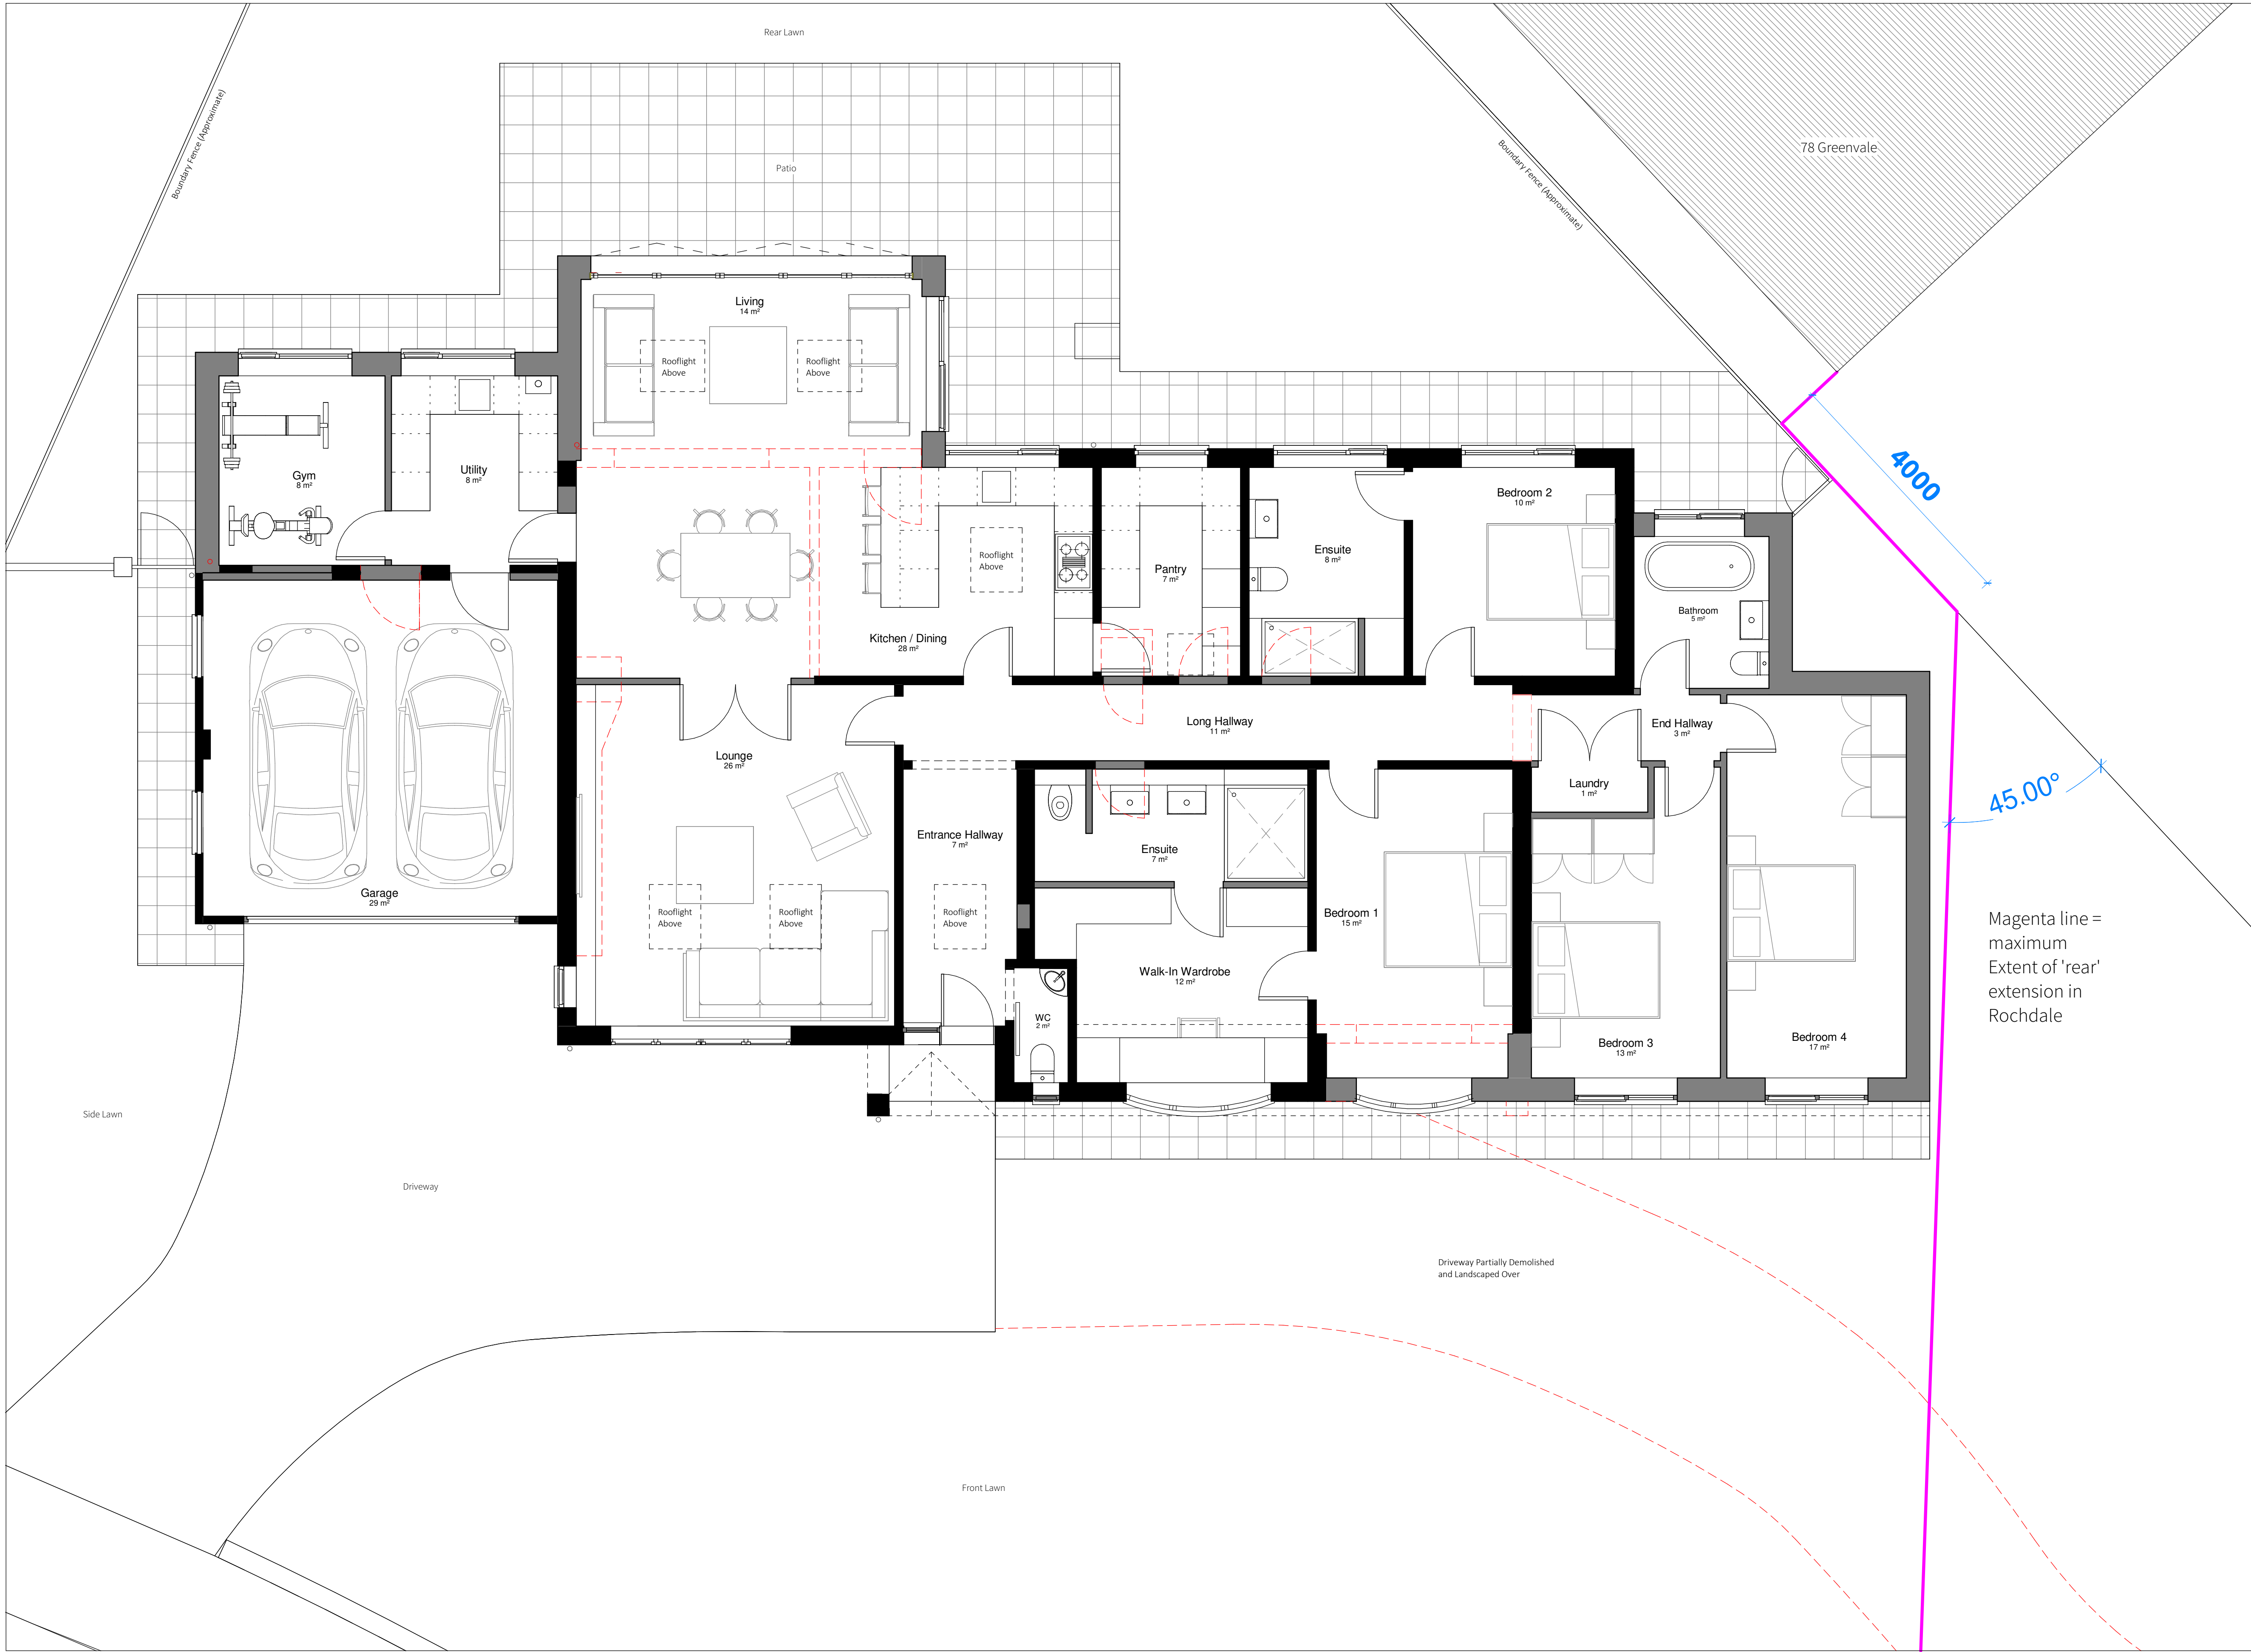

Existing
Proposed
Demolish

0 1 2 3 4m
1:50

- General Notes:
- Do not scale from drawings.
 - Errors to be reported immediately to the architect.
 - To be read in conjunction with all relevant architect, services and structural engineer, and other consultant information.
 - All existing site, tree and building information has been compiled from different sources.
 - All dimensions to be checked on site prior to construction, manufacture or installation.
 - All information copyright of Tom Attewell Architects.

A	Side extension revised following planning officer feedback	22.11.24
Rev	Description	Date

Status:

Planning

Client:

Mr and Mrs Shah

Site:

41 Norford Way, Rochdale, OL11 5QS

Scale at A1:	Scale at A3:	Date:
As indicated	1 : 100	30.09.24
Project No:	Drawing No:	Revision:
2415	200_3	A

