


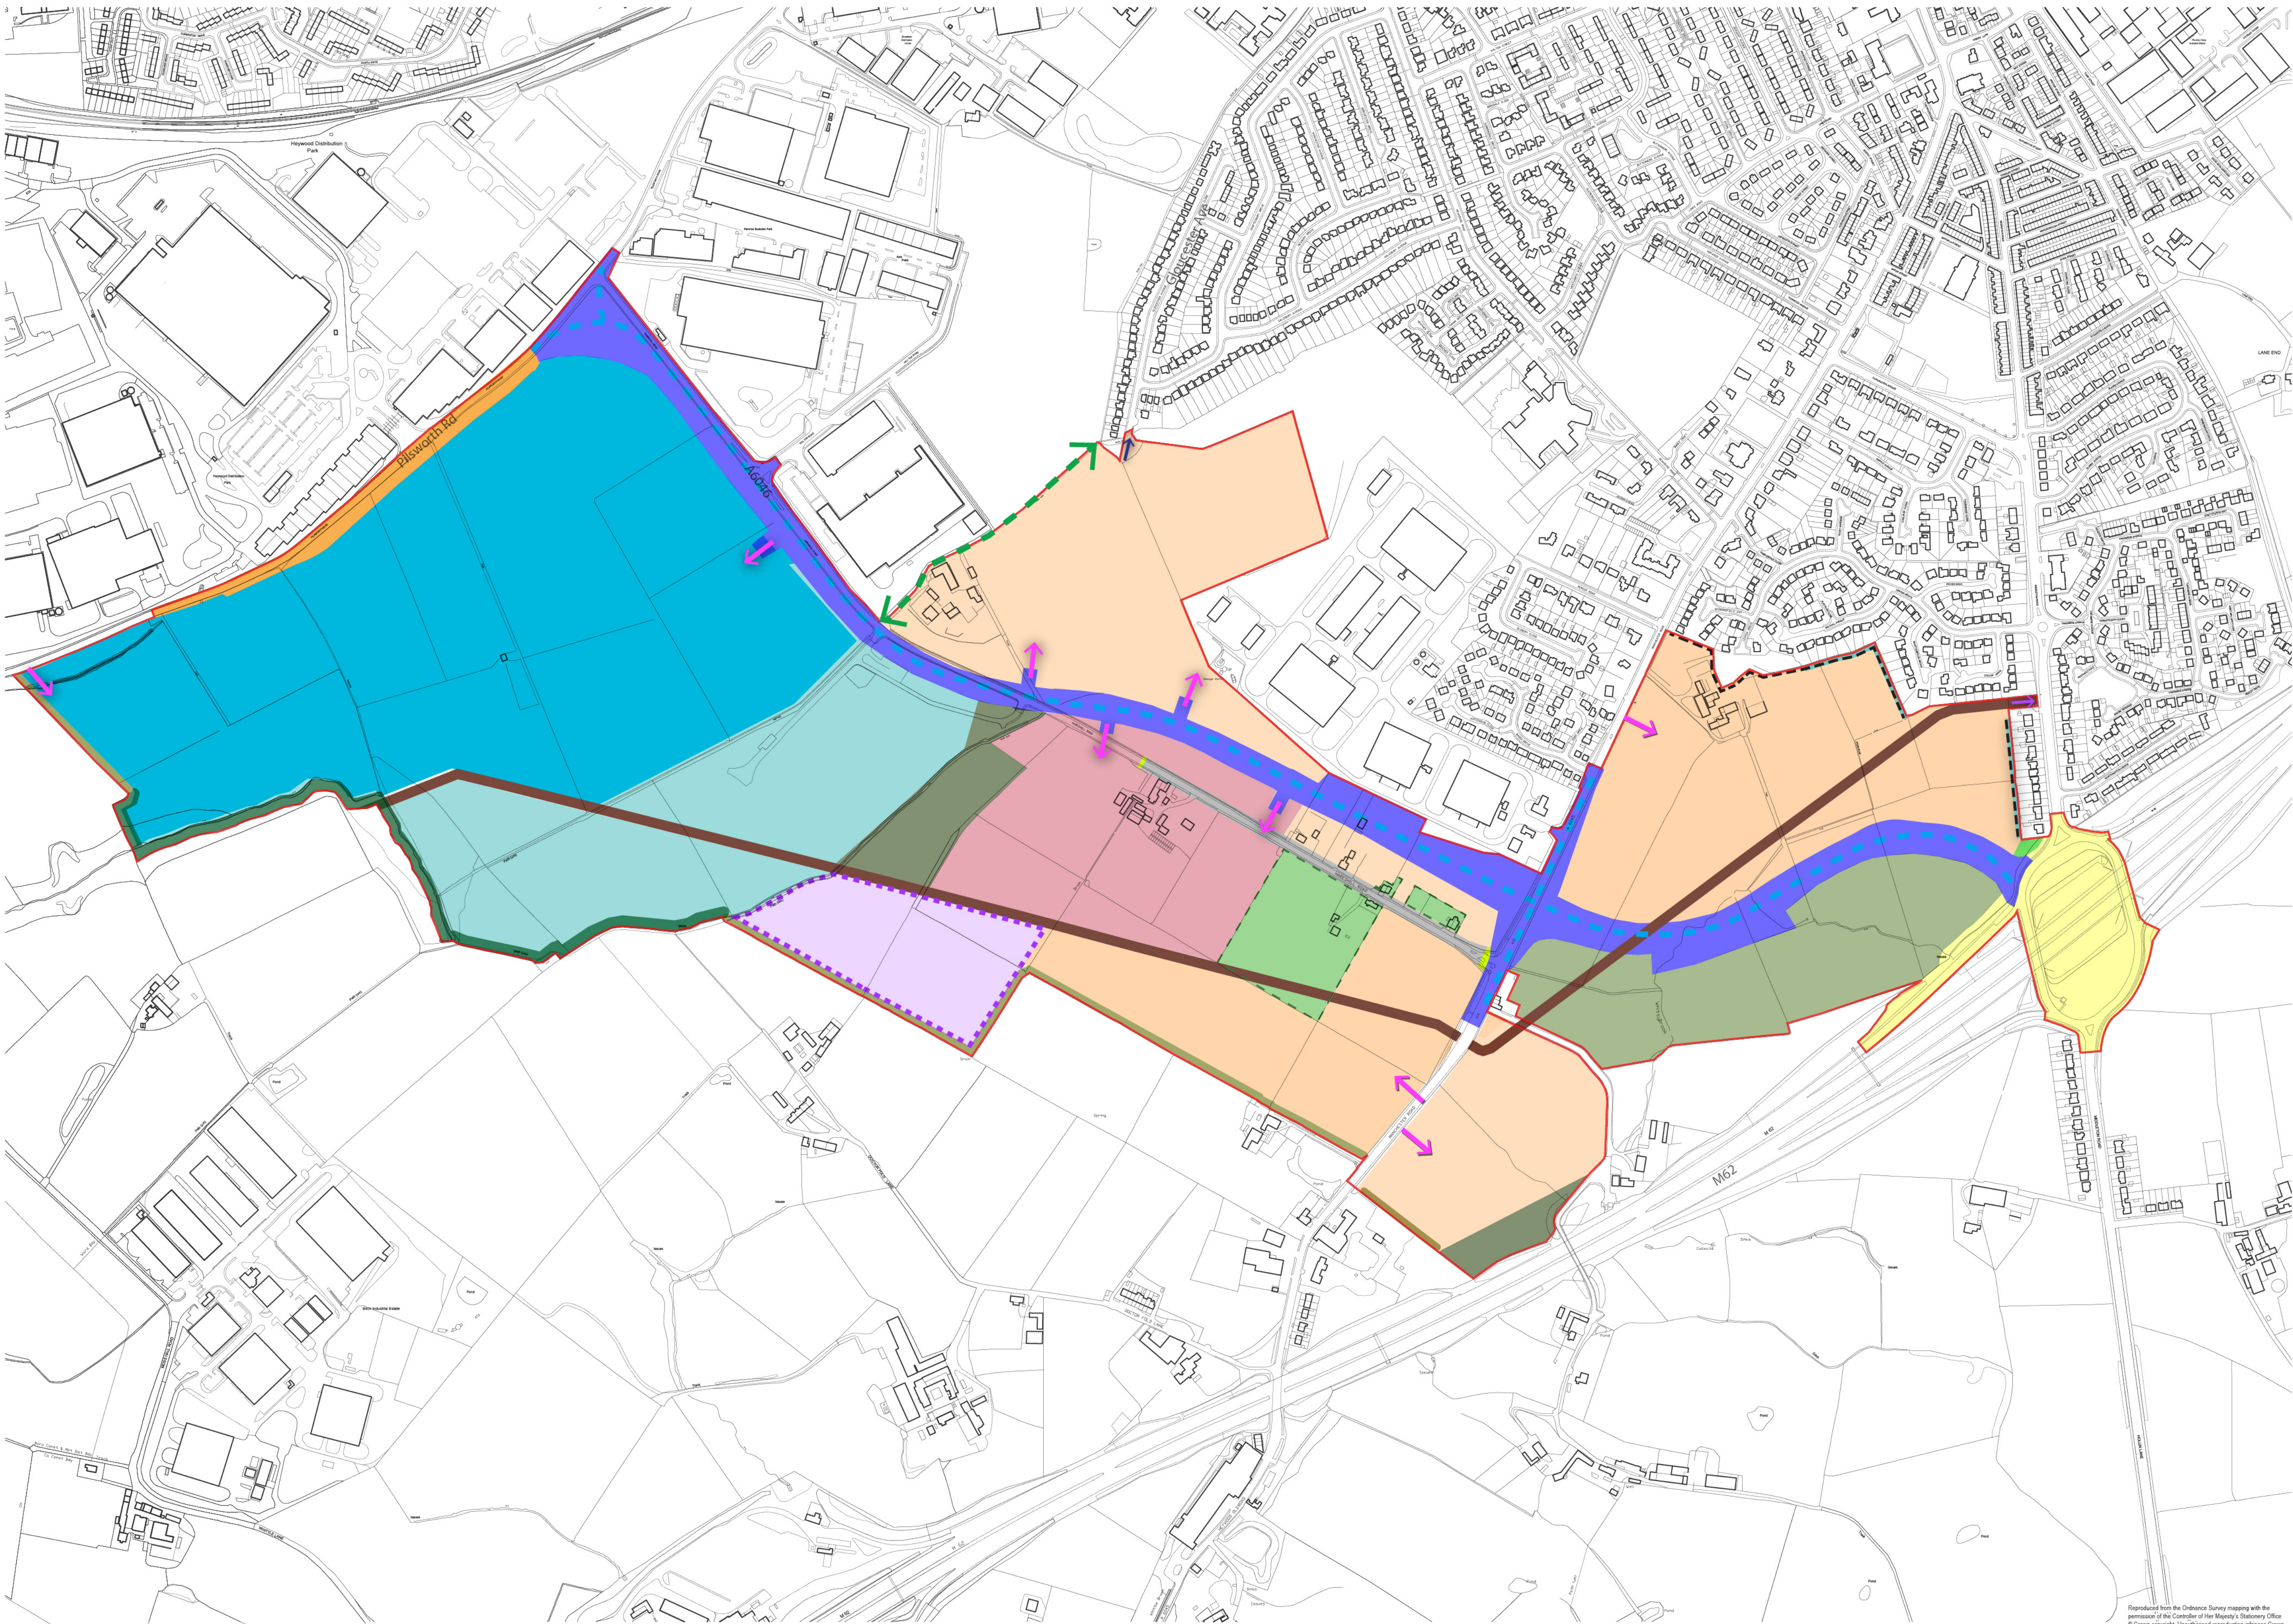

- Notes:
- This drawing is copyright.
 - Do not scale dimensions from this drawing.
 - This drawing is to be read in conjunction with all other relevant drawings.
 - All discrepancies on this drawing are to be reported to the architect.
 - Do not modify any element of this drawing.
 - Use drawing only for purpose(s) issued.
- North Sign / Key Plan
- Application boundary
 - Residential uses (use class C3) including open space, landscape, SuDs & access and associated infrastructure (up to 3 storeys/ 12m above FFL)
 - Employment uses (use class B2/B8) including SuDs & access (up to 23m in height to the parapet or top of eaves, whatever is the highest, above FFL)
 - Employment uses (use class B2/B8) including SuDs & access (up to 19.05m in height to the parapet or top of eaves, whatever is the highest, above FFL)
 - Area for SuDs, ecology & landscaping
 - Area for SuDs, ecology, access & landscaping
 - Residential uses (class C3), local centre and proposed primary school including open space, SuDs, access and associated infrastructure including substations (up to 3 storeys/12m above FFL)
 - 10-15m Landscape buffer zone
 - 5-8m Landscape buffer zone along Greenbelt
 - Proposed Link Road and associated junction improvements - Incorporating landscaping & noise mitigation - See detailed drawing GA Plan A0/2001345
 - Landscape buffer zone at Junction 19
 - Road Works to Junction 19
 - Proposed road widening and improvements to Pilsworth Road
 - Gas Main Easement
Measured 6.1m either side from the gas main centre line. Landscape, plant/tree species and position of footpaths to be agreed with Cadent (formerly National Grid). Proposed vehicle access (at 90 degrees to the pipeline). No buildings or above ground apparatus/ structures.
 - Retained existing highway with new cul de sac where Hareshill Road meets Manchester Road
 - Proposed access points into development parcels
 - Proposed links to footpath/ cycle path
 - Proposed links to footpath/ cycle path if permitted by Cadent (formerly National Grid)
 - Proposed sports pitches
 - Properties on Hareshill Road. Retained existing uses
 - Rear gardens to be at least 15m in length where houses back on to existing houses
 - Max 2 storey housing along this edge (9m above FFL)
 - PROW improvements (widening and upgrade of the path)

Rev	Date	Revision Notes	Dn	Rv
X	05/01/23	Amendments from comments	RK	CH
V	12/07/22	Amendments from comments	DM	GP
U	05/04/22	Amendments from comments	DM	GP
T	29/07/21	Amendments from comments	DM	GP
S	18/02/21	Amendments from comments	DM	GP
R	01/10/20	Amendments from comments	DM	GP
Q	17/06/20	Amendments from comments	DM	GP
P	29/07/20	Minor Amendments	DM	GP
N	28/07/17	Amendments from comments	EC	AA
M	10/07/17	Amendments from comments	EC	AA
L	29/06/17	Amendments from comments	EC	AA
K	10/11/16	Amendments from comments	EC	DM
J	08/11/16	Amendments from comments	EC	DM
I	04/11/16	Amendments from comments	FA	DN
H	04/11/16	Amendments from comments	FA	DN
G	28/10/16	Amendments from comments	FA	DN
F	19/10/16	Amendments from comments	FA	DN
E	08/10/16	Amendments from comments	DM	DN
D	05/10/16	Amendments from comments	FA	DN
C	15/09/16	Amendments from comments	FA	DN
B	14/09/16	Amendments from comments	FA	DN
A	12/09/16	Amendments from comments	FA	DN

Client / Contractor



Project
SOUTH HEYWOOD

Drawing Title
Land Use and Height Parameters

Job Number 4846	Drawing Originated Date 06/09/2016	PAS 1182 Status Code -
Scale@A1 1:4000	Purpose Preliminary	

Drawing Number 4846_SP(90)43	Revision X
---------------------------------	---------------

Reproduced from the Ordnance Survey mapping with the permission of the Controller of Her Majesty's Stationery Office
© Crown copyright. Unauthorised reproduction infringes Crown copyright and may lead to prosecution or civil proceedings.
Ordnance Survey Licence No. LA 100023109 (2016)
© Crown copyright (and database rights) 2016 OS 0100031673 (SML034/1992-1)