


DO NOT SCALE – IF IN DOUBT ASK

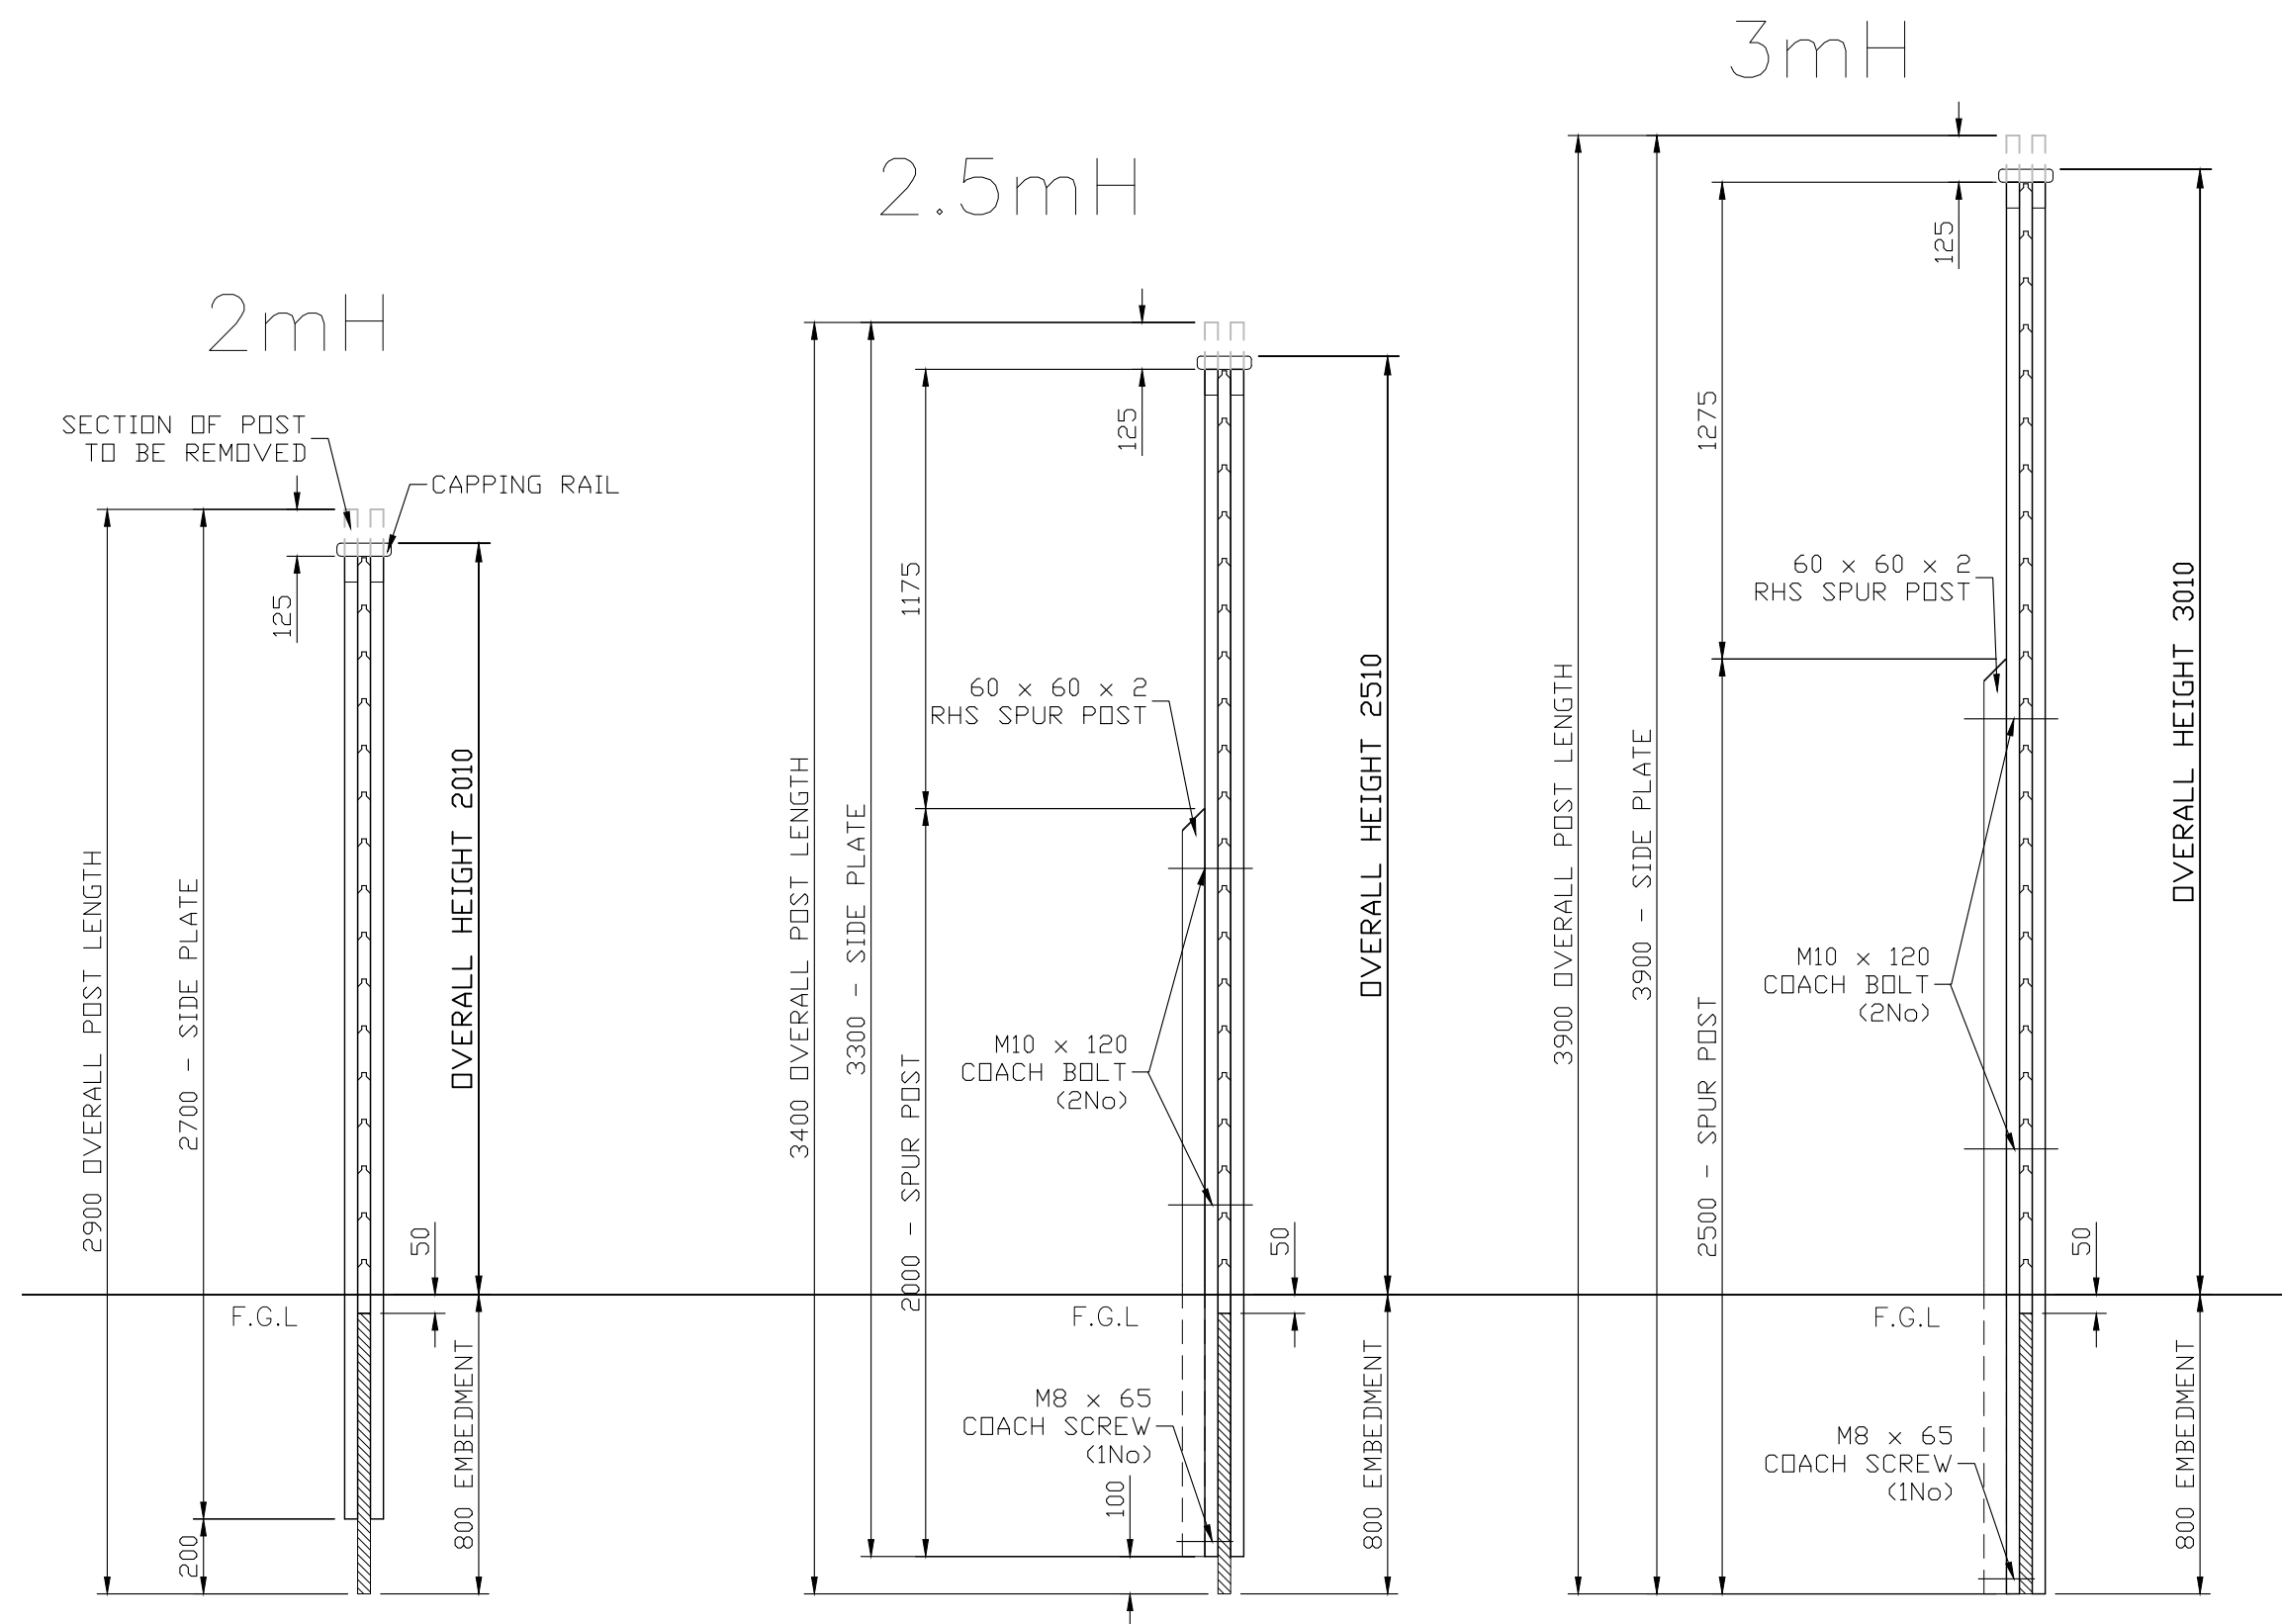

Jacksons
FINE FENCING

Stowting Common
Near Ashford,
KENT. TN25 6BN
Telephone : 01233 750393
Fax: 01233 750403
Int. Tel : +44 (0)1233 750393

This Drawing Is The Property Of H.S. Jackson & Son (Fencing) Ltd.
And May Not Be Copied Or Reproduced In Any Way Without Prior Written Permission.

2 19/10/22 3.5 and 4mH Removed
1 12/04/17 SPURS UPDATED
0 16/03/07 ORIGINAL ISSUE

Drawn JR
Date 16/03/07
Checked
Size A3 Scale 1:20 U.O.S

TITLE SECTION THROUGH ACOUSTIC
FENCING SYSTEM – VARIOUS HEIGHTS
CUSTOMER
ACK No.
Drawing No.
06 J7/04172
1 of 3