


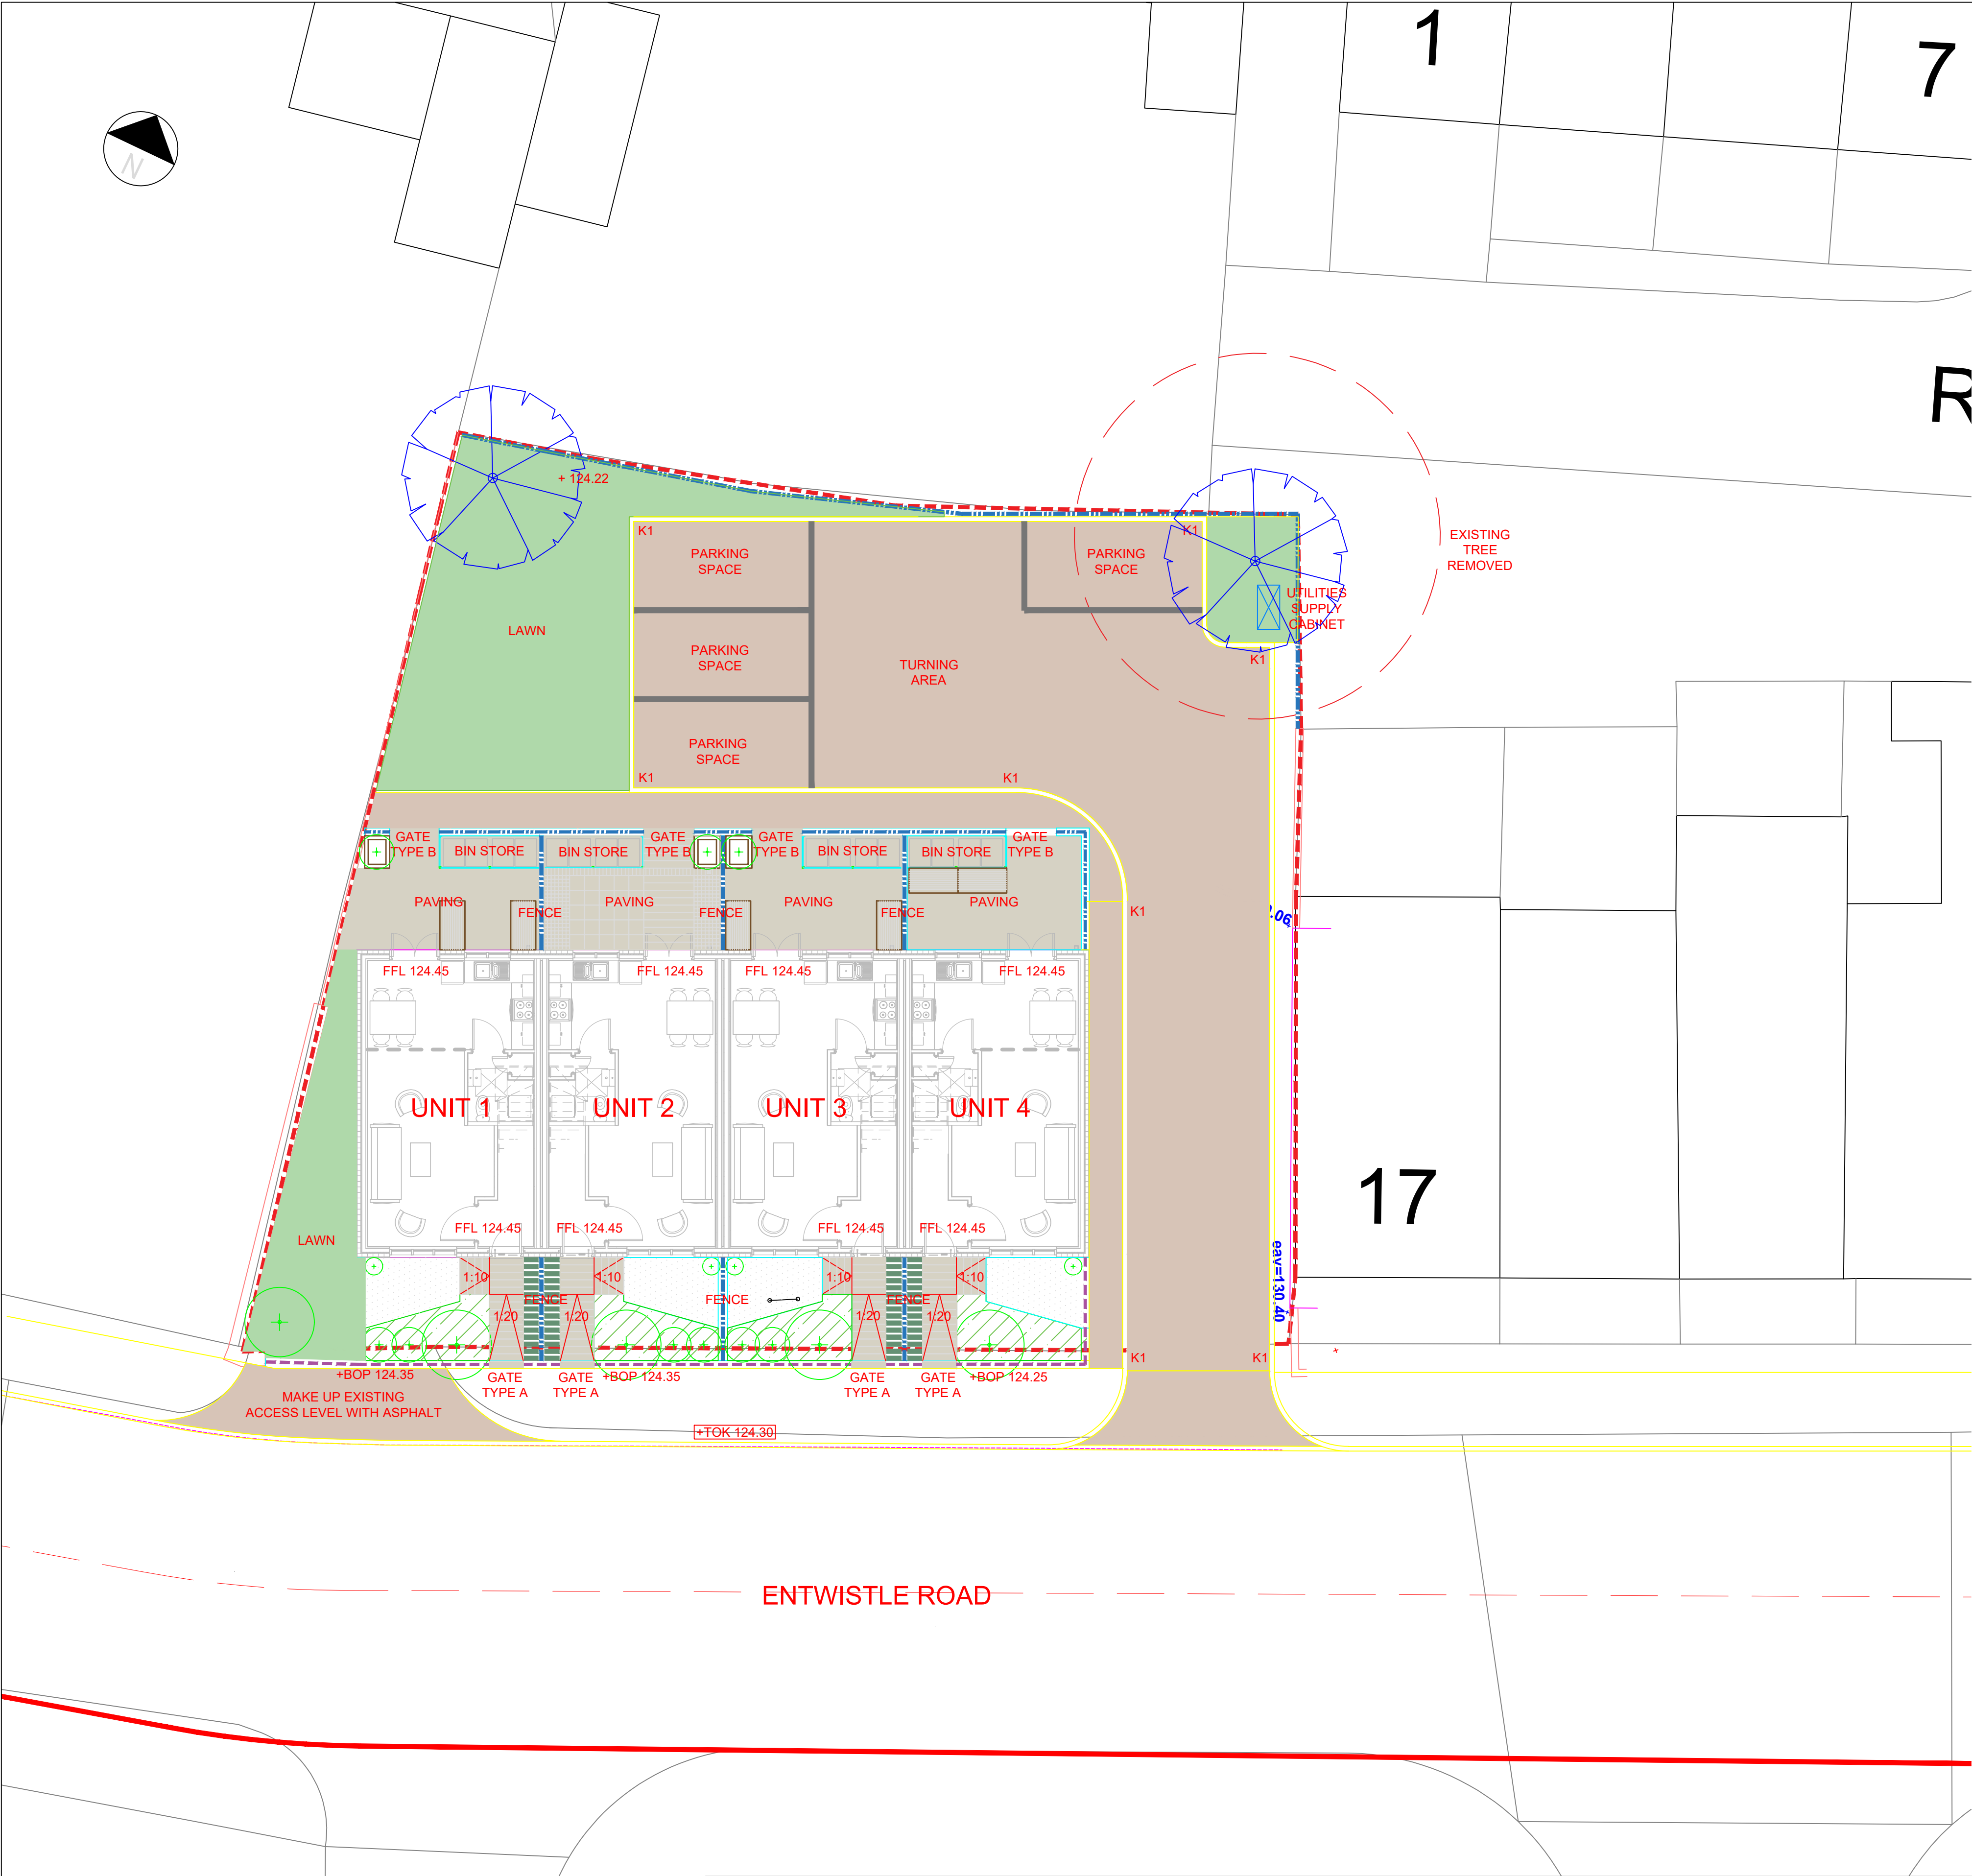

KEY/LEGEND:

- BRITISH STANDARD CONCRETE KERB
BULLNOSED
LAID WITH A 125MM UP-STAND
3M RADIUS UNITS REQUIRED TO ENTRY
- WHITE LINING
- ASPHALT/TARMAC
- PROPOSED CONCRETE FLAG PAVING
COLOUR SILVER GREY
DIMENSIONS VARY MARSHALLS
'CONSERVATION/MISTRAL' OR SIMILAR
- SELF BINDING GRAVEL
BREEDON OR SIMILAR APPROVED
EDGED WITH 37.5MM X 150MM TREATED TIMBER
TIGHT RADIALS SCORED TO 40% DEPTH TO BEND
- BOUNDARY TREATMENT 1
STEEL RAILINGS
- BOUNDARY TREATMENT 2 1800MM HIGH
BRICK WALL (1100MM) WITH SLATTED TIMBER (700MM)
- BOUNDARY TREATMENT 3 1800MM HIGH
CLOSE BOARDED (1100MM) WITH TIMBER SLATTED TOP (700MM)
- PROPOSED ORNAMENTAL HEDGE
SEE DETAILED PLANTING PLAN FOR SPECIES MIX,
SPACING AND SPECIFICATION NOTES
- PROPOSED PLEACHED TREE
2.1M FRAME AND CLEAR STEM
TRIPLE STAKED AND TIED
SPECIALIST PIT PREPARATION REQUIRED
- PROPOSED SPECIMEN TREE
14-16CM GIRTH EXTRA HEAVY STANDARD
DOUBLE STAKED AND TIED
SPECIALIST PIT PREPARATION REQUIRED
- PROPOSED MUTLISTEM SHRUB
CONTAINERISED STOCK 15/25L
- ORNAMENTAL SHRUB PLANTING AREAS
SEE DETAILED PLANTING PLAN FOR SPECIES
AREA TO BE TOPSOILED TO 300MM DEPTH
ADD 75MM LAYER OF BARK CHIP AS MULCH

GATE SCHEDULE:

- TYPE A -

MANUAL SINGLE LEAF STEEL GATE
1.1M WIDE 1.5M HIGH
- TYPE B -

MANUAL SINGLE LEAF SLATTED TIMBER GATE
1.1M WIDE 1.8M HIGH
- TYPE C -

AUTOMATED DOUBLE LEAF STEEL GATE
3M WIDE 1.8M HIGH
- TYPE D -

MANUAL SINGLE LEAF STEEL GATE
1.1M WIDE 1.8M HIGH

ENTWISTLE ROAD

GENERAL NOTES:

1. DO NOT SCALE FROM THIS DRAWING
2. DIMENSIONS GOVERN
3. ALL DIMENSIONS ARE IN MILLIMETERS UNLESS NOTED OTHERWISE ON THE DRAWINGS
4. ALL DIMENSIONS SHALL BE VERIFIED ON SITE PRIOR TO ANY CONSTRUCTION
5. YD2 SHALL BE NOTIFIED OF ANY DISCREPANCIES

DRAWING NOTES:

(-)	FIRST ISSUE - ISSUED FOR COMMENT	AV	AV	19/02/2019
A	ISSUED FOR PLANNING	AV	AV	21/03/2019
B	ACCESS POINT REVISED - HOUSING REPOSITIONED	AV	AV	16/12/2019
REV	DESCRIPTION	DRAWN	CHECKED	DATE

PROJECT TITLE
ENTWISTLE ROAD HOUSING
ENTWISTLE ROAD
ROCHDALE

DRAWING TITLE
LANDSCAPE PLAN
HARDWORKS AND SOFTWORKS

PROJECT NUMBER
YD2_18_33

DRAWING No.
YD2_EW_LP001

SCALE
@ A1
1:100

DATE
FEB 19

REVISION
B

Squareyard

Landscape Architecture - Urban Design - Masterplanning

Email - studio@yd2.co.uk
Web - www.yd2.co.uk
Tel - 07514 281 452

Registered office:
Yd2 Ltd.
83 Ducie Street, Manchester, M1 2JQ