


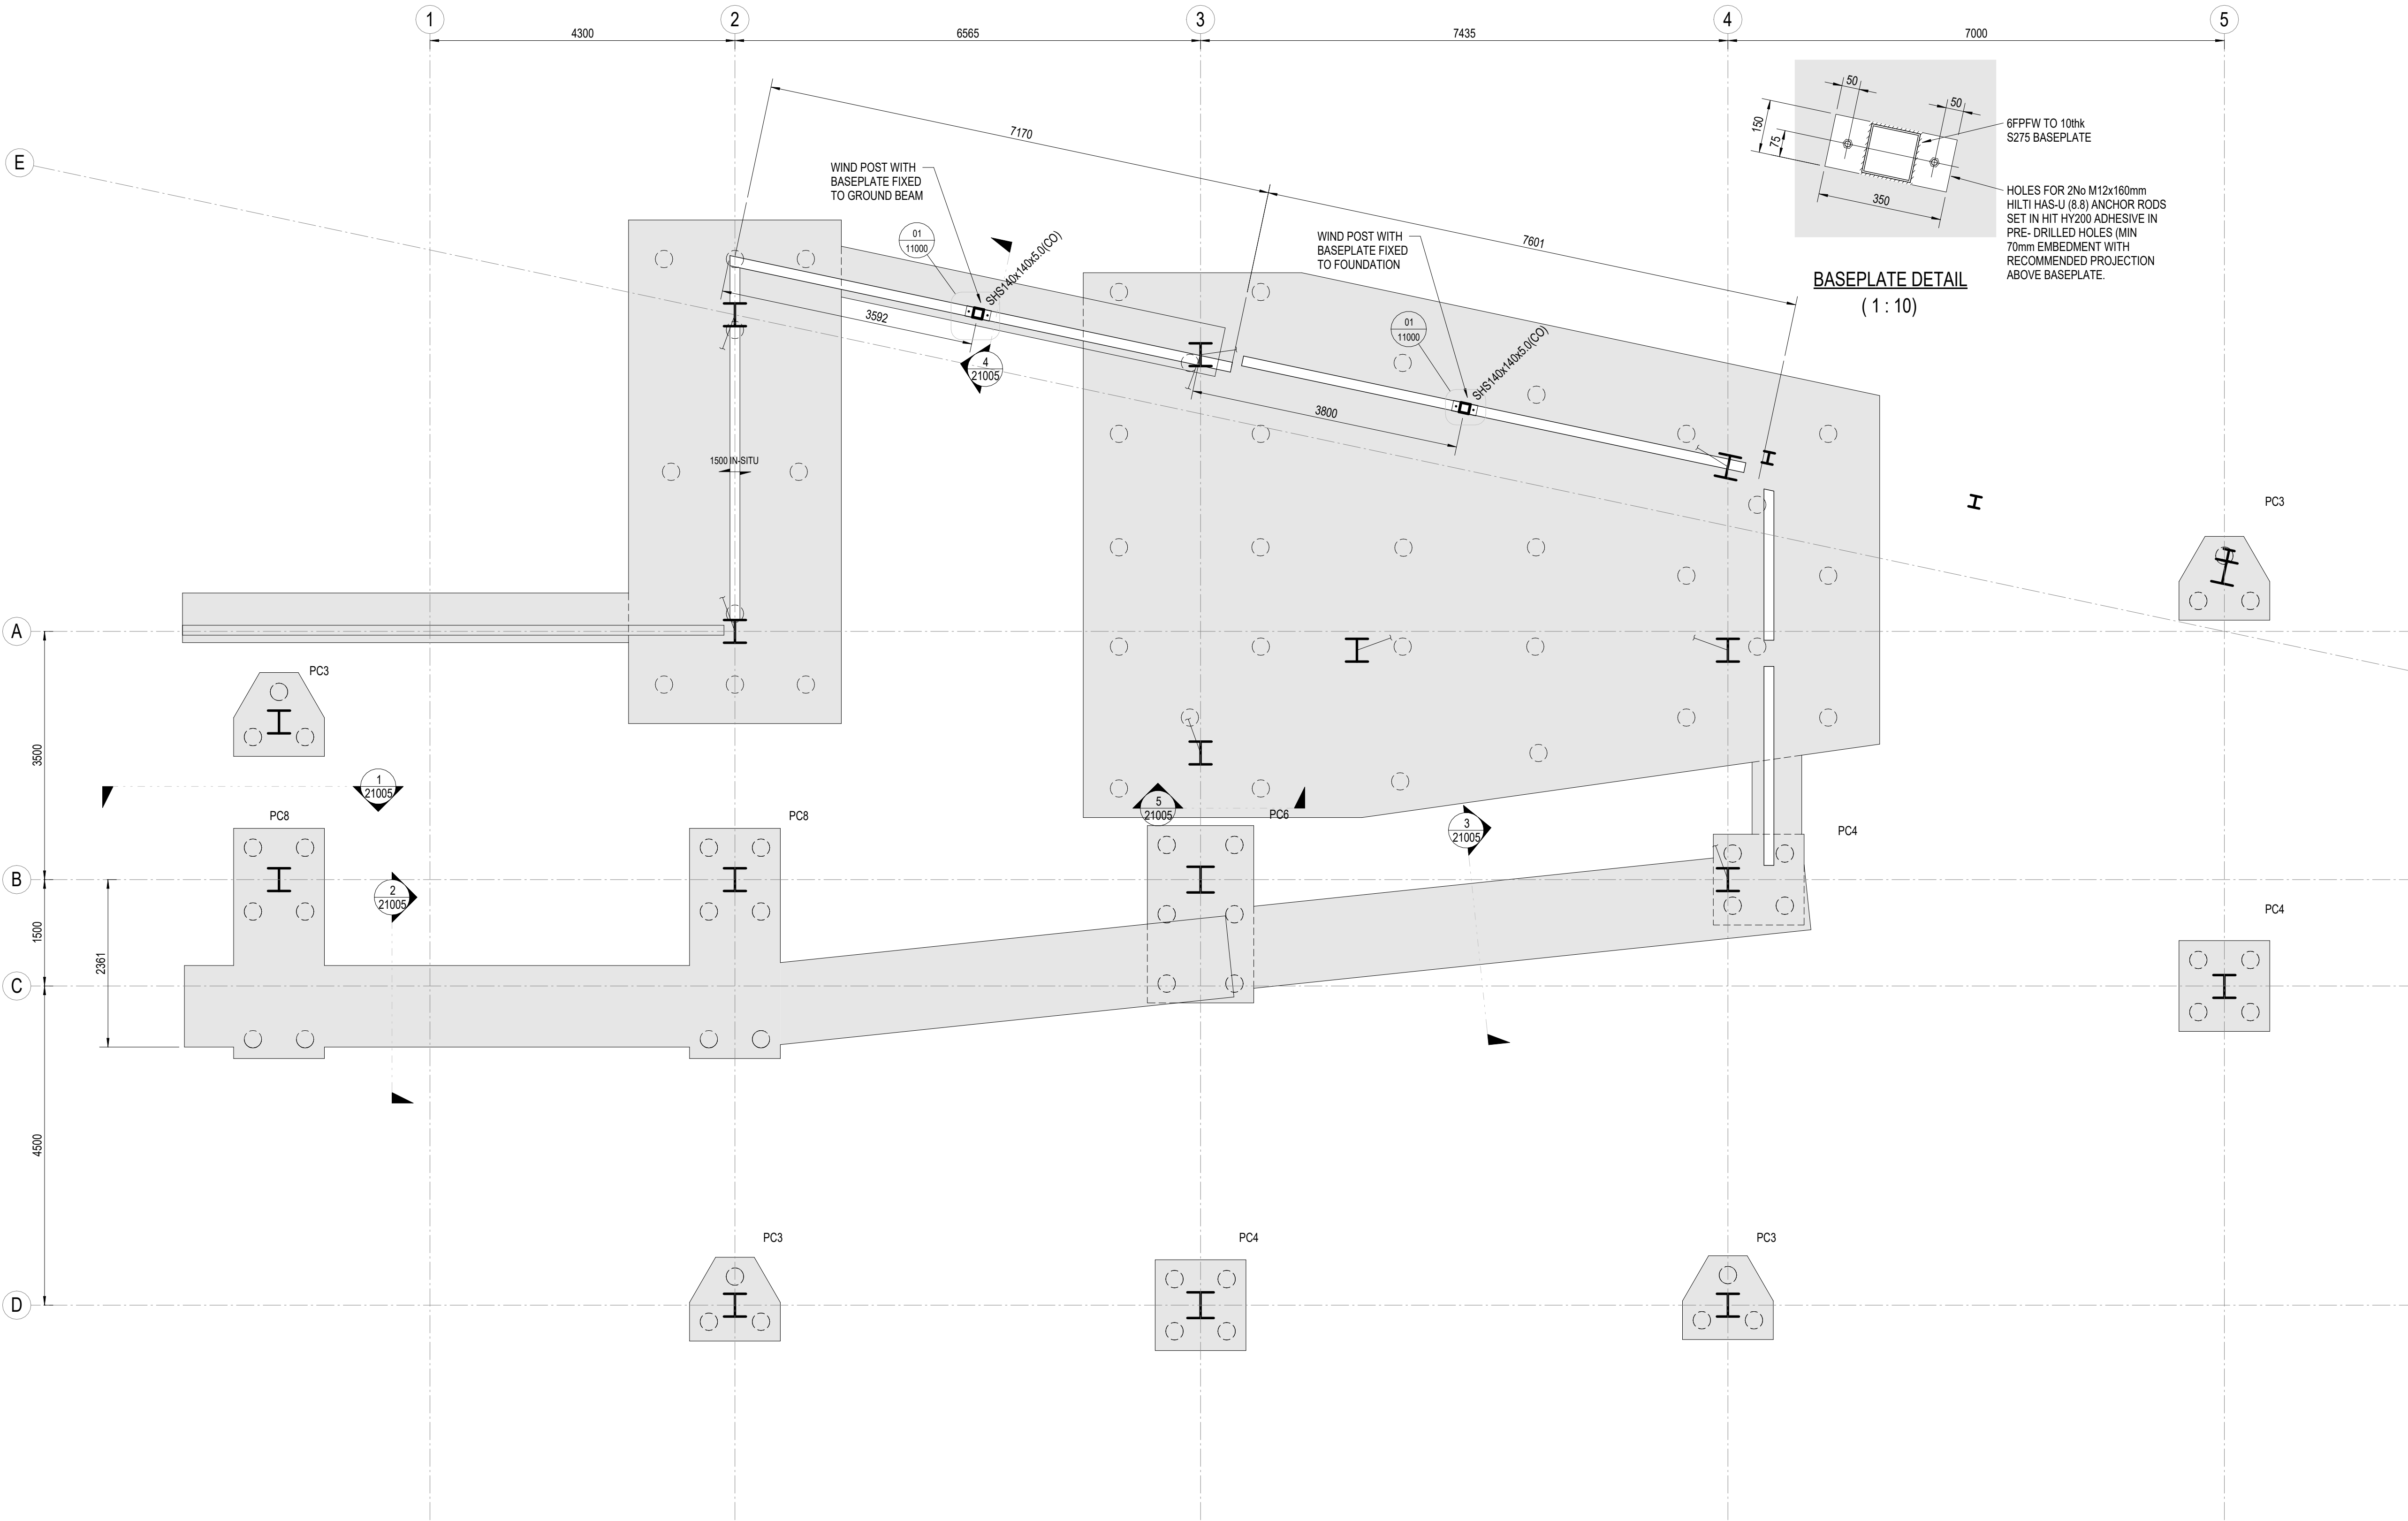

WSL\_Foundation Layout  
(1 : 50)

This drawing should not be scaled. Dimensions to be verified on site.  
Any discrepancies should be referred to the Engineer prior to work being put in hand.  
This drawing is the property of Waterman Structures Limited and is issued on the condition that it is not copied, reproduced, retained or disclosed to any unauthorised person, either wholly or in part without the consent in writing of Waterman Structures Limited.  
Pickfords Wharf Clink Street London SE1 9DG United Kingdom  
t +44 20 7928 7888

### GENERAL NOTES

- THIS DRAWING TO BE READ IN CONJUNCTION WITH ALL ENGINEERS, ARCHITECTS OR OTHER RELEVANT DRAWINGS & SPECIFICATIONS.
- ALL DIMENSIONS AND LEVELS ARE TO BE CHECKED ON SITE BY THE CONTRACTOR PRIOR TO PREPARING ANY WORKING DRAWINGS OR COMMENCING ON SITE.
- THE CONTRACTOR MUST ENSURE AND WILL BE HELD RESPONSIBLE FOR THE OVERALL STABILITY OF THE BUILDING/STRUCTURE/EXCAVATION AT ALL STAGES OF THE WORK.
- ALL WORK BY THE CONTRACTOR MUST BE CARRIED OUT IN COMPLIANCE IN SUCH A WAY THAT ALL REQUIREMENTS UNDER THE HEALTH & SAFETY AT WORK ACT ARE SATISFIED.
- ALL WORK IS TO BE CARRIED OUT IN COMPLIANCE WITH REQUIREMENTS OF THE RELEVANT STATUTORY AUTHORITIES AND REGULATIONS.

|   |            |             |                    |            |
|---|------------|-------------|--------------------|------------|
| P01   01.09.23   ISSUED FOR TENDER   |            |             | SFM                | PK         |
| Rev   | Date       | Description | By                 | Chk        |
| Amendments   |            |             |                    |            |
| Project   |            |             |                    |            |
| ROCHDALE COLLEGE   |            |             |                    |            |
| Title   |            |             |                    |            |
| FOUNDATION<br>GENERAL ARRANGEMENT   |            |             |                    |            |
| Client   |            |             |                    |            |
| ROCHDALE COLLEGE   |            |             |                    |            |
| 3rd floor South Suite 8 Nelson Mandela Place   Glasgow   G2 1BT<br>t +44 141 418 1500<br>mail@watermangroup.com · www.watermangroup.com |            |             |                    |            |
| Work Stage   |            |             | STAGE 4            | RIBA       |
|   |            |             | Technical design   |            |
| Suitability   |            |             | REVIEW & AUTHORIZE | S4         |
| Designed By   |            | Director    | Waterman Ref.      |            |
| Designer   |            | Checker     | STR17591           |            |
| Drawn By   |            | Date        | Scales @ A1        |            |
| Author   |            |             | As indicated       |            |
| Project   | Originator | Functional  | Spatial            | Form       |
|   |            |             |                    | Discipline |
|   |            |             |                    | Number     |
|   |            |             |                    | Revision   |
| 17591-WAT-01-B1-DR-S-11000   |            |             |                    | P01        |

PM\_40\_40 : Design drawings