



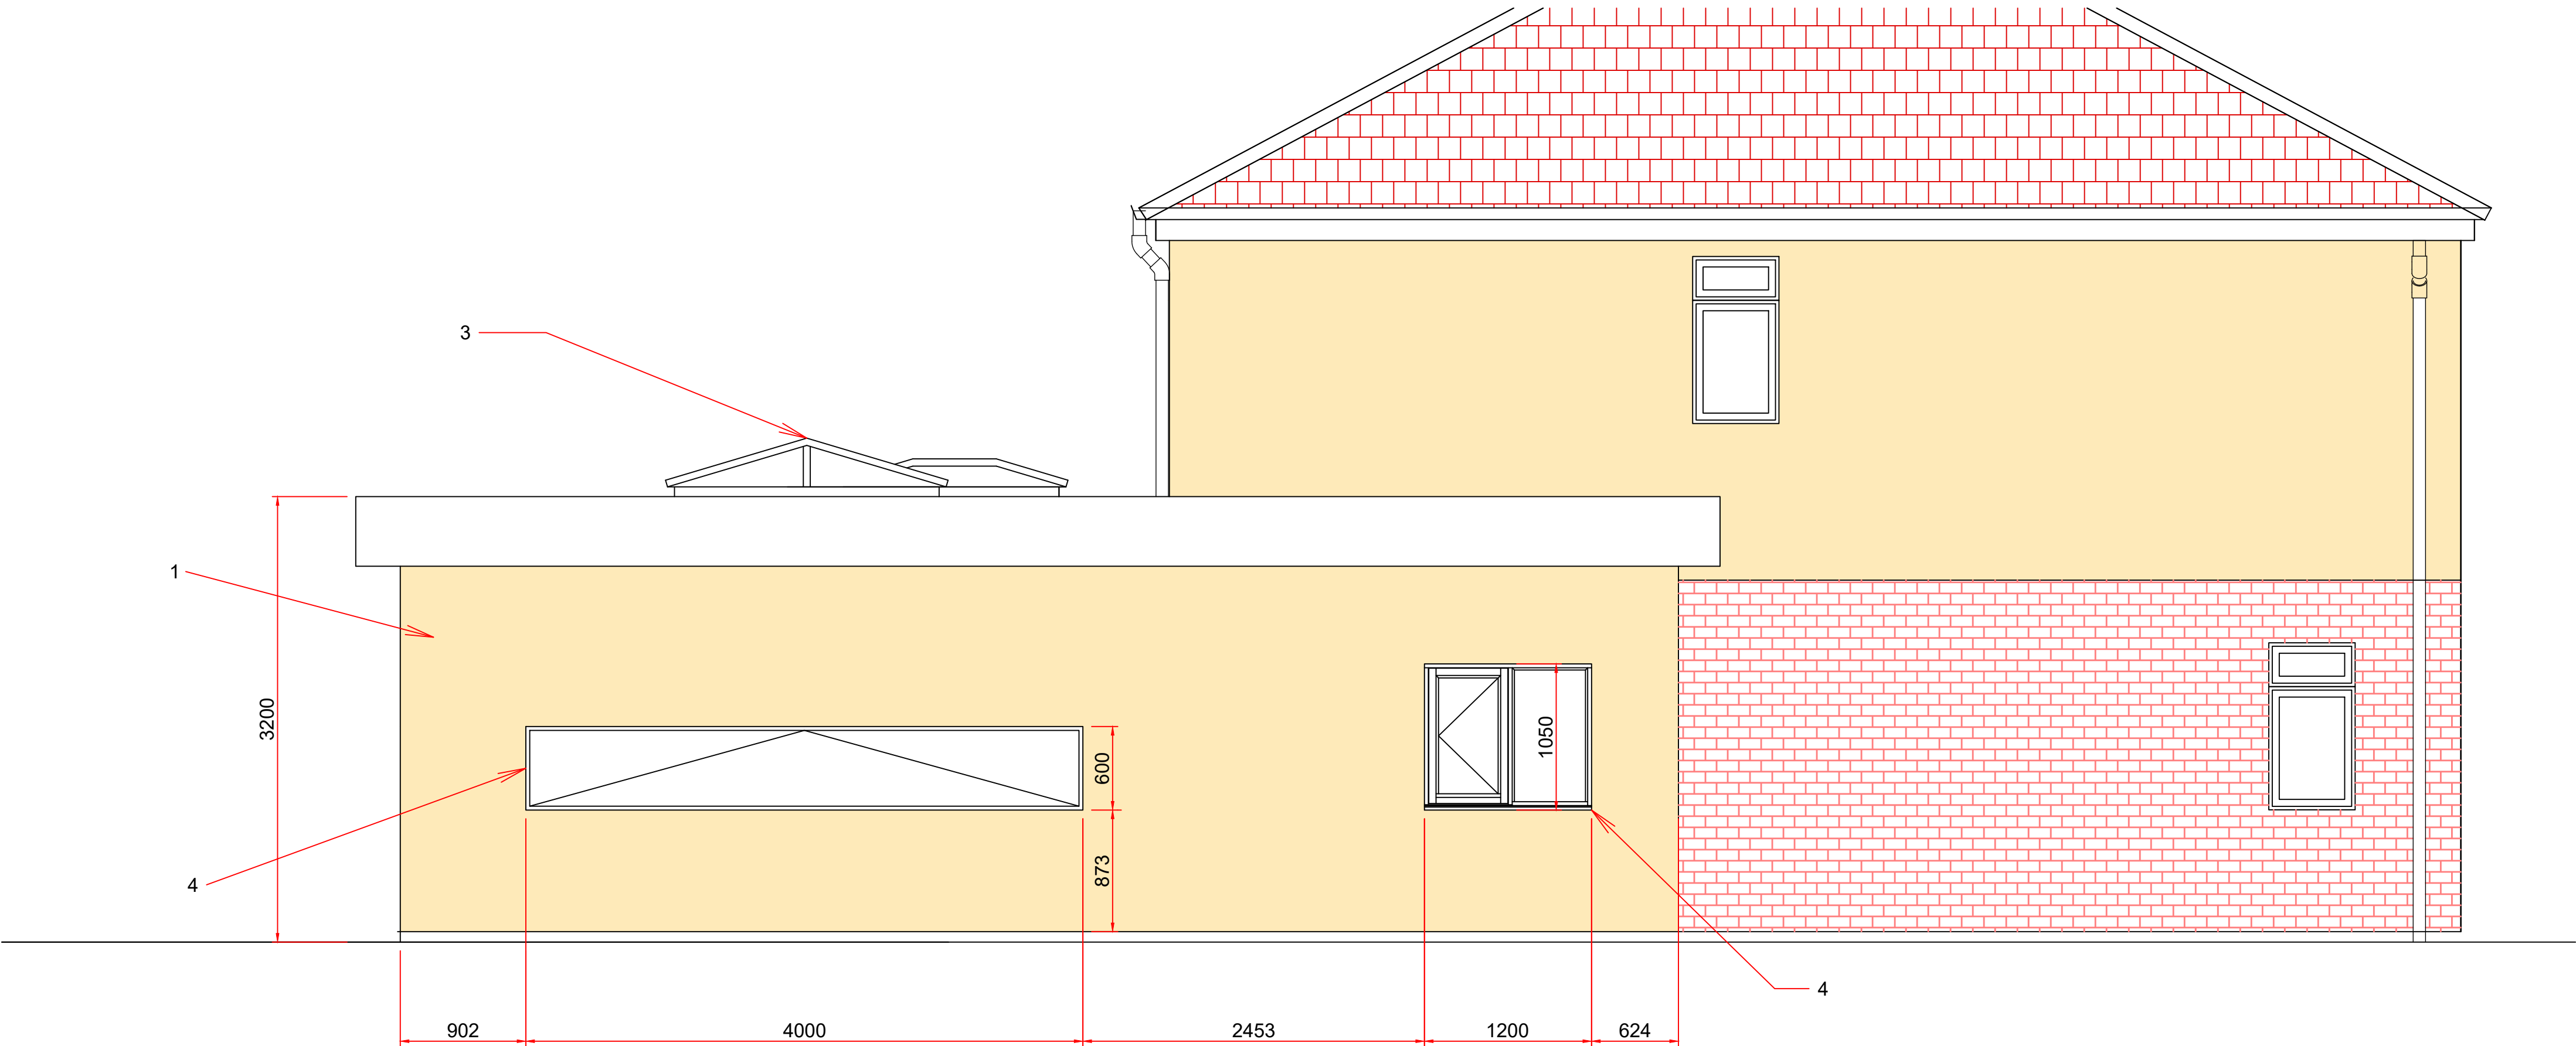

**PROPOSED SIDE ELEVATION**  
**(SCALE 1:30)**

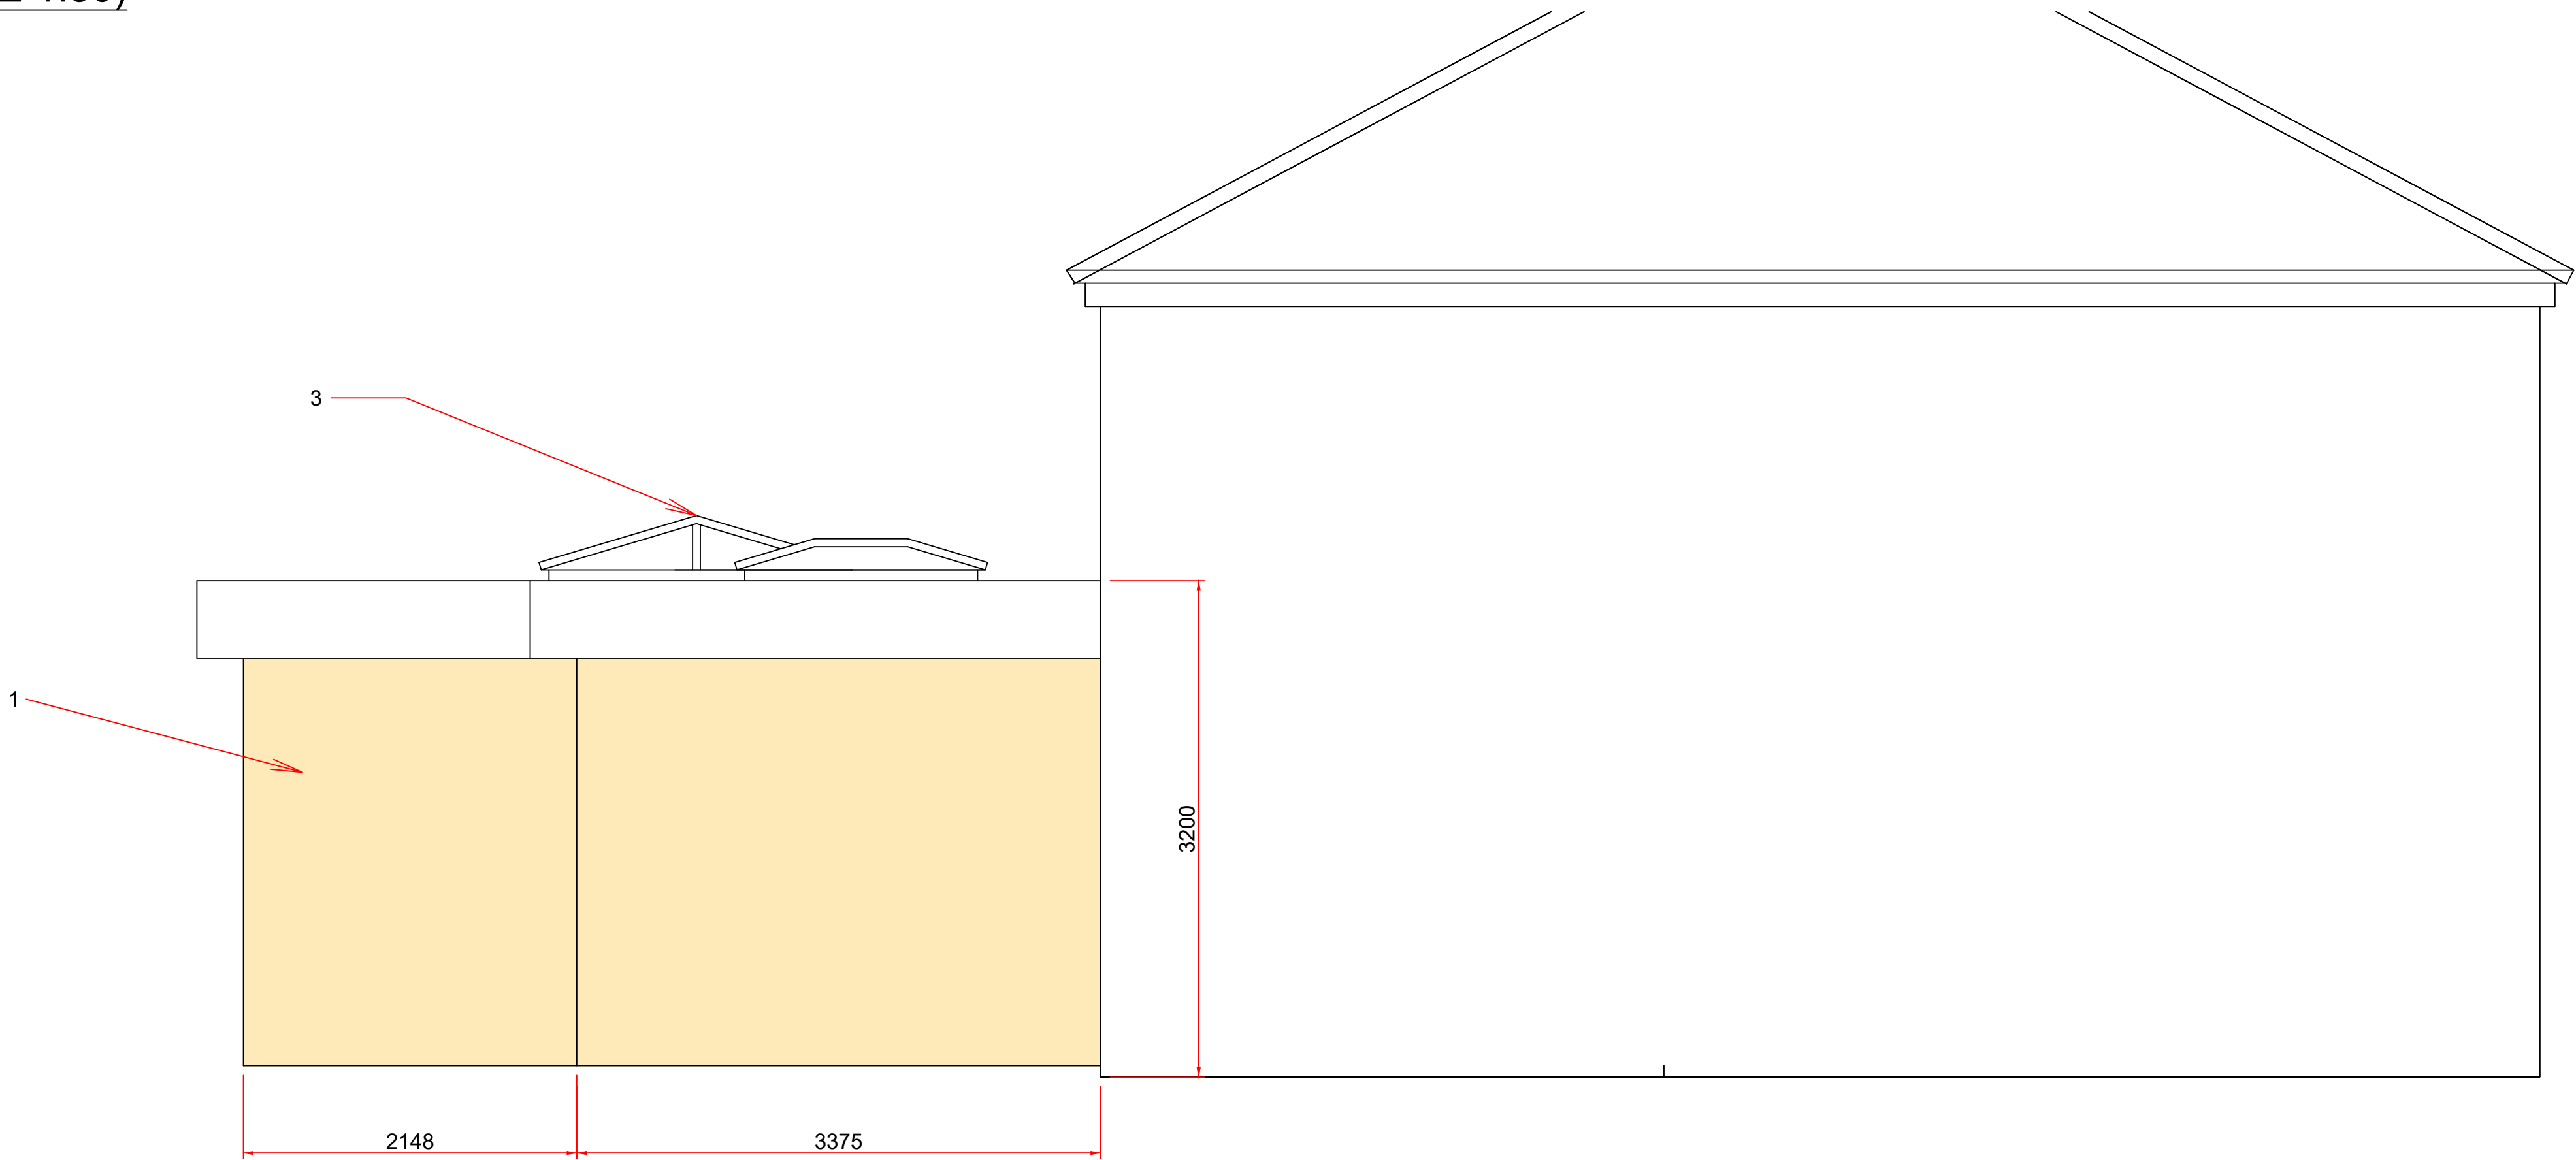

**PROPOSED SIDE ELEVATION**  
**(SCALE 1:30)**

- Elevation Key**
- To be read in conjunction with building specification**
1. Proposed externally rendered wall, K-Rend or similar approved  
Colour to match existing
  2. 3.6m powder coated aluminium sliding door, openable from inside and outside  
Colour - Black
  3. Roof Lantern, thermally broken aluminium with low maintenance glazing  
Colour Black
  4. Powder coated aluminium frame window, openable from inside and outside  
Colour - Black
  5. External lighting (shown indicatively)

|                                                                    |                                     |                |                 |
|--------------------------------------------------------------------|-------------------------------------|----------------|-----------------|
| Mark Corlett                                                       | Project/Contract<br>Rear Extension  |                |                 |
| Design Stage<br>Estimating                                         | Discipline/Function<br>Construction |                |                 |
| Drawing Title<br>292 Middleton Road<br>Proposed Side<br>Elevations | Drawn<br>---                        | Checked<br>--- | Approved<br>--- |
|                                                                    | Date<br>15/10/22                    | Scale<br>-     | Size<br>A1      |
|                                                                    | Drawing No.<br>NMC1001-A-DR-1007    | Rev.<br>P01.1  |                 |