


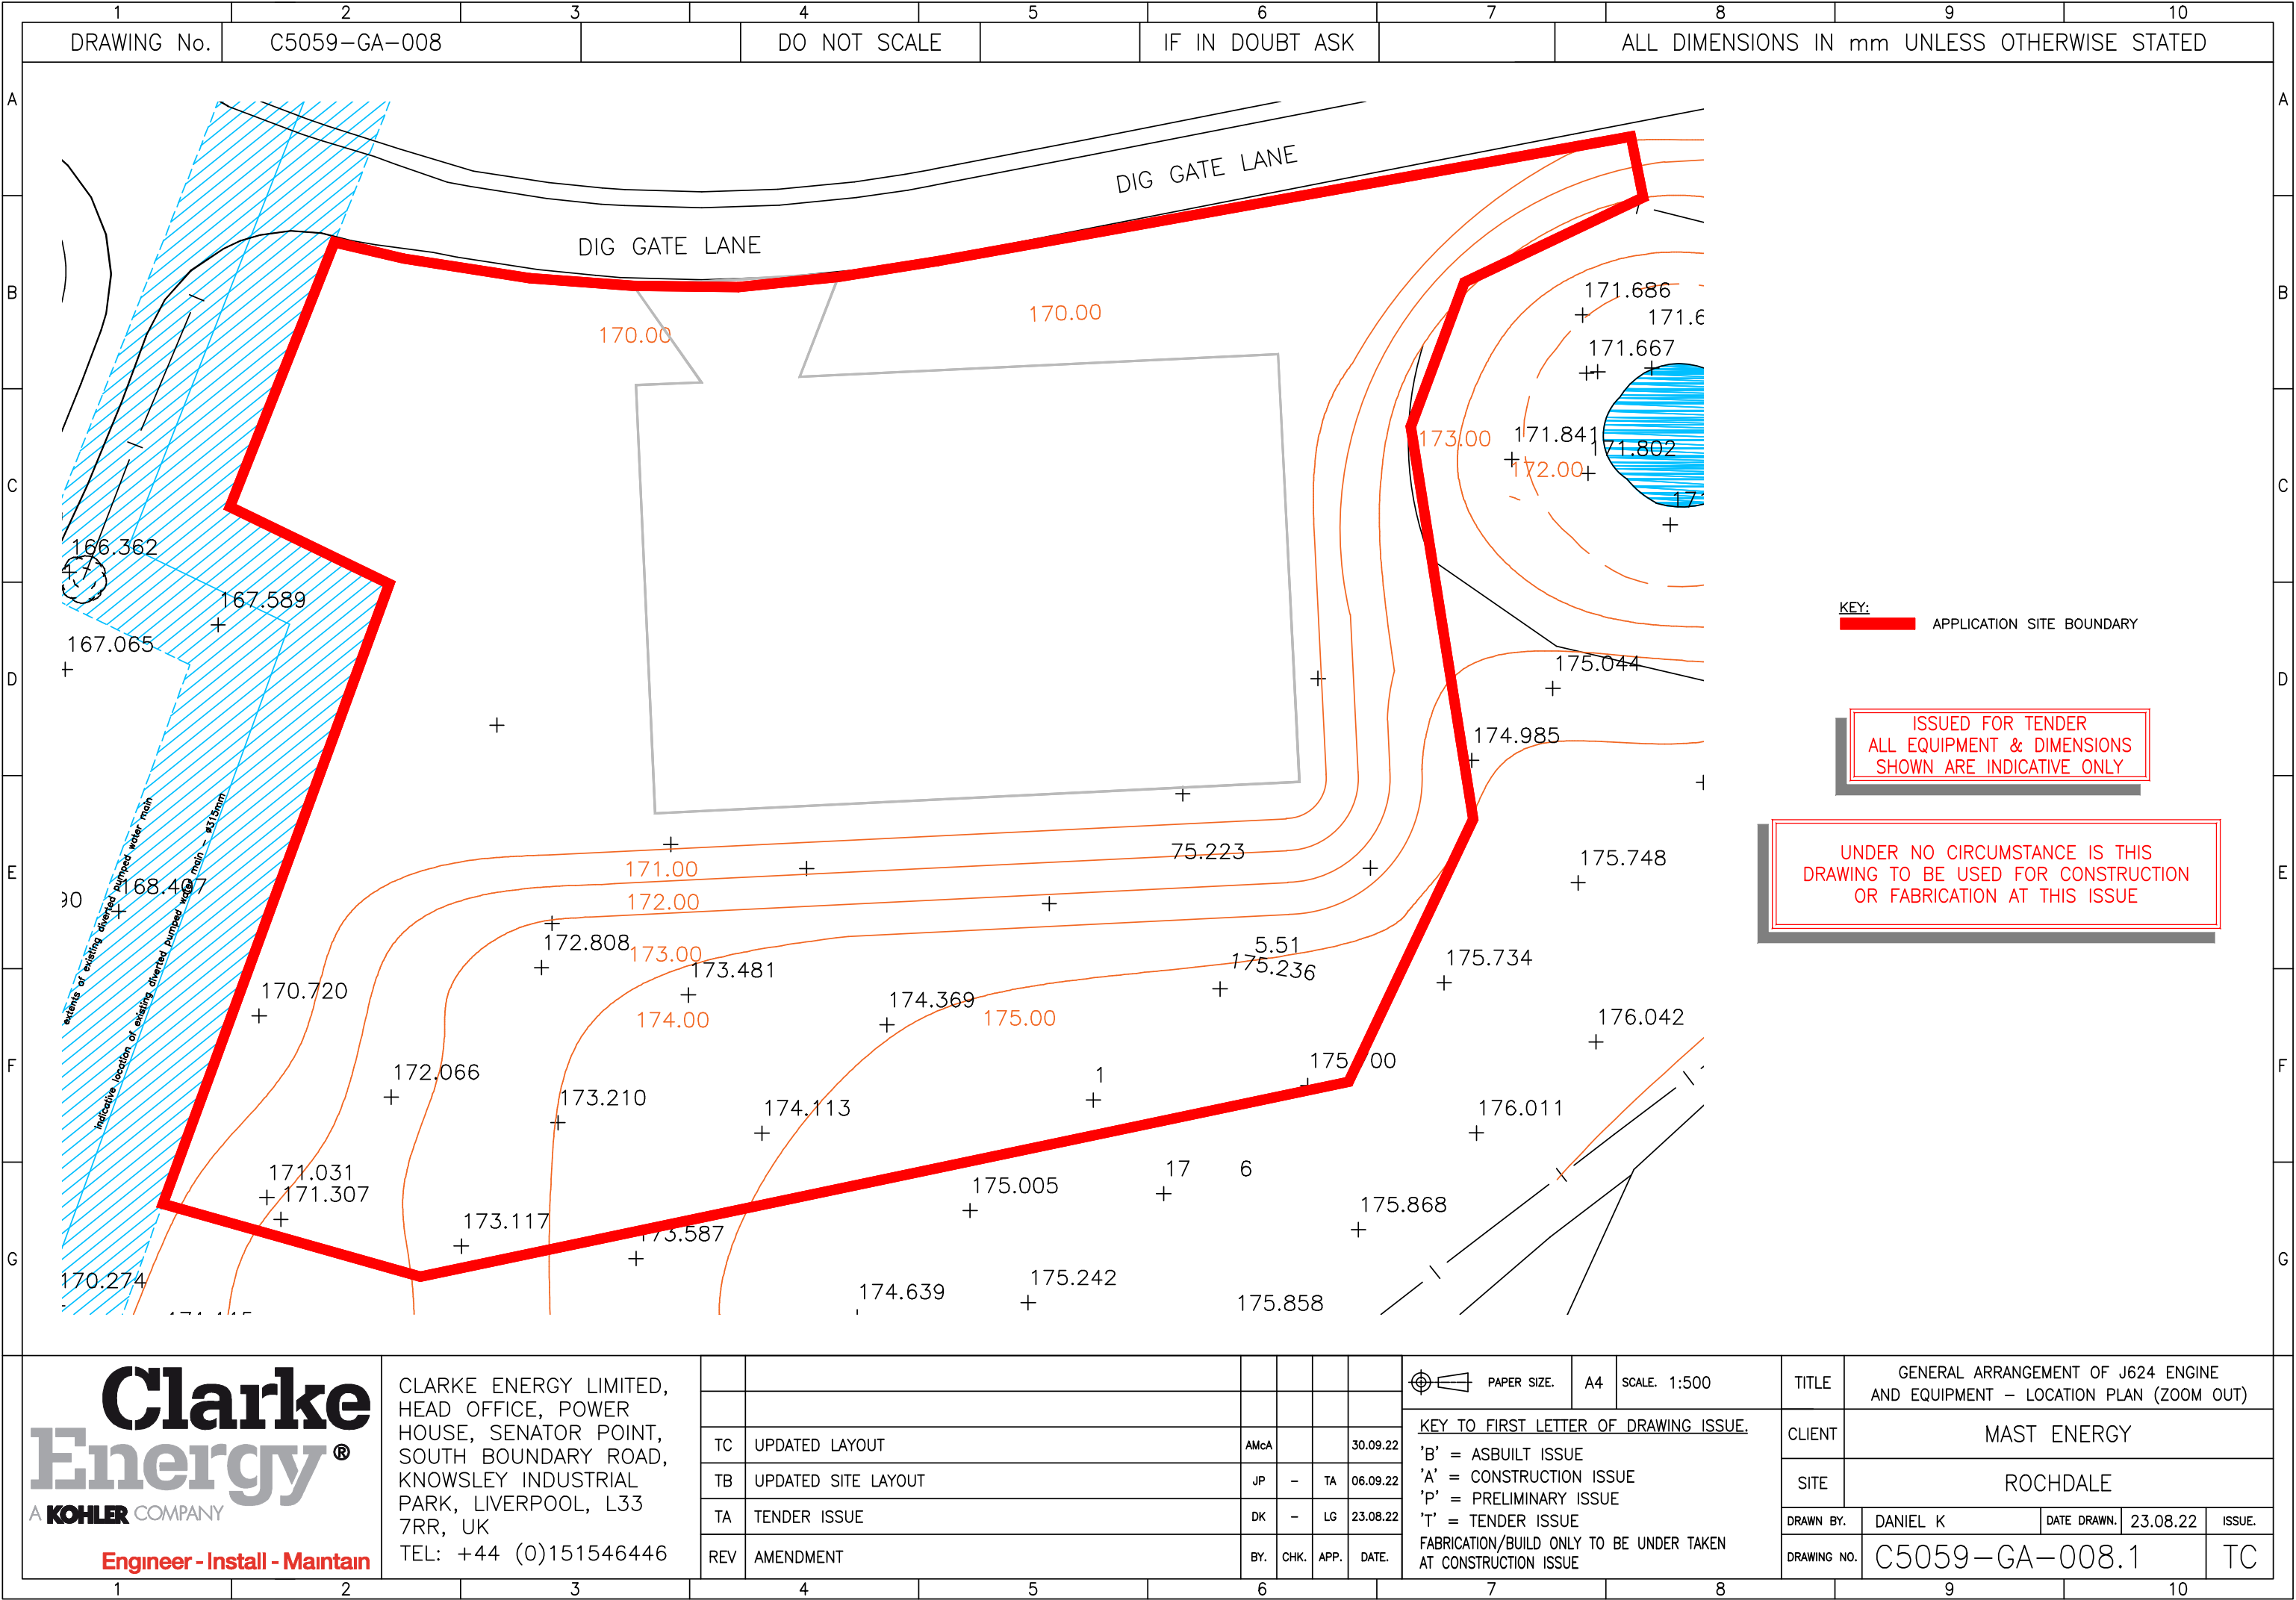

Clarke Energy®

A KOHLER COMPANY

Engineer - Install - Maintain

CLARKE ENERGY LIMITED,

HEAD OFFICE, POWER

HOUSE, SENATOR POINT,

SOUTH BOUNDARY ROAD,

KNOWSLEY INDUSTRIAL

PARK, LIVERPOOL, L33

7RR, UK

TEL: +44 (0)151546446

TC

UPDATED LAYOUT

AMCA

30.09.22

TB

UPDATED SITE LAYOUT

JP

-

TA

06.09.22

TA

TENDER ISSUE

DK

-

LG

23.08.22

REV

AMENDMENT

BY.

CHK.

APP.

DATE.

PAPER SIZE.

A4

SCALE. 1:500

KEY TO FIRST LETTER OF DRAWING ISSUE.

'B' = ASBUILT ISSUE

'A' = CONSTRUCTION ISSUE

'P' = PRELIMINARY ISSUE

'T' = TENDER ISSUE

FABRICATION/BUILD ONLY TO BE UNDER TAKEN

AT CONSTRUCTION ISSUE

TITLE

GENERAL ARRANGEMENT OF J624 ENGINE

AND EQUIPMENT - LOCATION PLAN (ZOOM OUT)

CLIENT

MAST ENERGY

SITE

ROCHDALE

DRAWN BY.

DANIEL K

DATE DRAWN.

23.08.22

ISSUE.

DRAWING NO.

C5059-GA-008.1

TC