




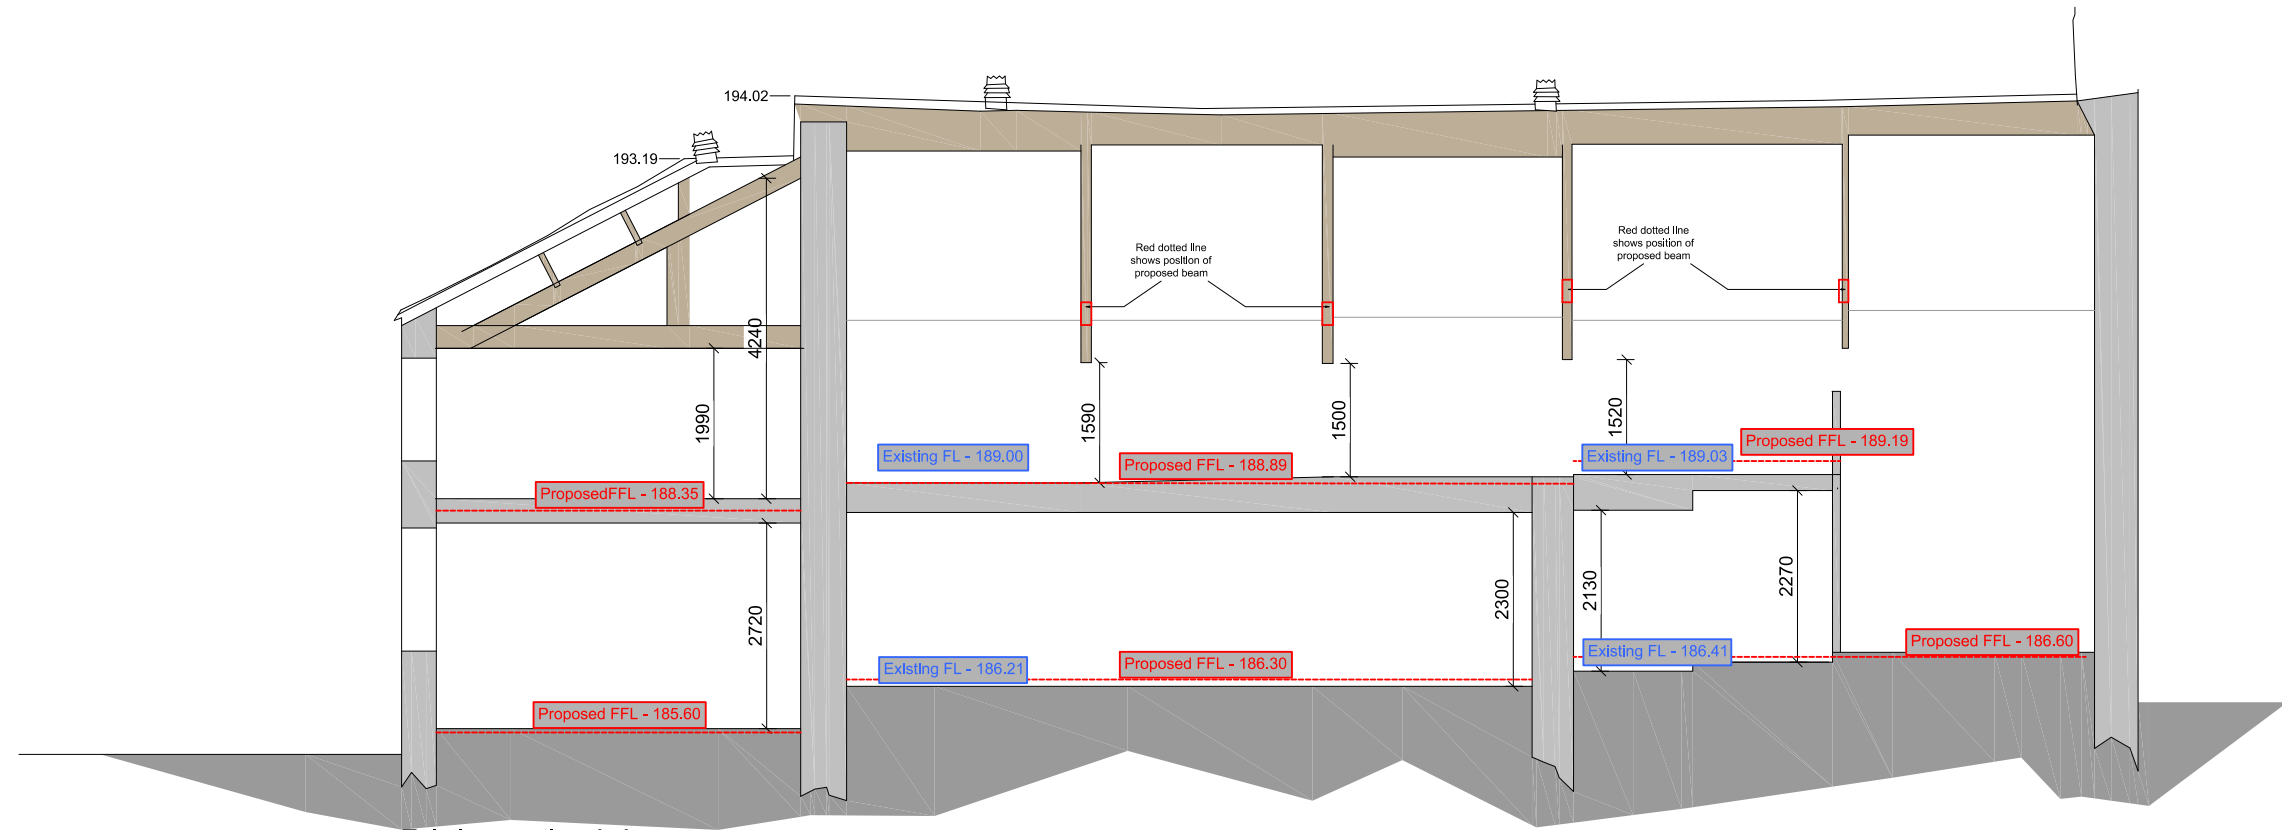


Existing section A-A

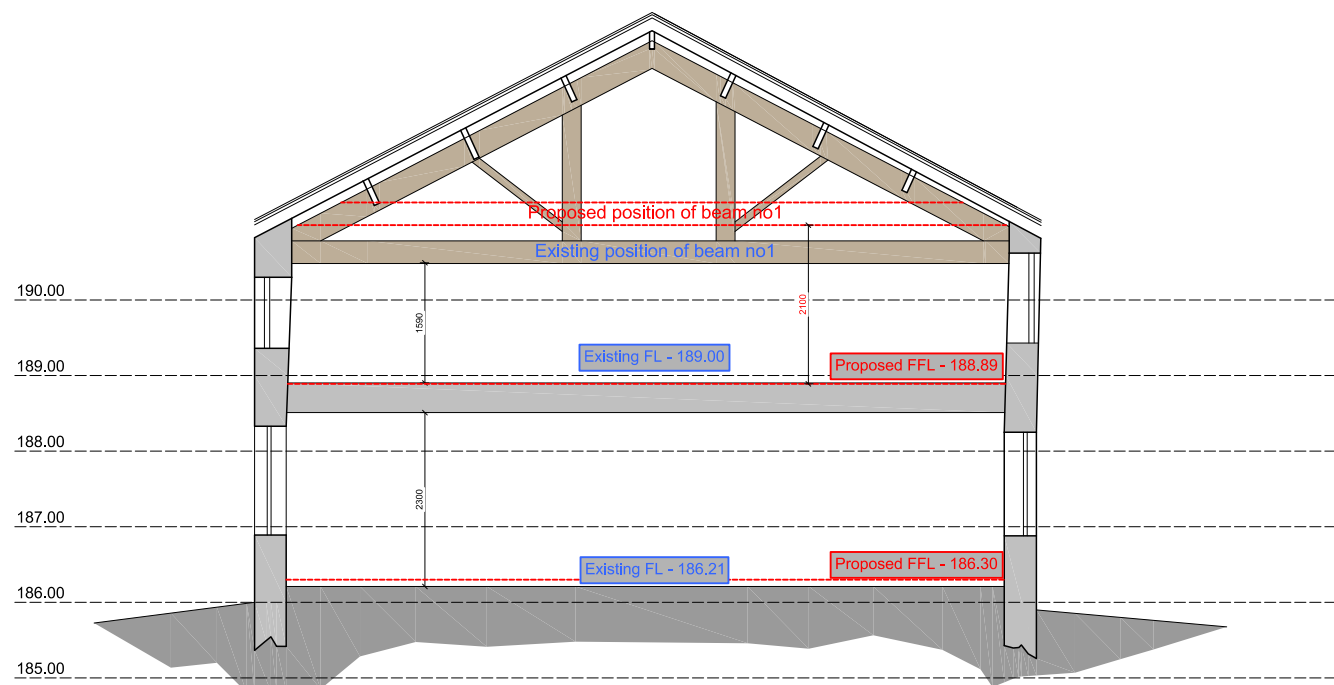


Existing & proposed position of beam 01

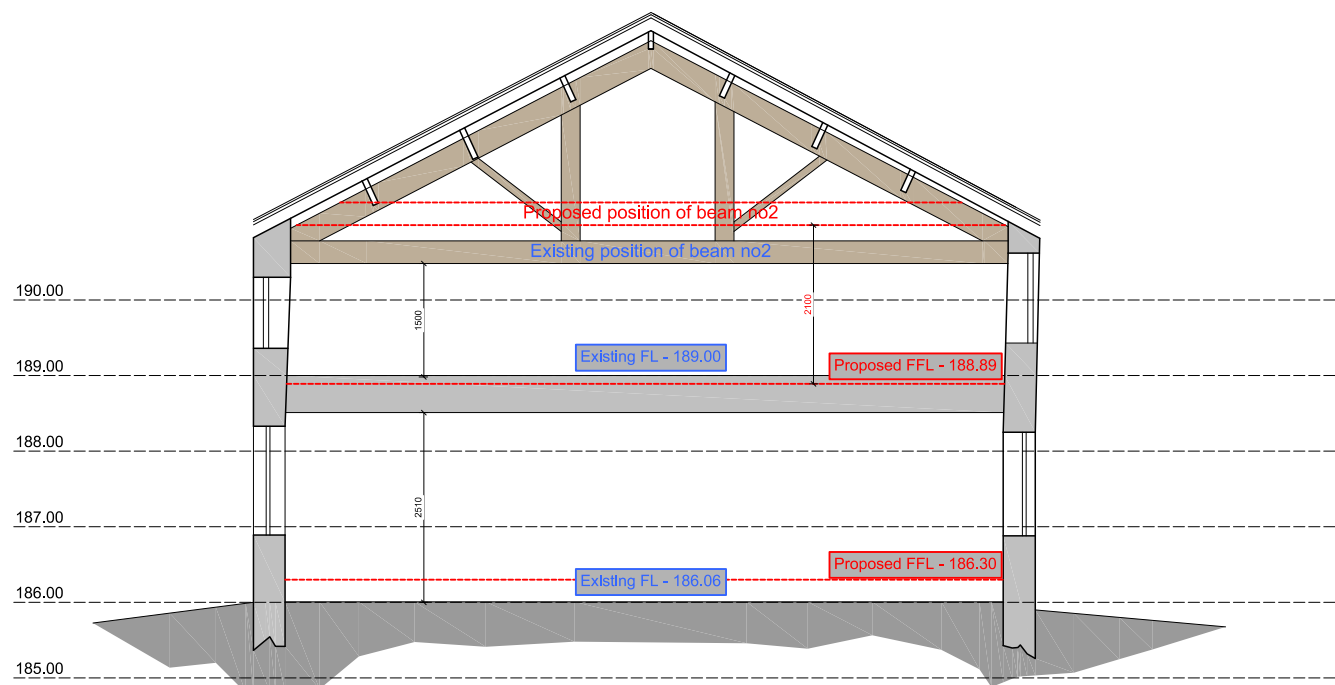

Existing & proposed position of beam 02

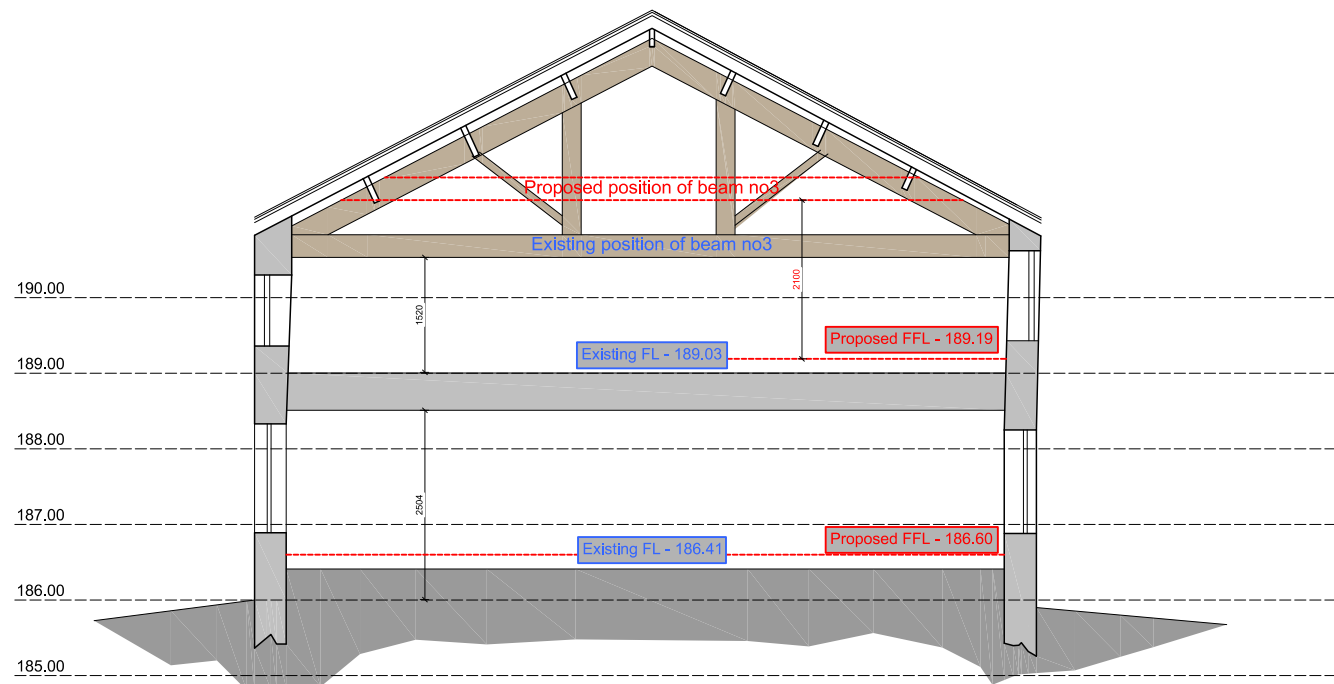


Existing & proposed position of beam 03


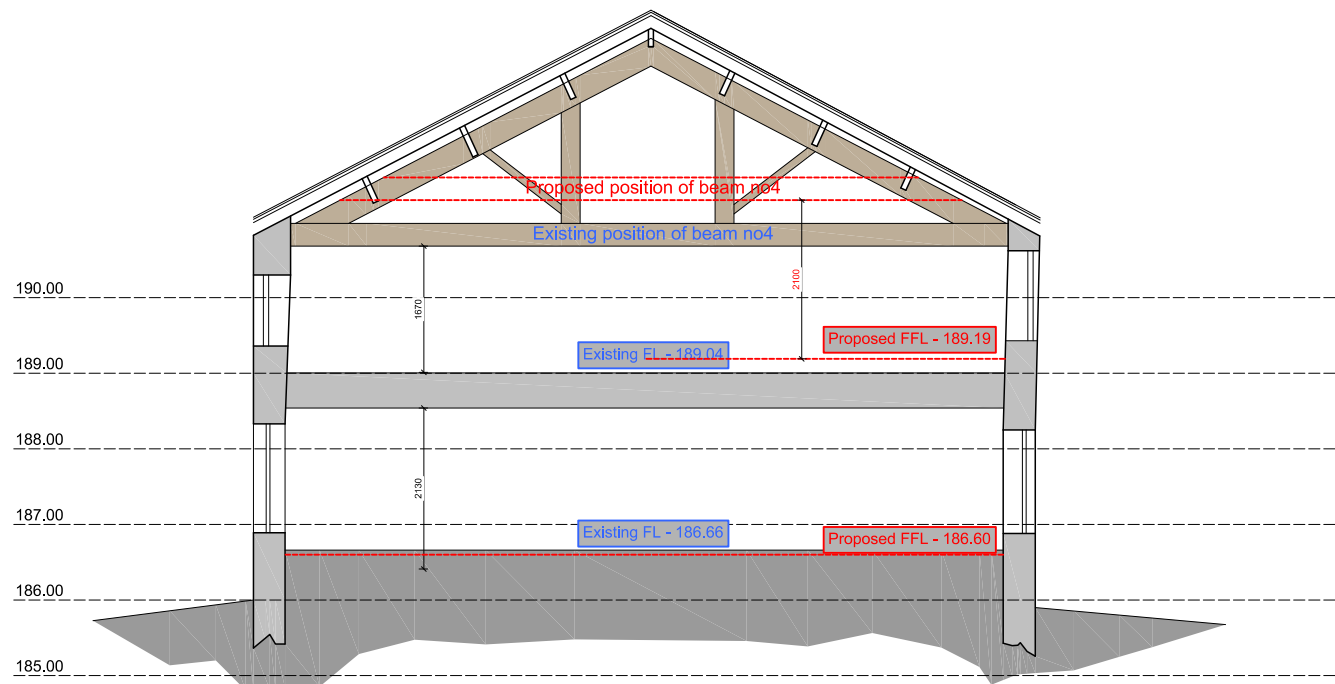


Existing & proposed position of beam 04

Existing beam 02

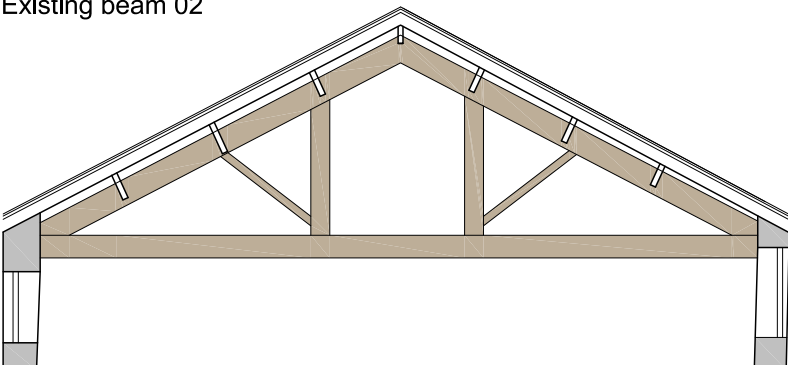

Proposed beam 02

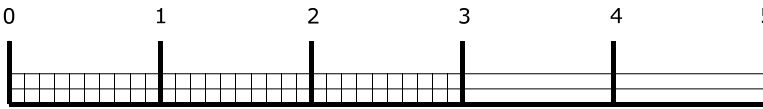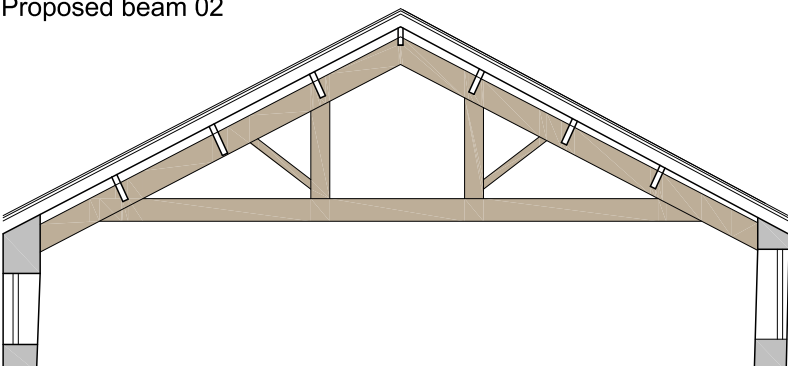

1-50 Scale Bar (metres)

REV	DATE	AMENDMENT	BY	CHKD

HNA architects

Architecture | Planning | Design

PROJECT:	Syke House Farm, Syke Road, Rochdale			
CLIENT:	Mr J Bullock			
DRAWING:	Existing & proposed beam positions			
DRAWN BY:	YQ	CHECKED BY:	MB	CREATED: October 23
STATUS:	Planning	DRAWING No:	1423-P-302	SCALE: 1:50 @ A2
			REVISION:	

DO NOT SCALE.
COPYRIGHT REMAINS WITH HNA ARCHITECTS Ltd.
TEMPLE WORKS, TEMPLE STREET, OLDHAM, OL13NJ
TEL: 0161 688 1820
E-MAIL: info@hna-architects.co.uk

RIBA 
Chartered Practice