
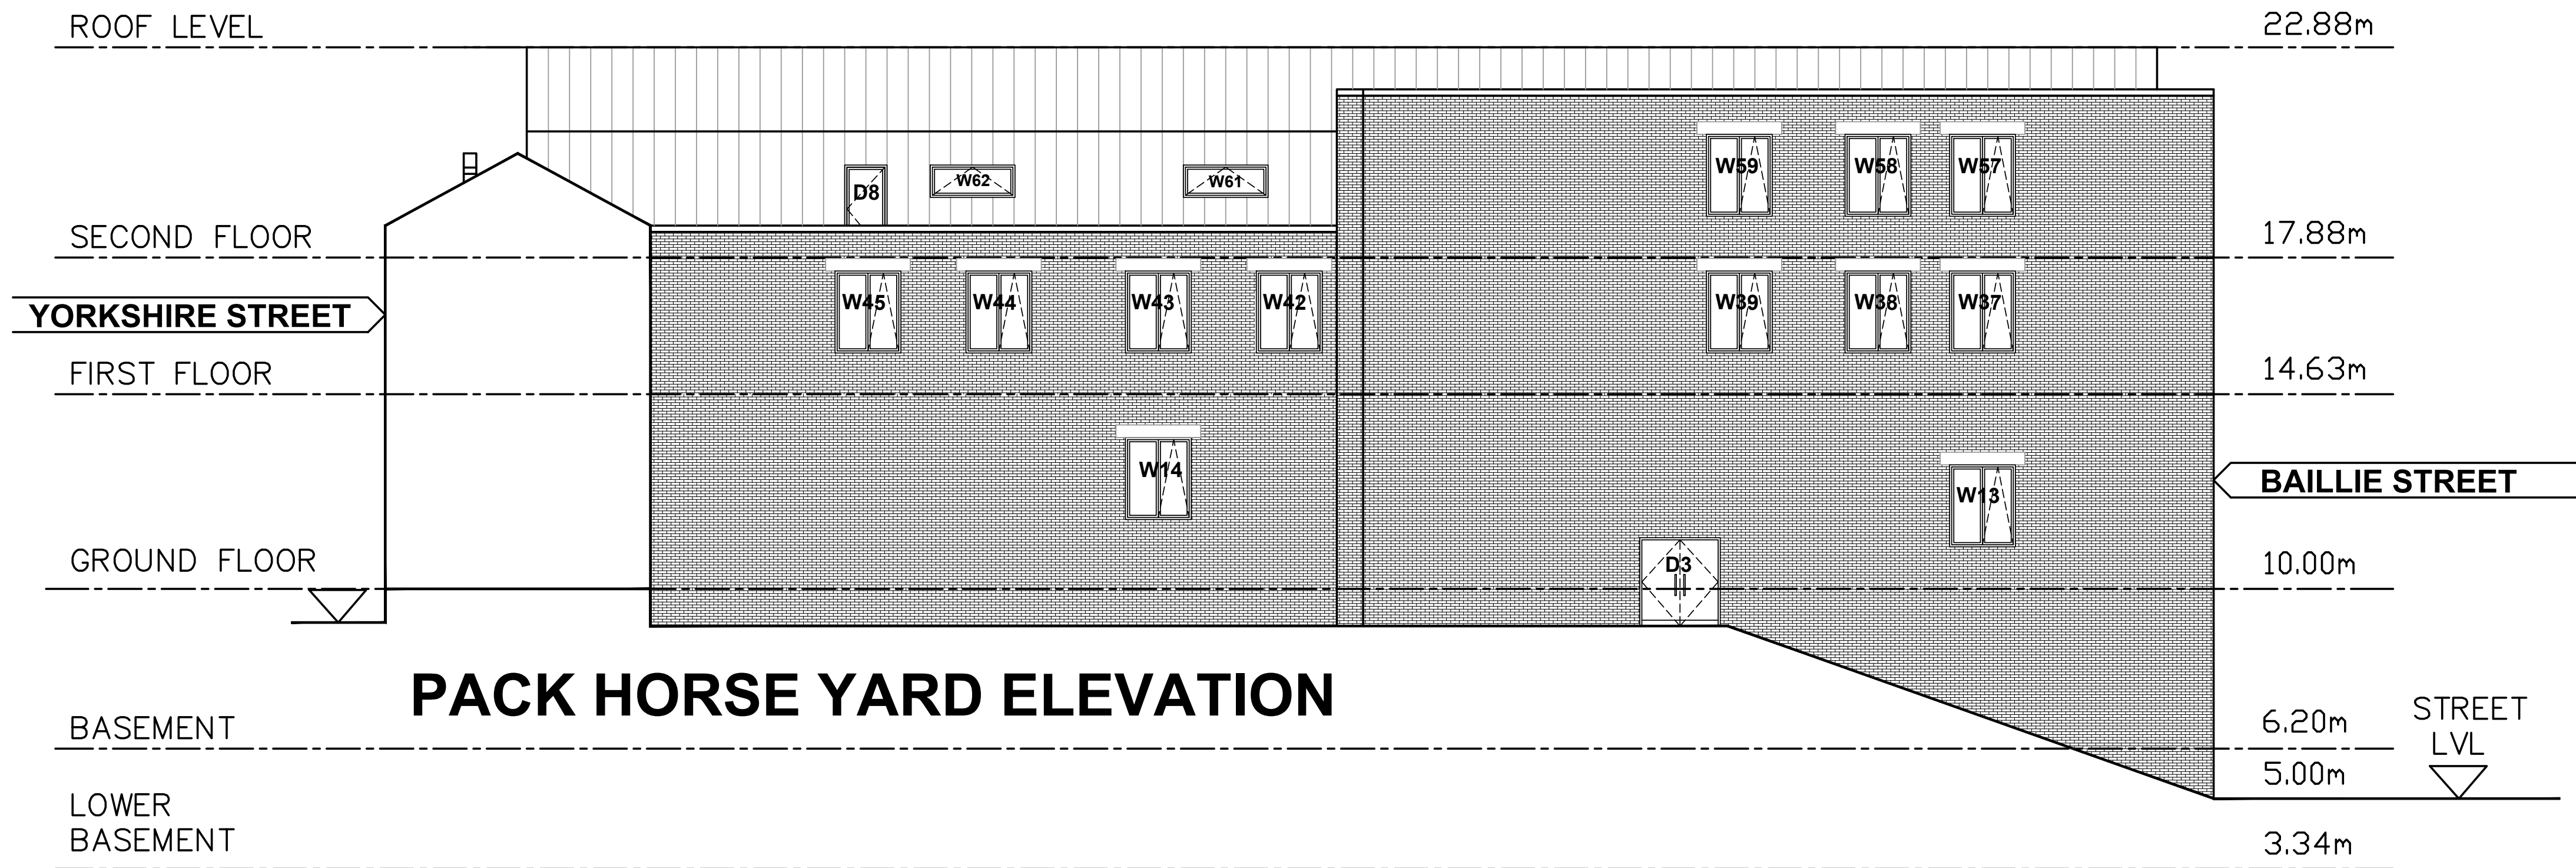


COPYRIGHT OF THIS DRAWING IS RESERVED BY BM ARCHITECTURAL AND IT MUST NOT BE COPIED OR REPRODUCED WITHOUT WRITTEN CONSENT. DIMENSIONS ONLY ARE TO BE TAKEN FROM THIS DRAWING. DO NOT SCALE OFF THIS DRAWING. IF IN DOUBT, ASK.
ALL CONTRACTORS MUST VISIT THE SITE AND BE RESPONSIBLE FOR TAKING AND CHECKING ALL DIMENSIONS RELATIVE TO THE WORK. IT IS THE RESPONSIBILITY OF THE CONTRACTOR TO BE AWARE OF ANY VARIATION BETWEEN DRAWINGS AND SITE CONDITIONS. ELECTRONIC DATA DRAWINGS ISSUED AS READ ONLY AND SHOULD NOT BE INTERFERED FOR MEASUREMENT. ALL DIMENSIONS AND LEVELS SHOULD BE TAKEN ONLY FROM THE VALUES STATED IN TEXT ON THE DRAWINGS.

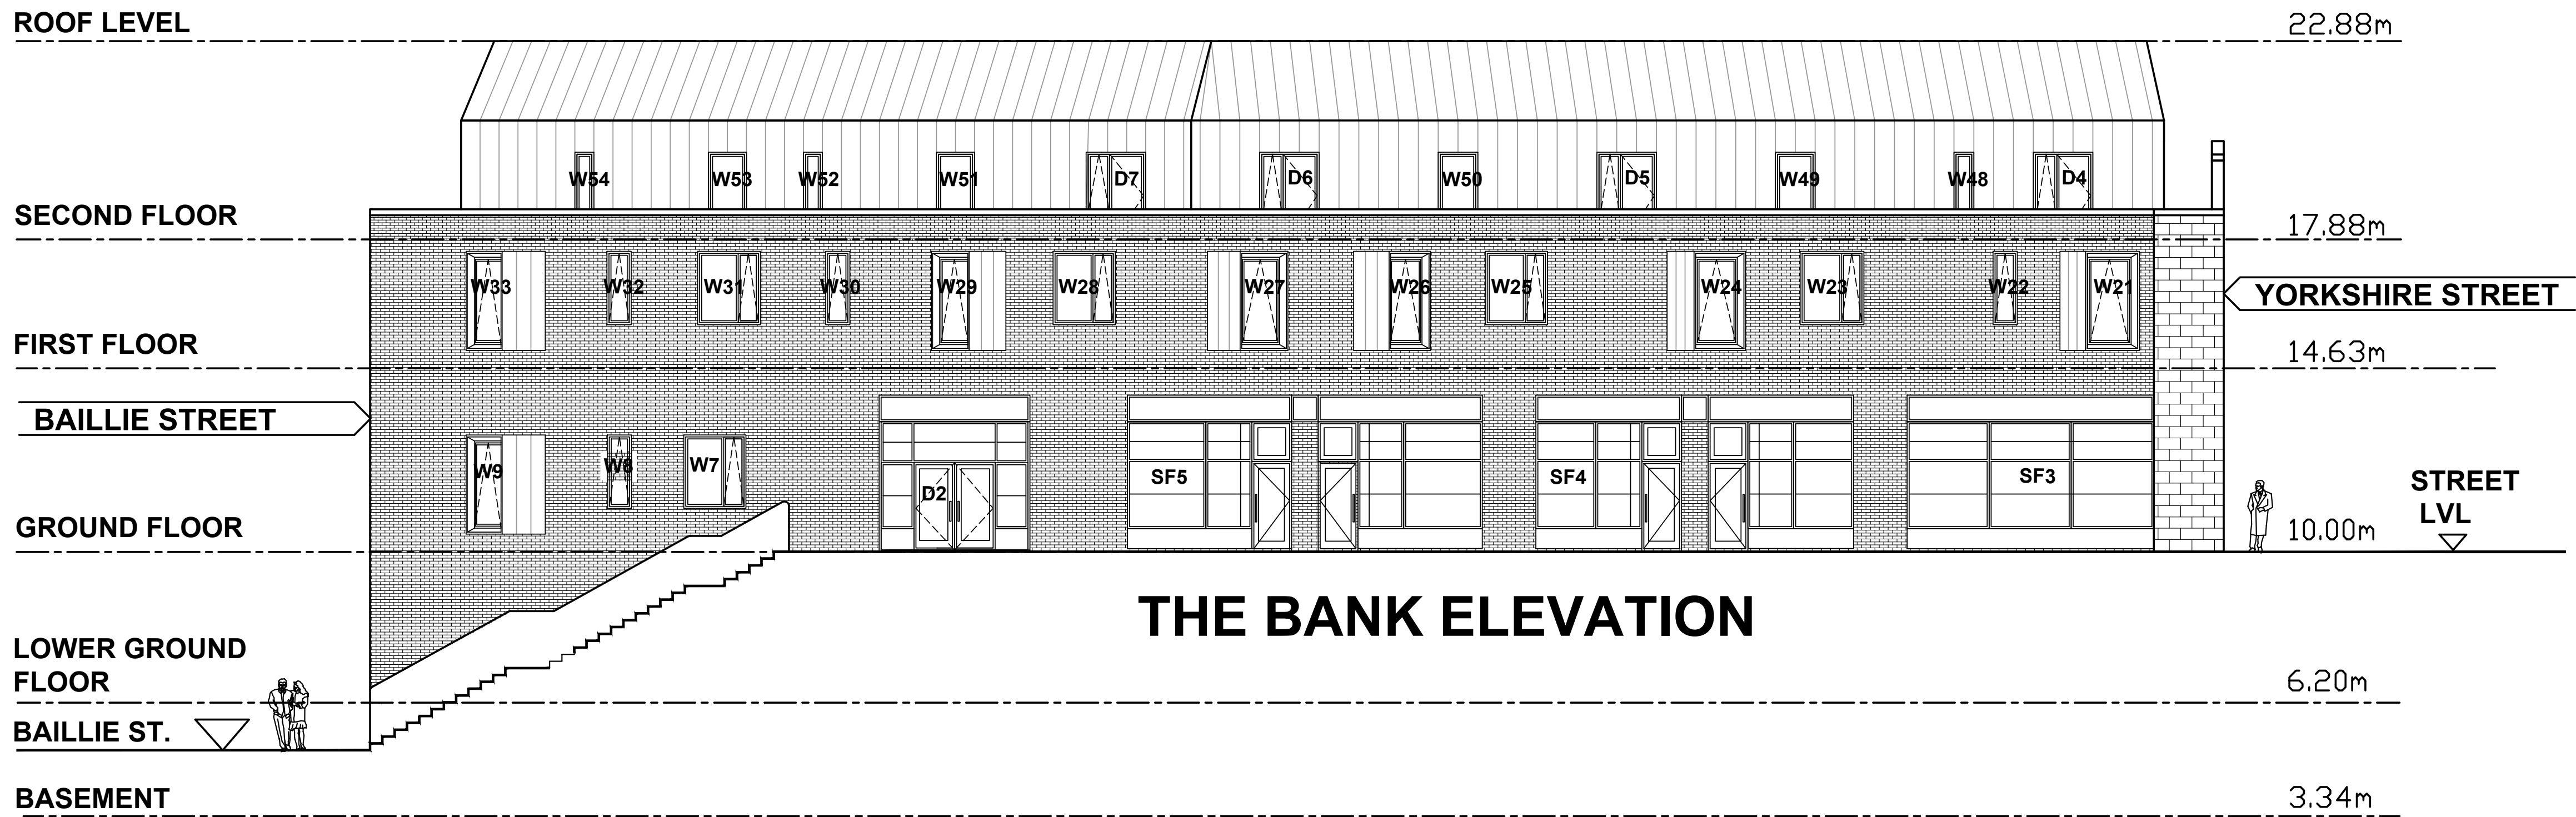

REV: DATE: DETAILS:

BM ARCHITECTURAL DESIGNS
APARTMENT 8
224 GREAT CLOWES STREET
MANCHESTER M7 2ZS
TEL: 07415 493002

PROJECT: FORMER POUND WORLD,
44-46 YORKSHIRE STREET,
BAILLIE STREET AND THE BANK,
ROCHDALE OL16 1JW

CLIENT: CASSEL AND FLETCHER PROPERTY
MANAGEMENT LTD.

TITLE: PROPOSED ELEVATIONS 1

SCALE: 1:100 @ A1 DATE: 06/ 2023 DRAWN: BM

STATUS: BUILDING REGULATIONS

DRAWING NO: BM/0623/BAILLIE/ BR6 REV: