


KEY

 Whiterock

Low level panelling (painted plaster above) - refer to internal elevation drawings for details.

All other areas to be painted finish in accordance with decorations schedule or to remain as existing.

For tiling information, refer to sanitaryware drawings.

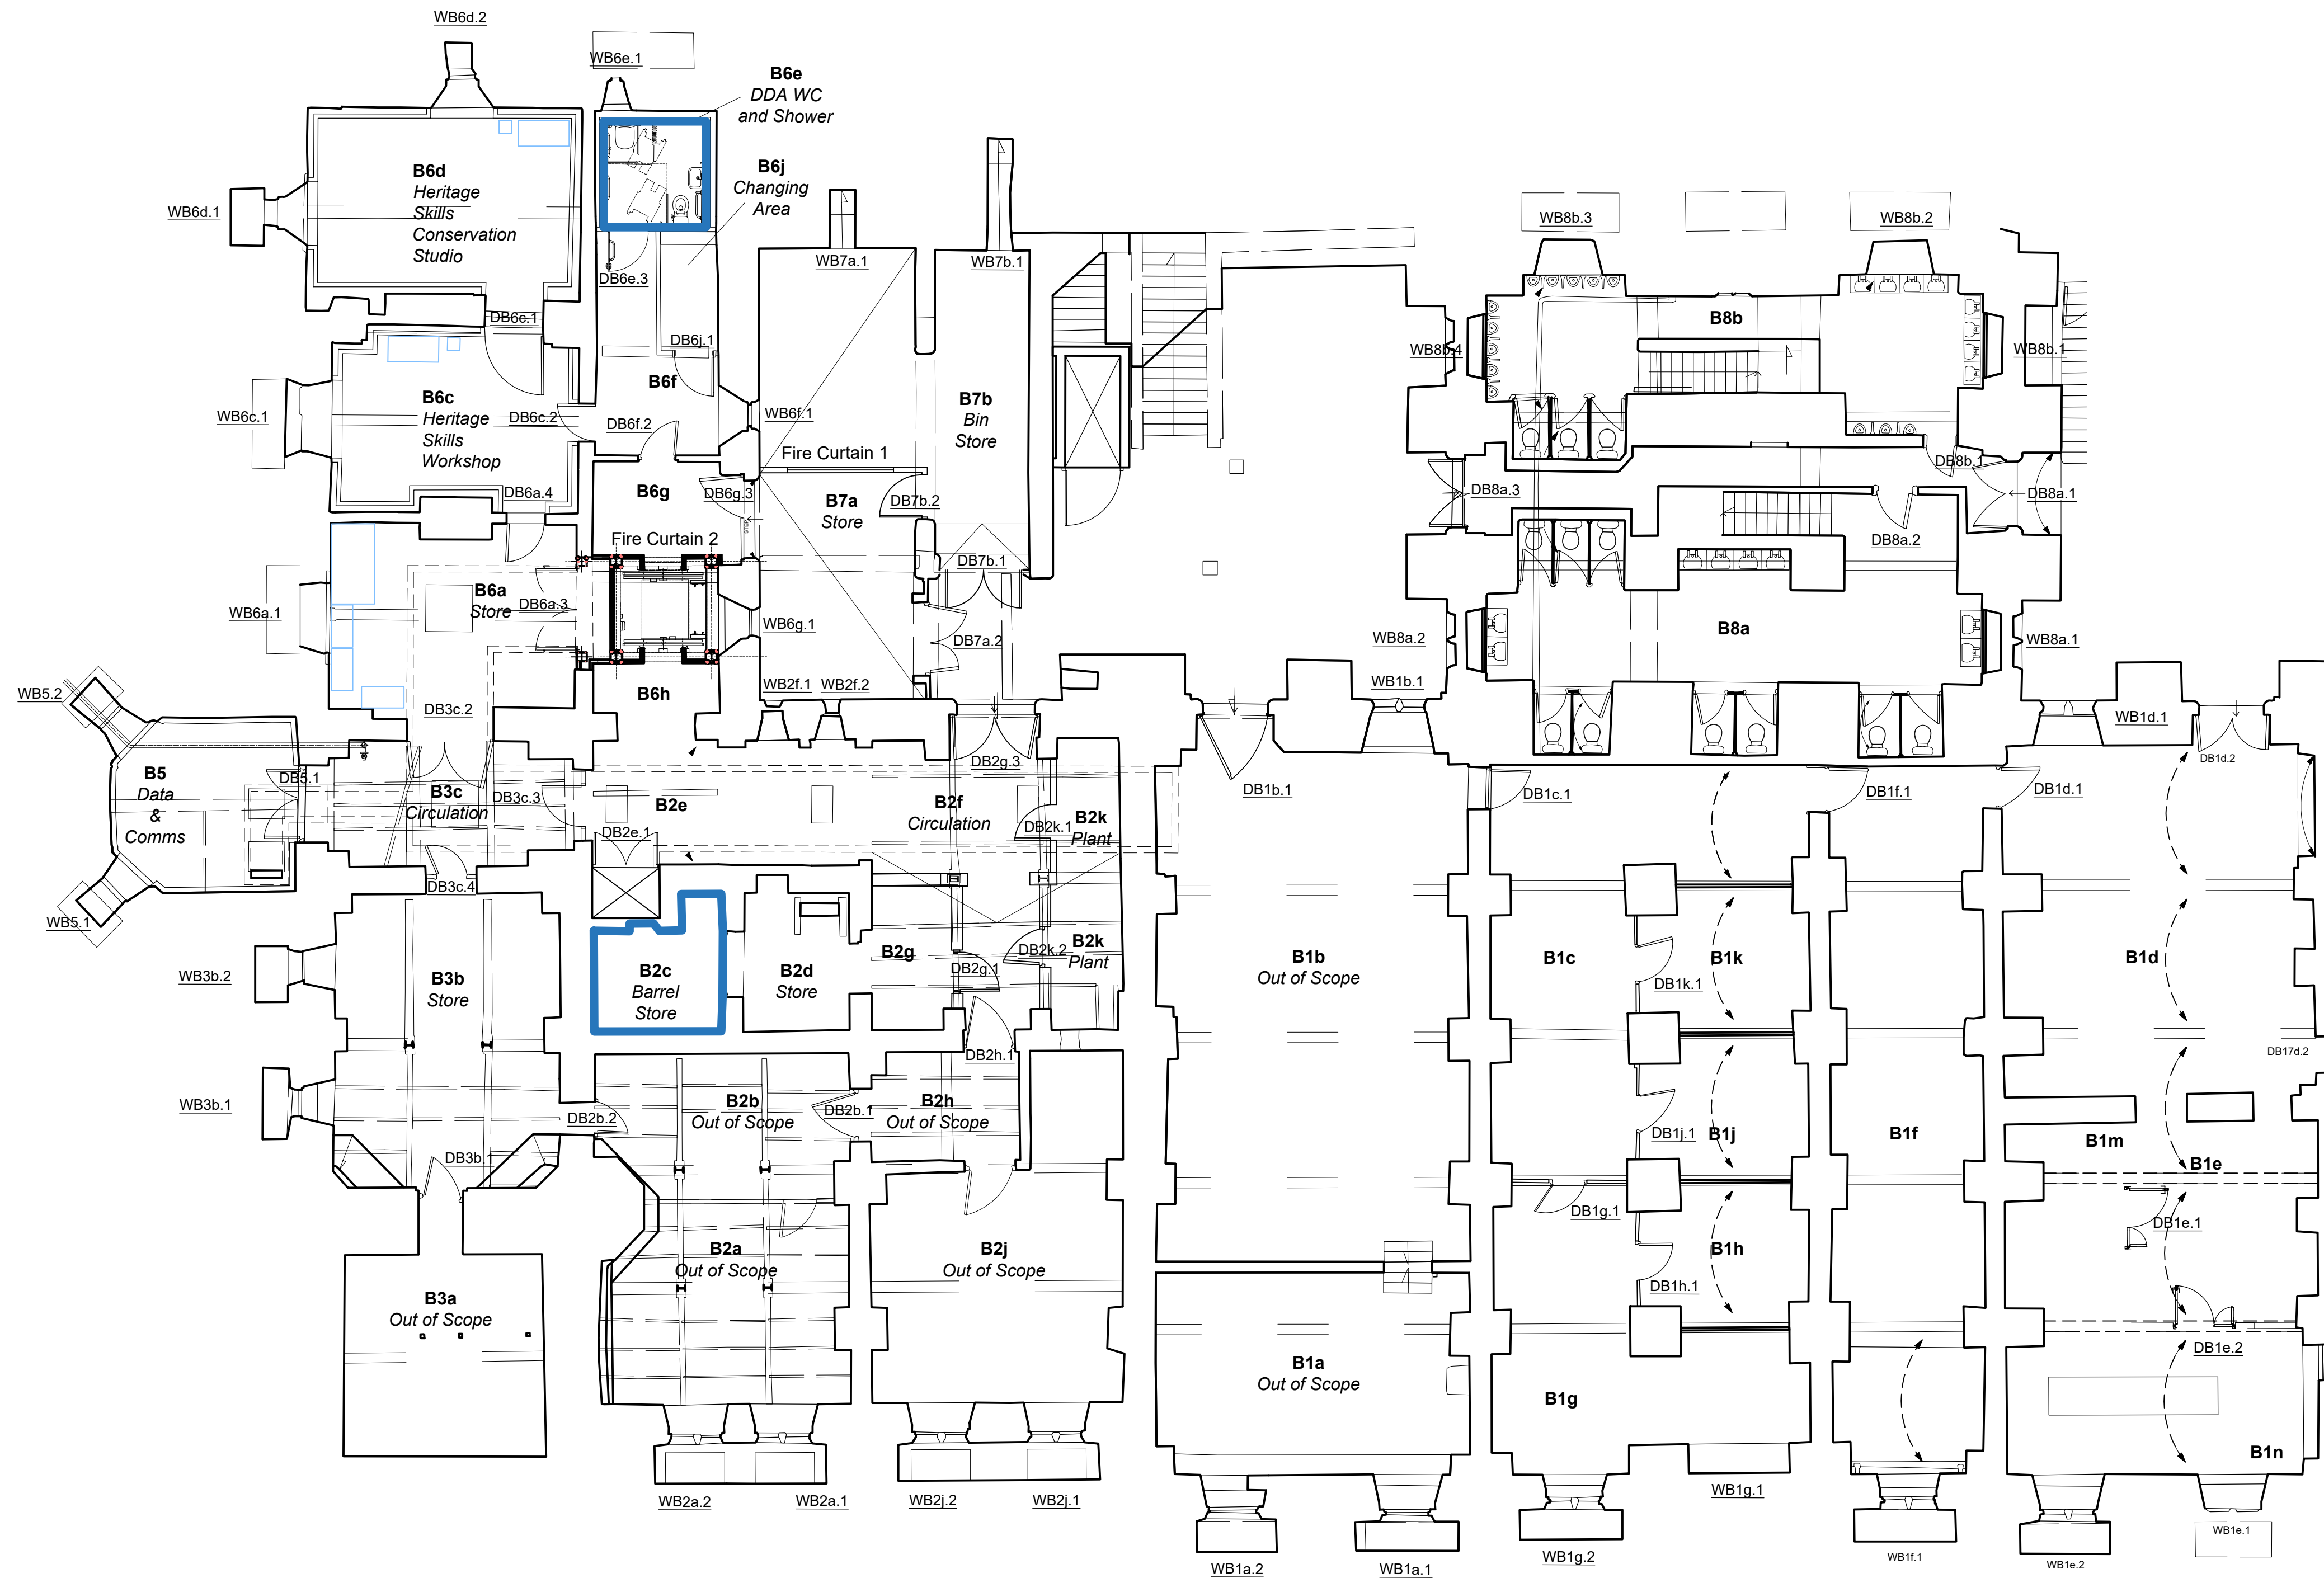

## Notes

1. Any dwg format drawing is to be read in conjunction with and at the scale of the accompanying pdf.
2. Where colours other than black or grey are used, the drawing must be printed in black.
3. For status "C" (Construction) drawings all dimensions are to be checked on site by the contractor, scaling off the Local Authority purposes only.
4. Unless otherwise indicated, all dimensions are in millimeters.
5. All information on this drawing is to be read in conjunction with the relevant Donald Riss Associates specification and trade contractors' drawings and information and specialist details.
6. In the event of any discrepancy, please contact us immediately.
7. This drawing may contain survey information by others and is to be used solely for the purposes for which it was issued.
8. These are uncontrolled documents issued for information purposes only. If you have any queries regarding the drawings, please contact DRA immediately.
9. Please note that we cannot be held responsible for any errors arising from changes made to an uncontrolled dwg file.

© 2019 DONALD INSALL ASSOCIATES LTD

## Status codes

|           |                               |           |                                      |
|-----------|-------------------------------|-----------|--------------------------------------|
| <b>S0</b> | Work in Progress              | <b>D1</b> | Suitable for Costing                 |
| <b>S1</b> | Suitable for Co-ordination    | <b>D2</b> | Suitable for Tender                  |
| <b>S2</b> | Suitable for Information      | <b>D3</b> | Suitable for Contractor Design       |
| <b>S3</b> | Suitable for Review & Comment | <b>D4</b> | Suitable for Manufacture/Procurement |
| <b>S4</b> | Suitable for Stage Approval   |           |                                      |

**A1,A2,A3, An etc.**    Approved and accepted as stage complete

**B1,B2,B3, Bn etc.** Partially signed off: with minor comments from the Client

**CR** Construction Record

|     |          |     |      |               |
|-----|----------|-----|------|---------------|
| C01 | 02-05-23 | SZG | RZM  | Initial Issue |
| Rev | Date     | Dwn | Auth | Revision      |

|           |        |                  |
|-----------|--------|------------------|
| Scale A1@ | Status | Purpose of issue |
| 100       | CR     | For Construction |

|           |  |
|-----------|--|
| File Name |  |
|-----------|--|

|                                   |          |
|-----------------------------------|----------|
| RTH - DIA - XX- 00 - DR- A - 0060 | C01      |
| Project                           | Revision |

Rochdale Town Hall  
for Rochdale Development Agency

## Phase 2 - Basement Floor Plan

### Wall Finishes

**Donald Insall Associates**  
Chartered Architects and Historic Building Consultants

Bridgeway House, 5 Bridge Place, Chester CH1 1SA  
(+44) 01244 350 063  
chester@insall-architects.co.uk

