
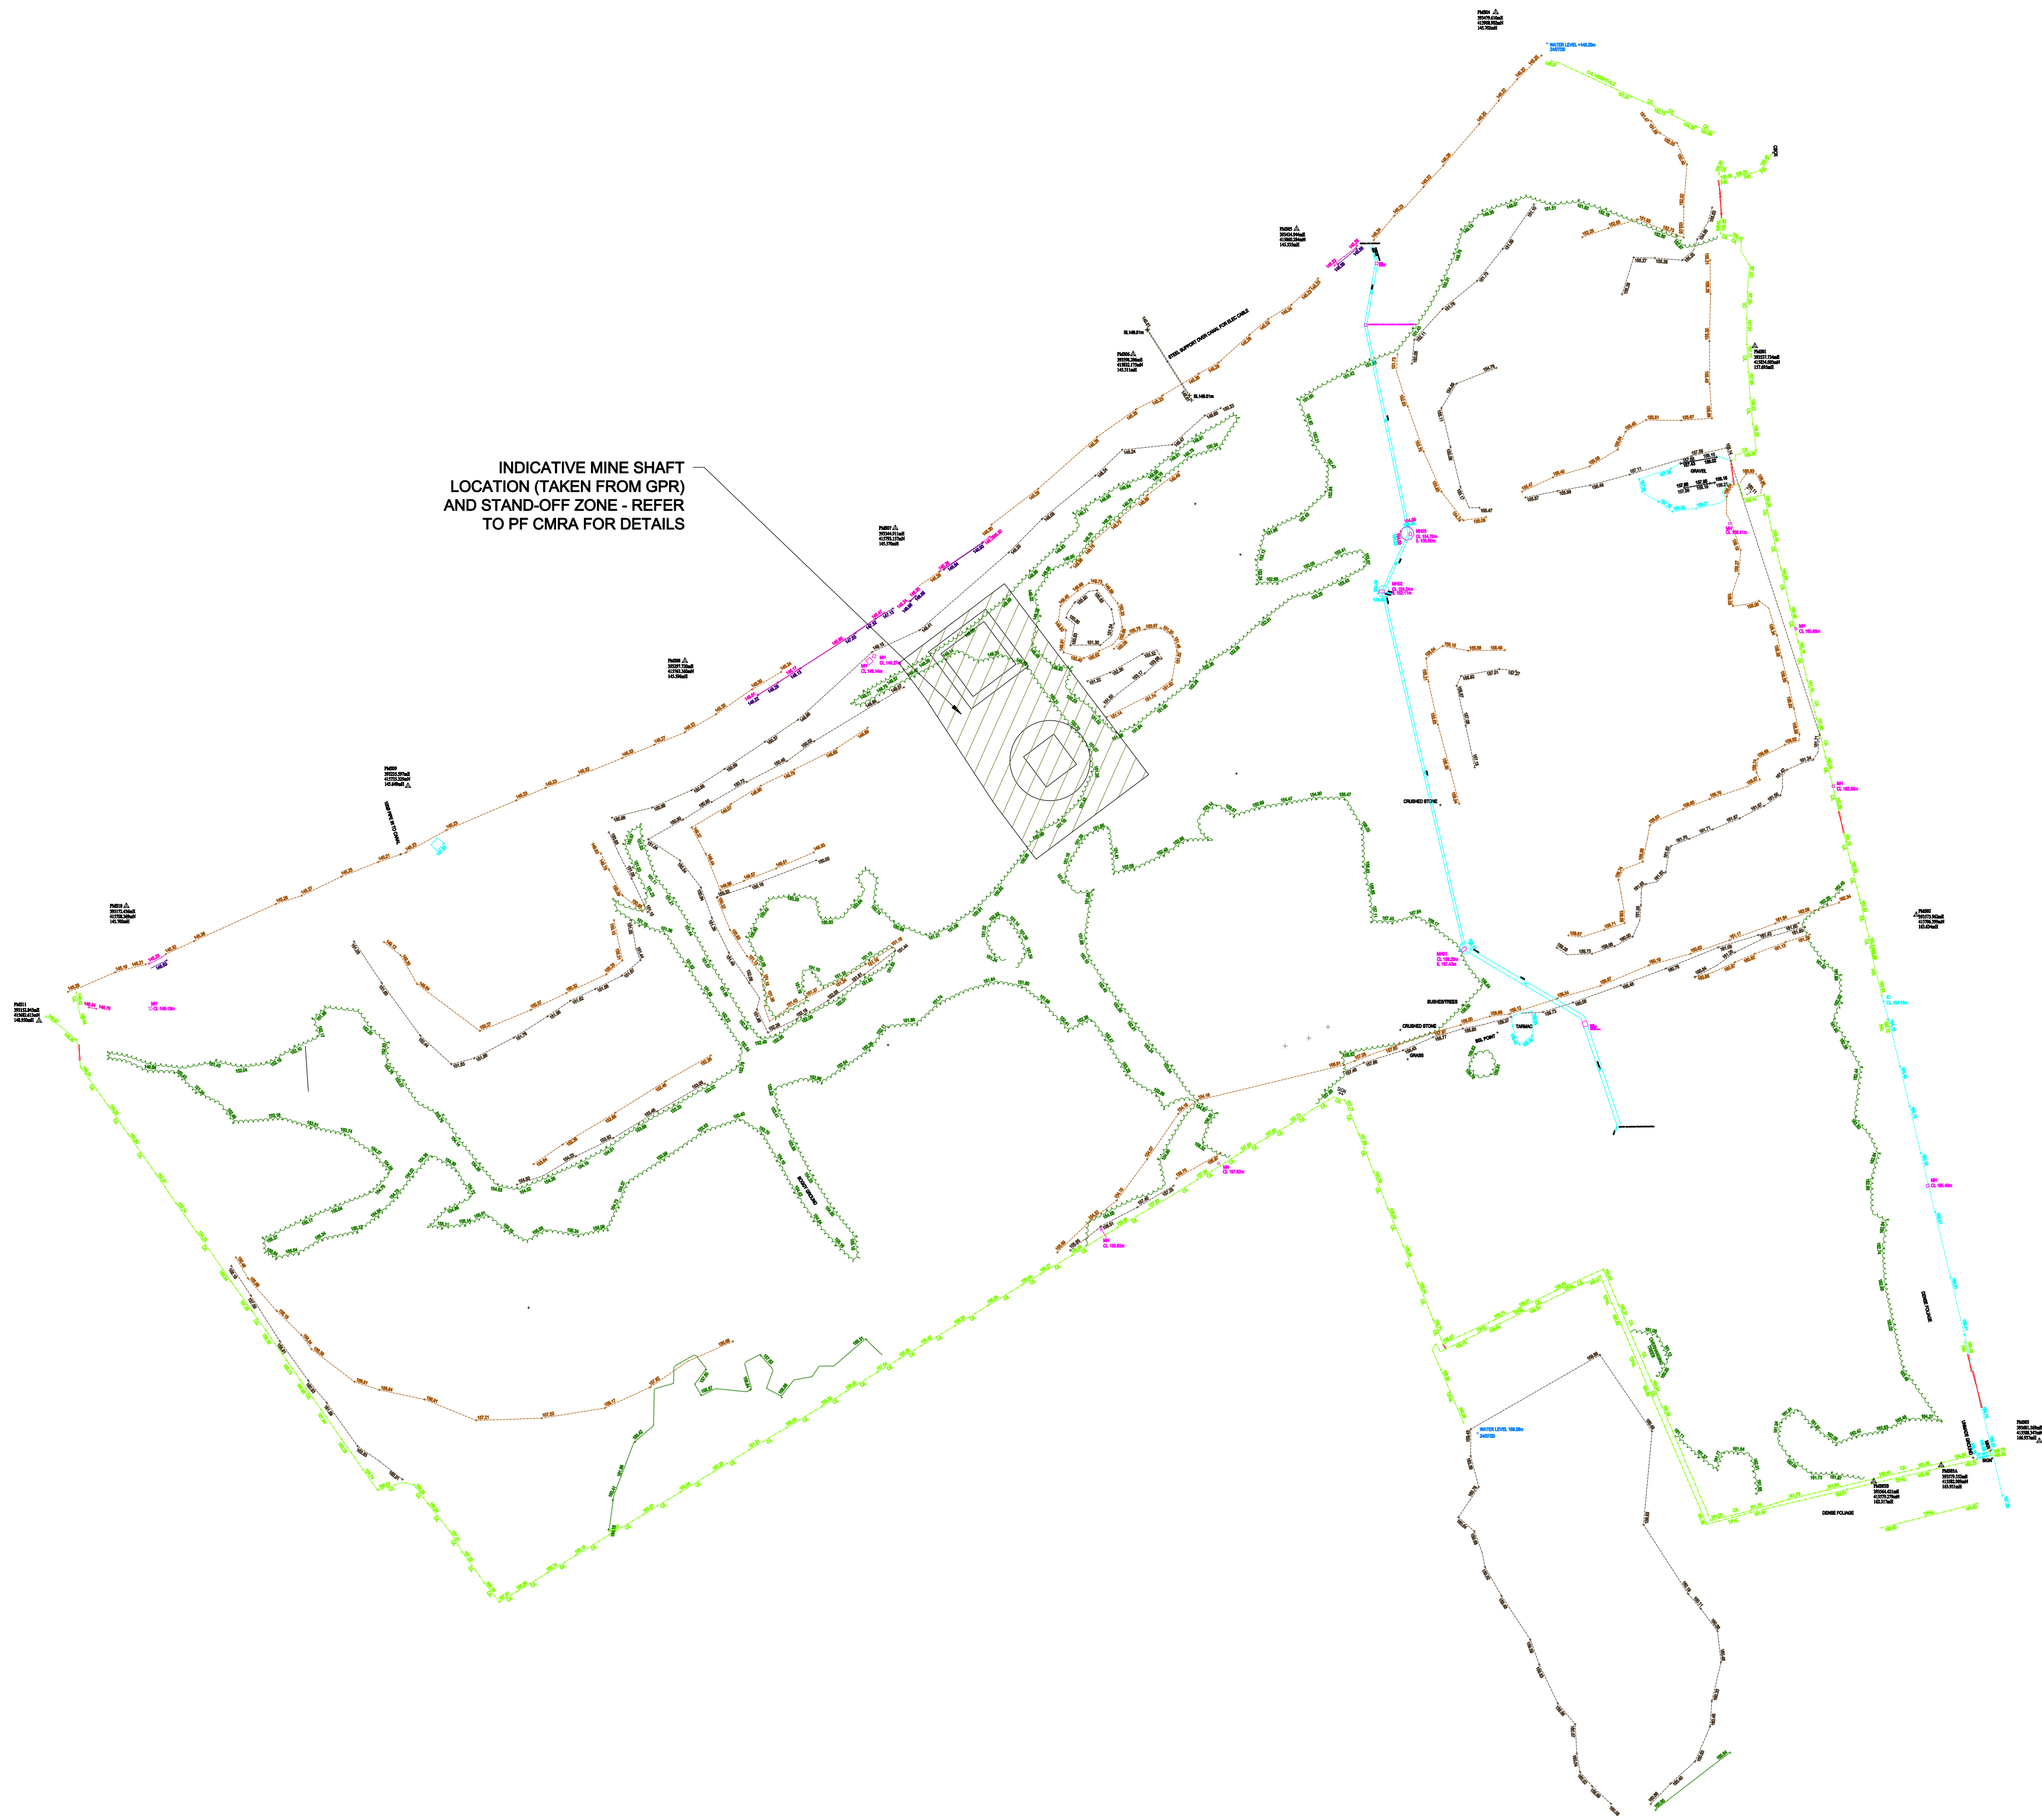


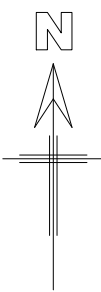

Notes

Rev	Date	Revision Details	Dm	Des	Chk	App

Pell Frischmann
PICCADILLY HOUSE, 49 PICCADILLY, MANCHESTER M1 2AP
Telephone 0161 826 9400
Email: pfmanchester@pellfrischmann.com
www.pellfrischmann.com

Client

Project

LITTLEBOROUGH
PHASE 2

Drawing Title

EXISTING GROUND MODEL

Scale	1:1000	Drawn	S.AKRILL	Designed	M.WILLIS	Checked	X. XXX	Approved	X. XXX
Original Drawing Size	A1	Date	26/10/20	Date	22/10/20	Date	DD.MM.YY	Date	DD.MM.YY

Drawing Status

PRELIMINARY

Drawing Number							Revision
104233 - PEF - VTO - XX - M3 - D - 0001							P01
Project	Originator	Volume	Location	Type	Role	Number	

© Copyright 2018 Pell Frischmann Limited. The concepts and information contained in this document are the property of Pell Frischmann Limited. Use or copying of this document in whole or part without the written permission of Pell Frischmann constitutes an infringement of copyright. Limitation: This drawing has been prepared on behalf of, and for the exclusive use of Pell Frischmann's Client, and is subject to, and issued in accordance with, the provisions of the Contract between Pell Frischmann and the Client. Pell Frischmann Limited accepts no liability or responsibility whatsoever for, or in respect of, any use of, or reliance upon, this drawing by any third party.

DRAWING FILE: C:\Users\jswal\Desktop\HOLLINGWORTH RD\HOLLINGWORTH RD TOPO.dwg