


In all cases figured dimensions shall be taken in preference to scaled dimensions.
All relevant dimensions shall be checked on site before any prefabricated work is put in hand

Revisions

Date

No.

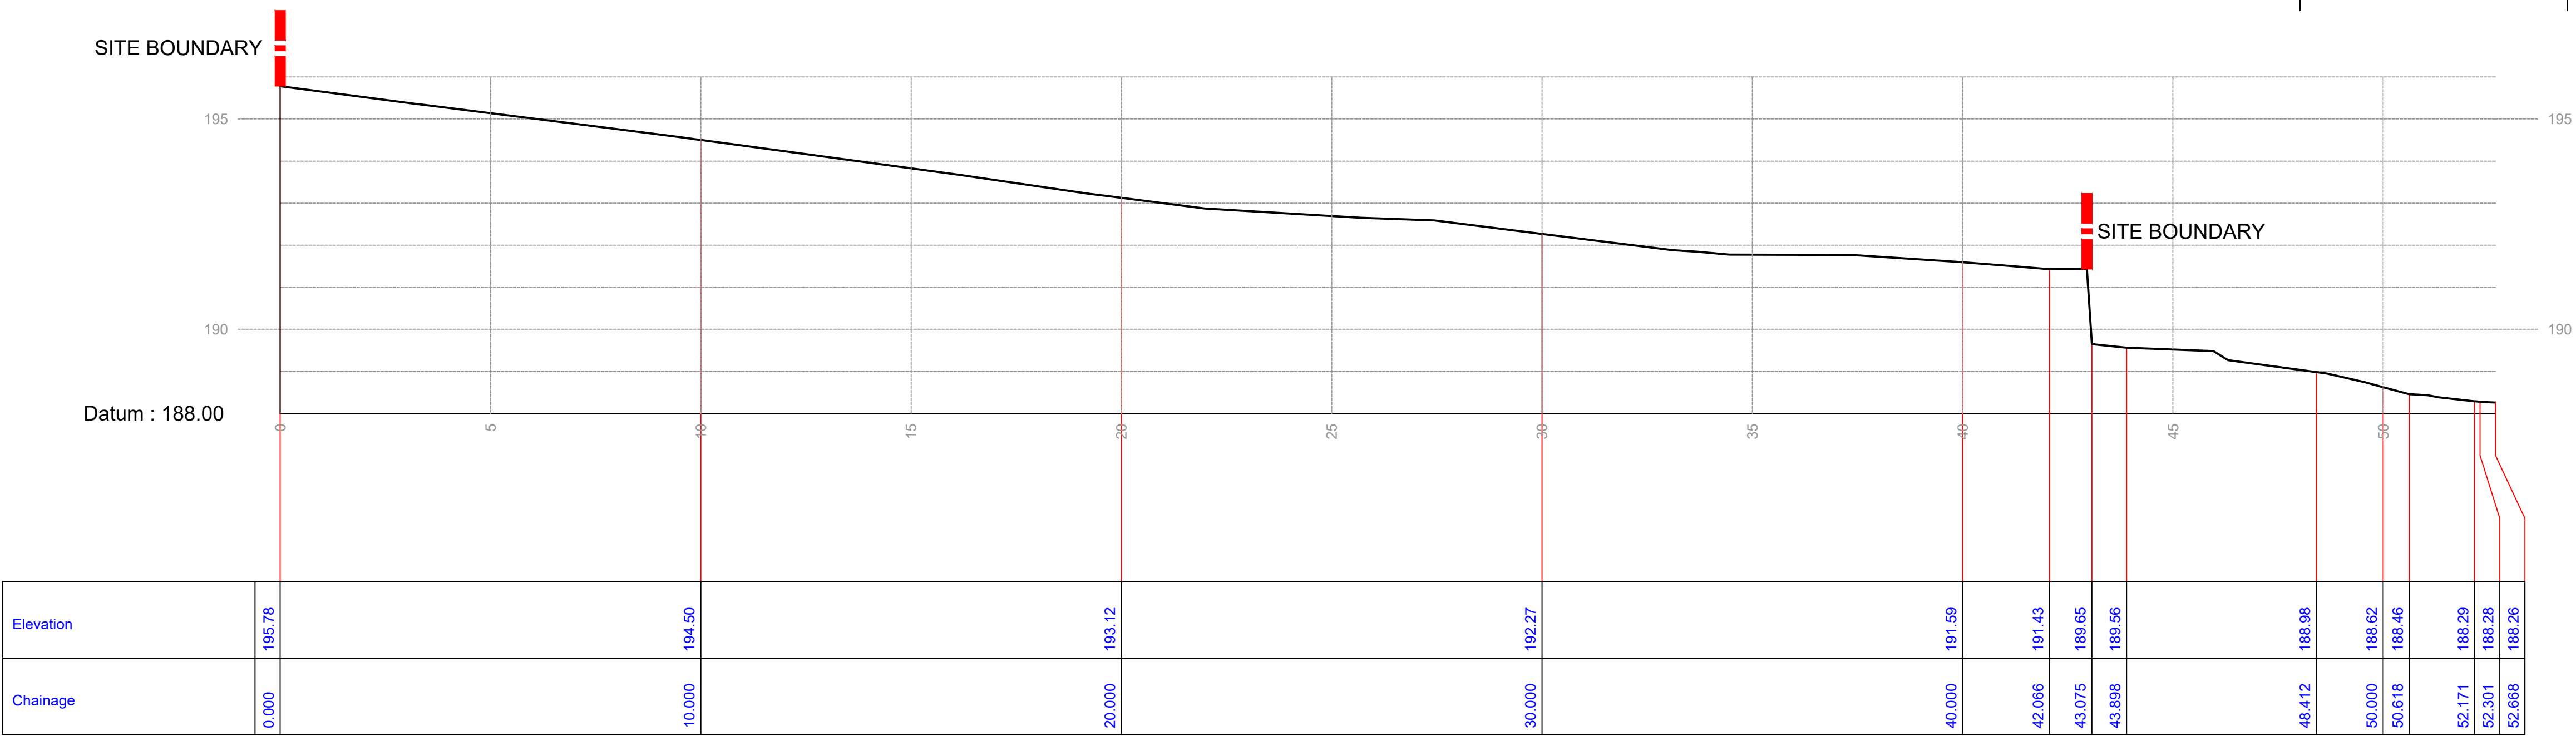

EXISTING CROSS SECTION



PROPOSED CROSS SECTION