

NOTES


THIS IS NOT A CONSTRUCTION DRAWING AND IS FOR INDICATIVE PURPOSES ONLY. THE DRAWING WILL BE SUBJECT TO CHANGE FOLLOWING LOCAL AUTHORITY REVIEW AND CONFIRMATION OF PUBLIC HIGHWAY AND THIRD PARTY LAND BOUNDARIES.

- INDICATIVE SITE BOUNDARY
- DENOTES NEW KERBS
- EXISTING ADOPTED HIGHWAY

LOCAL AUTHORITY: ROCHEDALE BOROUGH COUNCIL
TOTAL AREA OF SITE: 10.9ha



SITE LAYOUT NTS

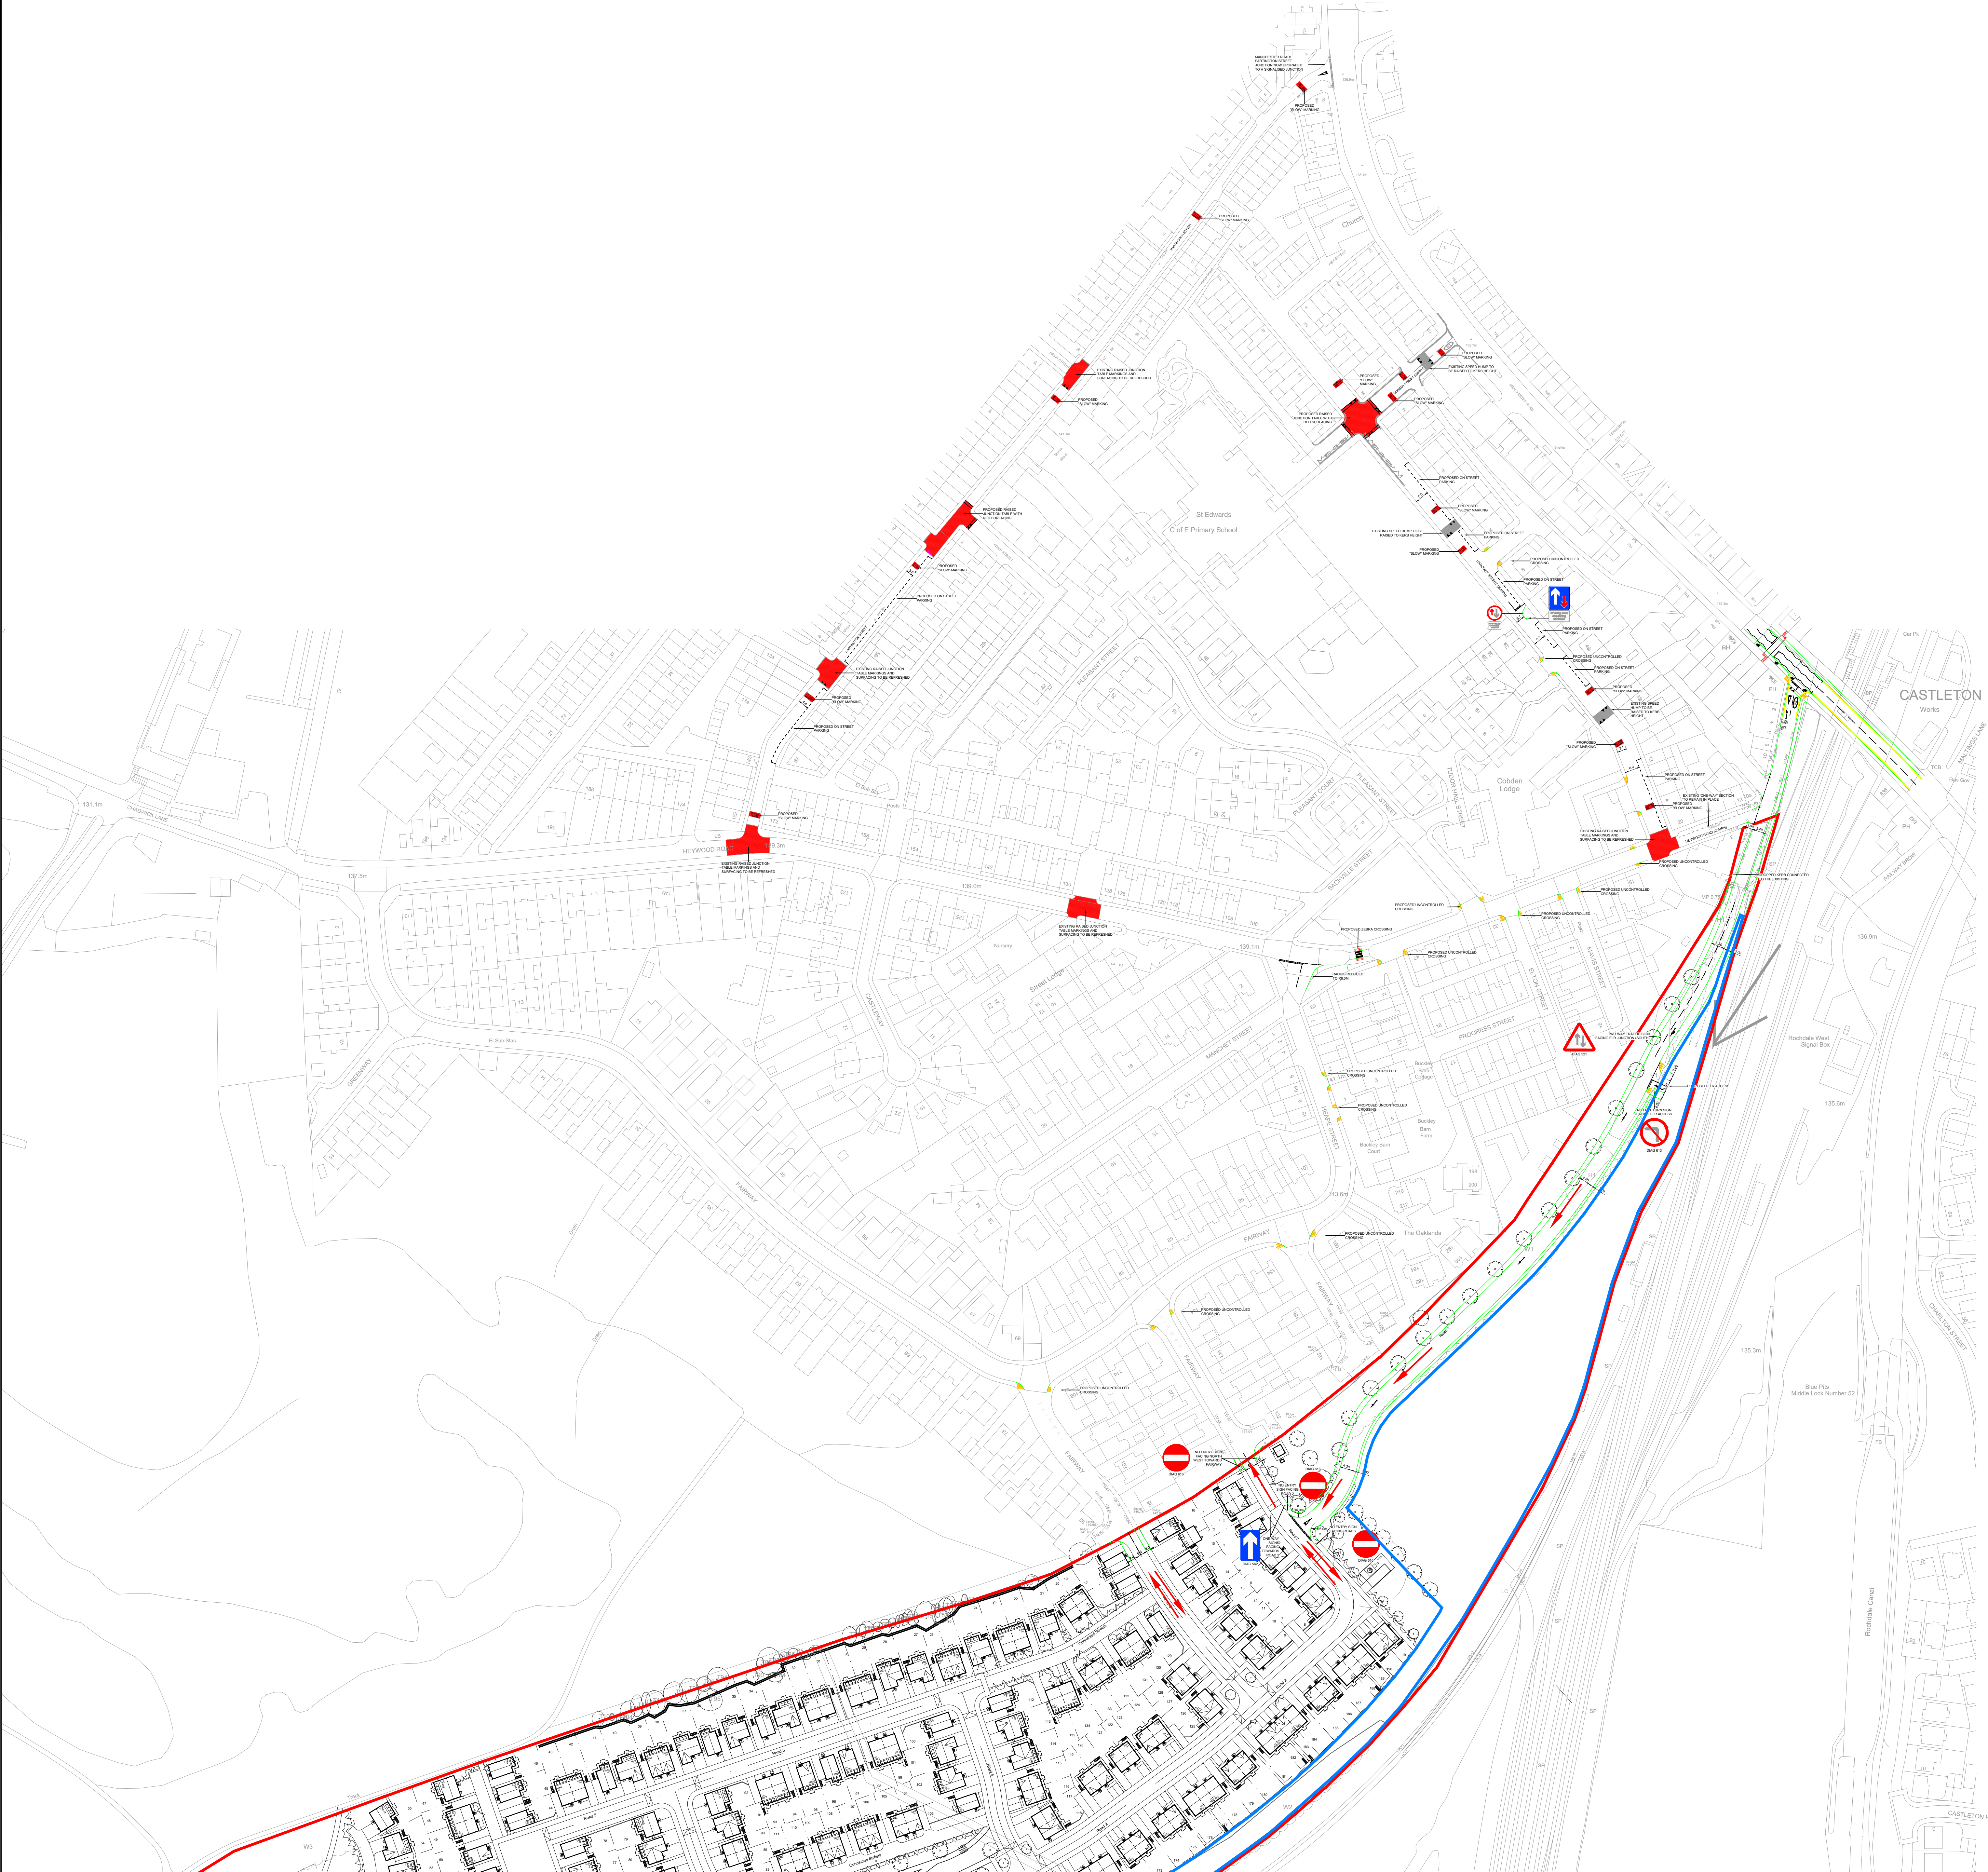

C A	ADDITIONAL TRAFFIC CALMING SHOWN UPDATED TO LA COMMENTS UPDATED IN LINE WITH LATEST REV OF P10	LR MR JC	JC JC JC	FEB 24 DEC 23 DEC 23
REV	DETAILS	DRAWN	CHECKED	DATE

CLIENT: KELLEN HOMES

PROJECT: CASLETON RAILWAY SERVICES

DRAWING TITLE: PROPOSED TRAFFIC CALMING ARRANGEMENT

SCALES: 1:1000 @ A0

DRAWN: SL CHECKED: JC DATE: DEC 2023

Eddisons
340 Deansgate
Manchester
M3 4LY

Email: info@eddisons.co.uk
Tel: 0161 837 7350
Web: www.eddisons.com/services/transport-planning

DRAWING NUMBER: 3334-F04 REVISION: C

Eddisons