


CHAMBER HOUSE SOLAR FARM,
ROCHDALE RD E,
HEYWOOD,
OL10 1RL

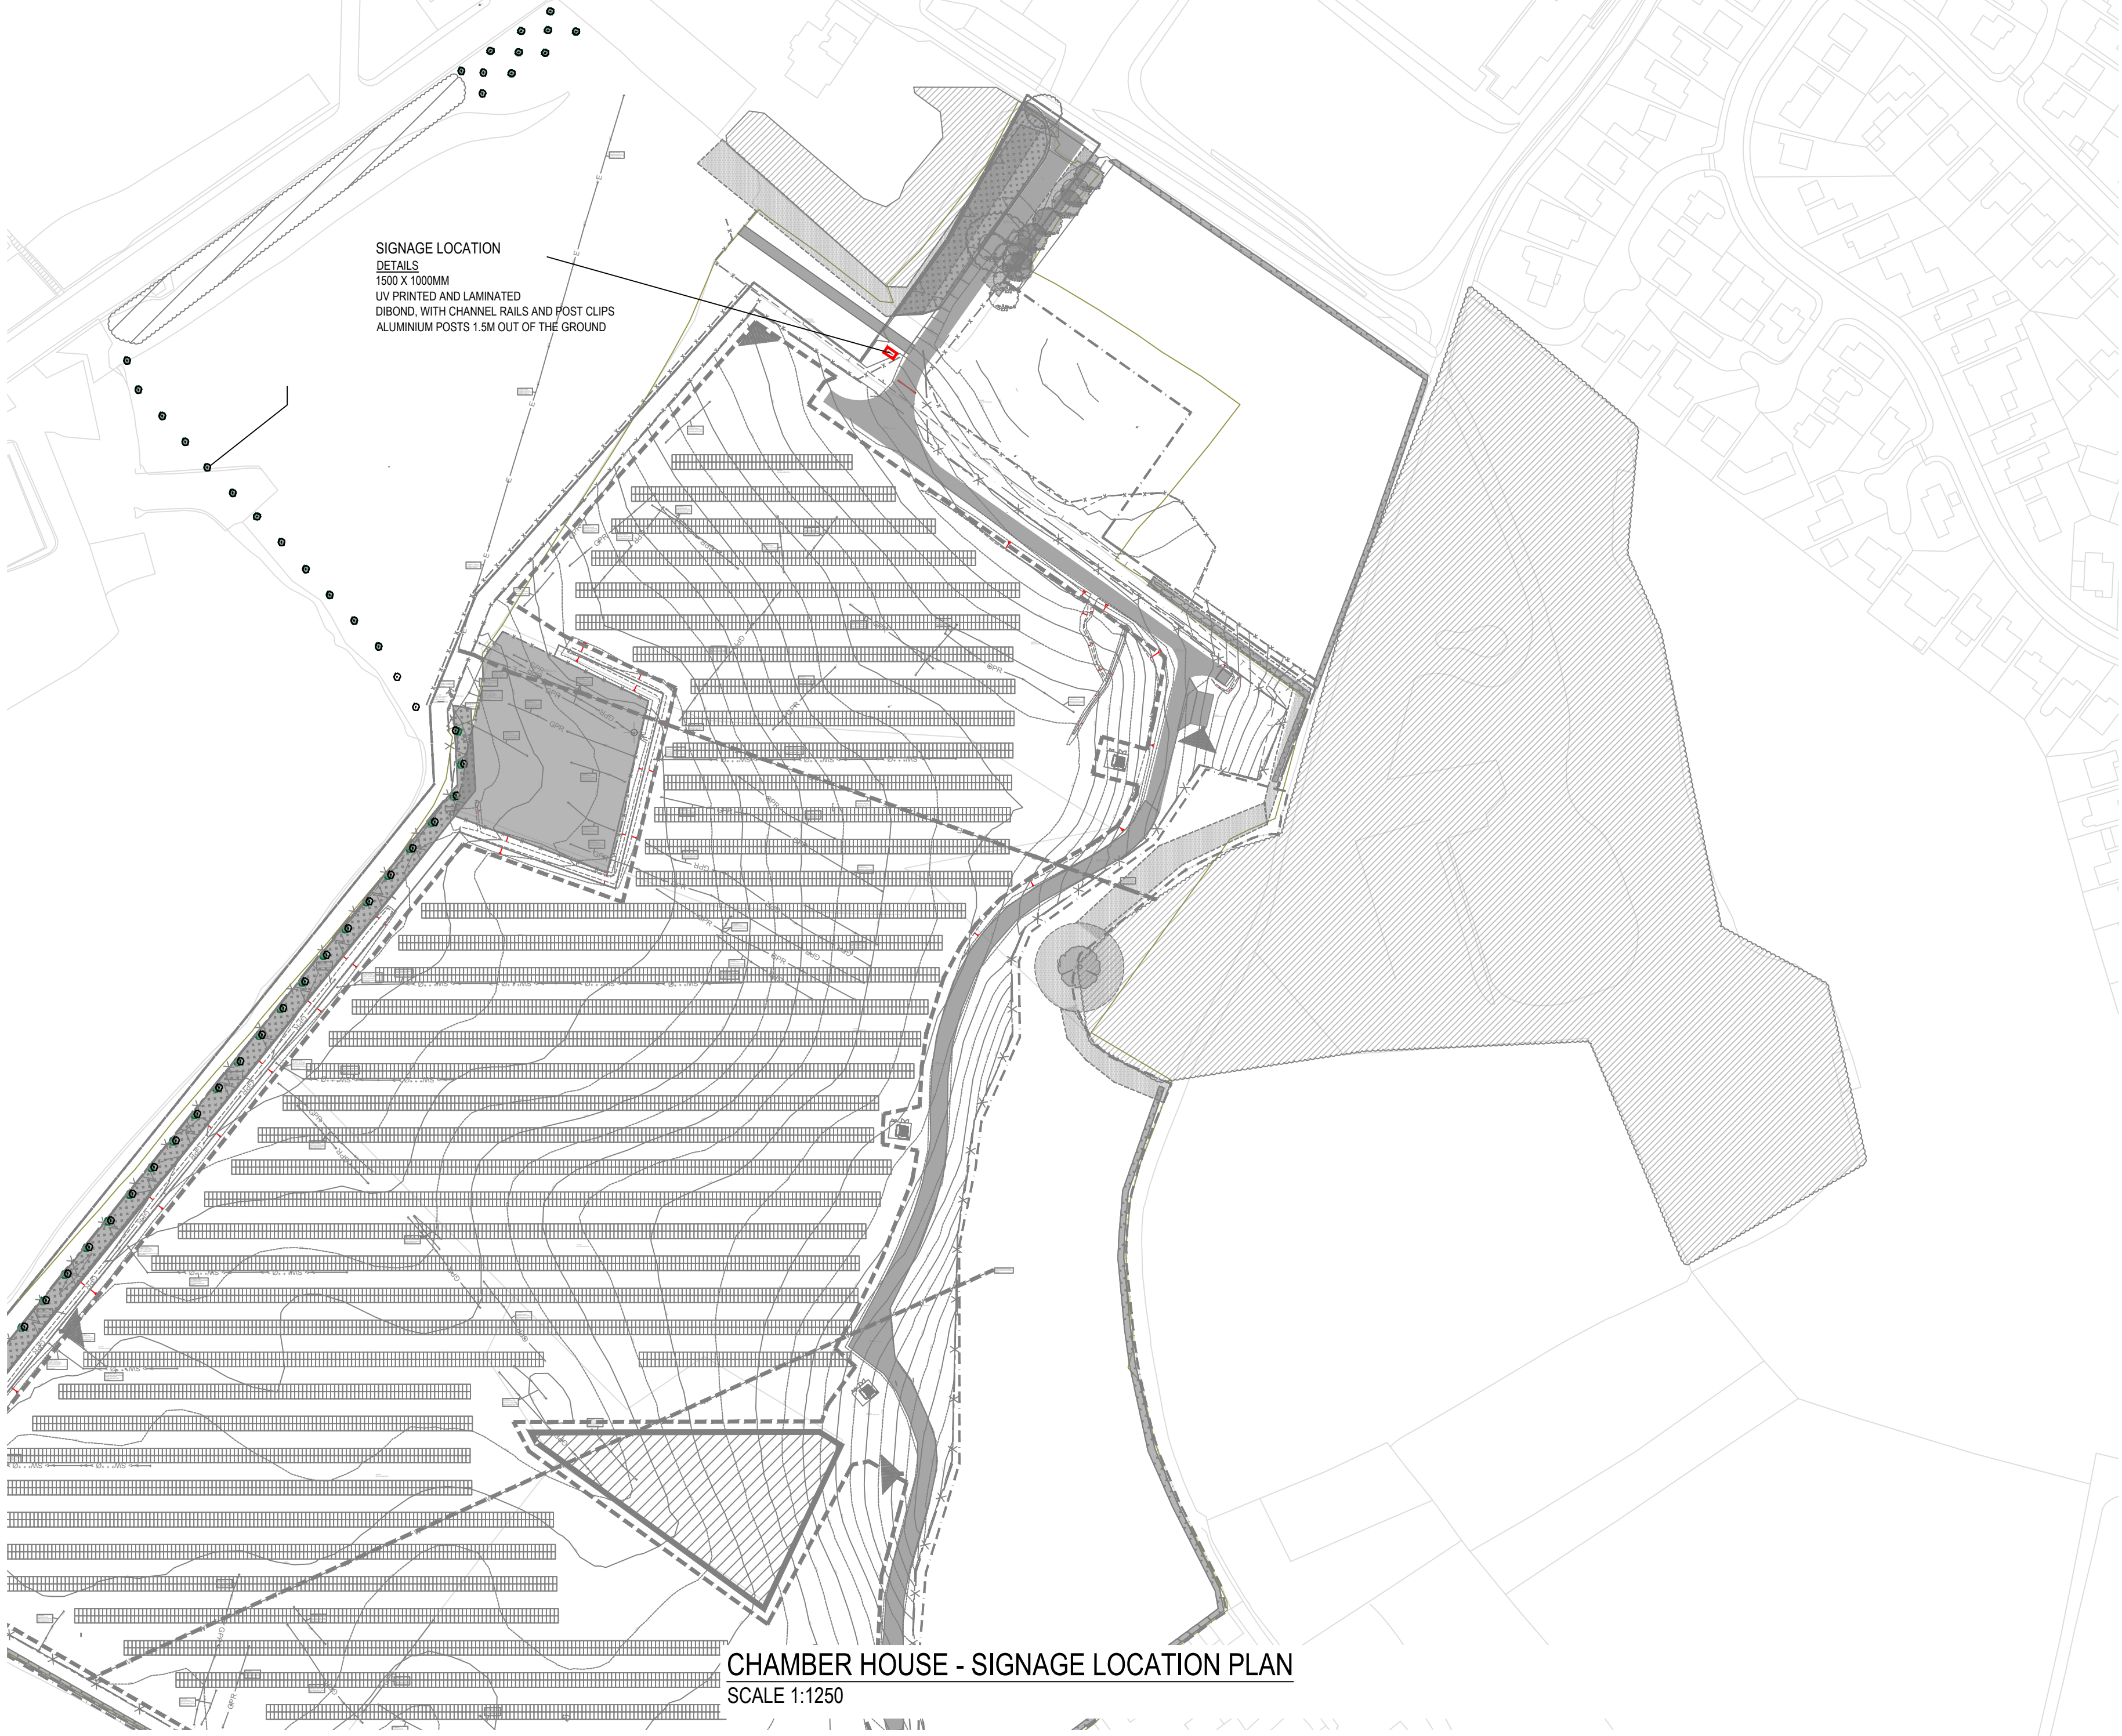

GENERAL NOTES:
ALL BUILDERS WORK IS TO BE CONSTRUCTED IN ACCORDANCE WITH THE CURRENT AND RELEVANT BUILDING REGULATIONS AND BRITISH STANDARDS. MANUFACTURERS INSTALLATION/ GUIDANCE NOTES ARE TO BE READ IN CONJUNCTION TO TASK BEING CARRIED OUT.

ALL DIMENSIONS ON DRAWING ARE IN MILLIMETERS UNLESS OTHERWISE STATED. ALL LEVELS ON DRAWING ARE IN METERS UNLESS OTHERWISE STATED.

THE CONTRACTOR SHALL BE RESPONSIBLE FOR THE ACCURACY OF ALL DIMENSIONS AND FOR THE CORRECT SETTING OUT OF WORK CARRIED OUT ON SITE.

THIS DRAWING IS TO BE READ IN CONJUNCTION WITH ALL RELEVANT ARCHITECTURAL, STRUCTURAL AND MECHANICAL DRAWINGS/ SPECIFICATIONS ISSUED.

ALL MATERIALS AND WORKMANSHIP SHALL BE IN ACCORDANCE WITH THE RELEVANT SPECIFICATIONS AND BRITISH STANDARDS

THE CONTRACTOR SHALL ENSURE THE STABILITY OF THE BUILDING AND ANY ADJOINING STRUCTURES IS MAINTAINED AT ALL STAGES OF CONSTRUCTION. THE CONTRACTOR SHALL DESIGN, INSTALL AND MAINTAIN ANY NECESSARY TEMPORARY WORKS.

CONTRACTOR TO PROVIDE METHOD STATEMENTS AND RISK ASSESSMENTS TO THE ENGINEER AND PLANNING SUPERVISOR A MINIMUM OF 14 DAYS BEFORE THE WORKS COMMENCE

THIS DRAWING IS TO BE READ IN CONJUNCTION WITH:

60618346-SHT-20-MAN-R-011 - SITE LAYOUT PLAN

GREEN LIGHT ENVIRONMENTAL
11562-01 PLANTING/LANDSCAPE SCHEME REV1
ARBORICULTURAL REPORT
LANDSCAPE AND VISUAL IMPACT ASSESSMENT
HABITAT ENHANCEMENT AND BIO-DIVERSITY MANAGEMENT PLAN

WATERCO
13182-FRA-01 FLOOD RISK ASSESSMENT

WYVERN HERITAGE
ARCHAEOLOGICAL ASSESSMENT
HERITAGE STATEMENT

VITAL ENERGI
50716-VE-SW-XX-DR-A-XX02 ROAD PLAN & CONSTRUCTION SECTIONS
50716-VE-SW-XX-DR-A-XX03 LANDSCAPING & ECOLOGY PLAN
50716-VE-SW-XX-DR-A-XX04 SITE TMP & LOGISTICS PLAN

CHAMBER HOUSE

SOLAR FARM

Unlocking Clean Energy in Greater Manchester

The innovative project aims to contribute 10 Megawatts (MW) of renewable energy generation capacity to the region's portfolio in the summer of 2025.

Part of the project is the provision of a 5.5 MW ground-mounted solar farm located at Chamber House, Heywood, Oldham.

As designed to reduce carbon emissions and contribute to local authority renewable energy supply.

European Union

European Regional Development Fund

NORTHERN POWERHOUSE


1988 Government

This project is part funded by the European Regional Development Fund

IN PARTNER SHIP WITH

EXAMPLE SIGN

ISSUED FOR INFORMATION

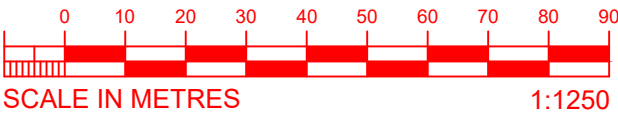

VITAL ENERGI

P2	17.01.23	ISSUED FOR INFORMATION	WE	RJR	BM:
P1	19.12.23	ISSUED FOR INFORMATION	WE	RJR	BM:
REV	DATE	DESCRIPTION	DRW	CKD	APP

VITAL ENERGI, Century House, Roman Road, Blackburn, Lancashire, United Kingdom, BB1 2LD. Tel: +44 (0)1254 296 000 Fax: +44 (0)1254 296 040

Project: CHAMBER HOUSE - ROCHDALE				
Title: SIGNAGE LOCATION PLAN 1:1250				
DATE	17.01.2024	SCALE	1:1250	SHEET
ISSUED FOR INFORMATION			Status: S2	Stage: 4
50716-VE-SW-XX-DR-A-XX14			Drg-No: 4	Rev: P2