


File name: C:\Users\jmo24\OneDrive\WSP\0855\South Heywood - Work in Progress\03 Drawings\Plot 3\SOHW-WSP-SHP3-SPUR-DR-D-0106.dwg, printed on 09 March 2023 18:22:05, by: Smashedkappa, Dashedkappa

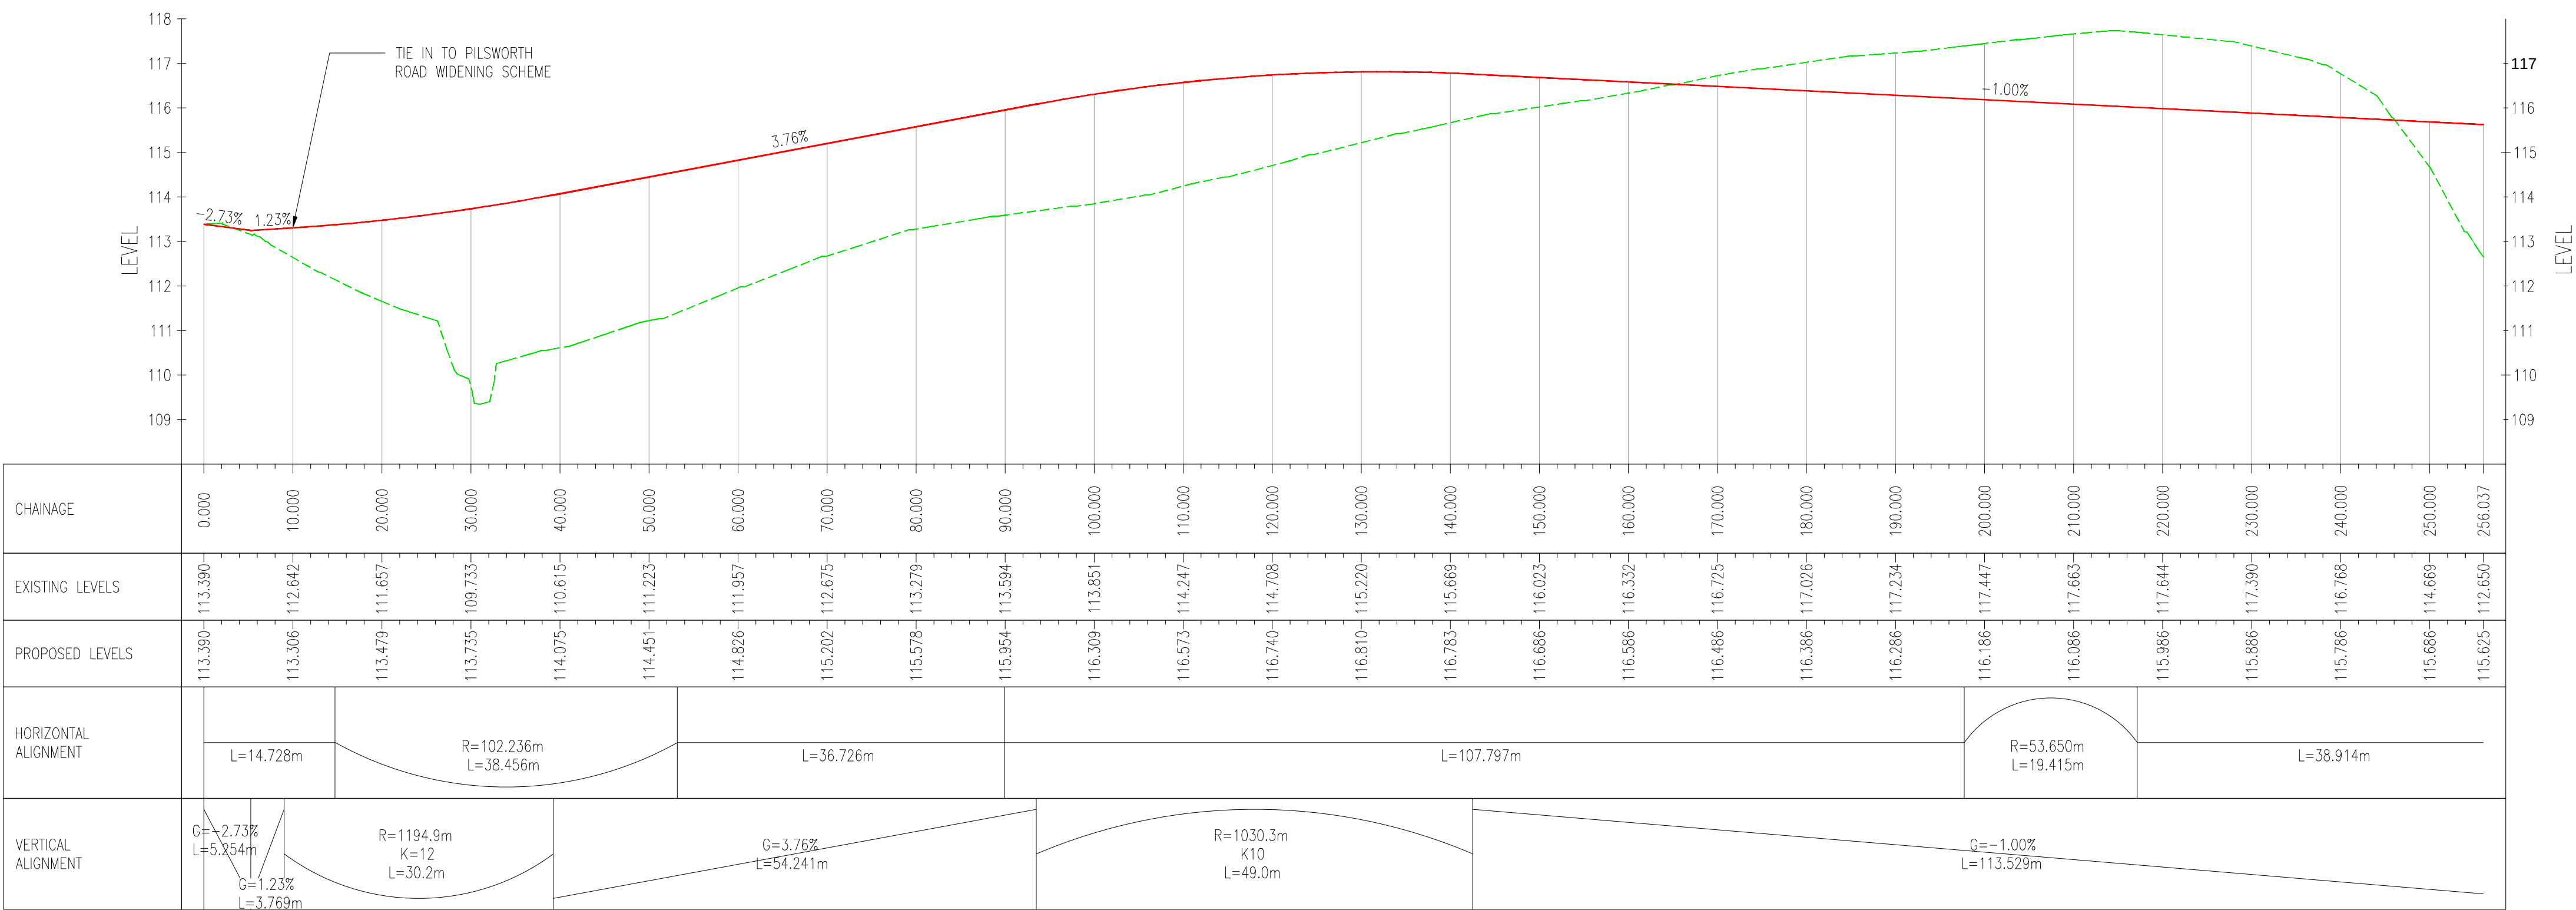

SPUR ROAD – LONGSECTION
SCALE: H 1:500,V 1:100
DATUM: 108.00

DO NOT SCALE

NOTES

1. ALL DIMENSIONS ARE IN METRES UNLESS OTHERWISE STATED.
2. FOR CROSS SECTION LOCATIONS REFER TO DRAWING SOHW-WSP-SHP3-SPUR-DR-D-0106

KEY

- EXISTING SURFACE
- PROPOSED SURFACE

UNTIL TECHNICAL APPROVAL HAS BEEN OBTAINED FROM THE RELEVANT LOCAL AUTHORITIES OR STATUTORY BODIES, IT SHOULD BE UNDERSTOOD THAT ALL DRAWINGS ARE ISSUED AS PRELIMINARY AND NOT FOR CONSTRUCTION. SHOULD THE CONTRACTOR AND / OR EMPLOYER COMMENCE WORK PRIOR TO APPROVAL BEING GIVEN, IT IS ENTIRELY AT THEIR OWN RISK

P01	10-03-2023	DS	FIRST ISSUE	DW	DW
REV	DATE	BY	DESCRIPTION	CHK	APP

DRAWING STATUS: S3 - FOR REVIEW



8 First Street, Manchester, M15 4GU, UK
T+ 44 (0) 161 200 5000
wsp.com

CLIENT: RUSSELLS SOUTH HEYWOOD COMMERICAL LTD

ARCHITECT: AEW ARCHITECTS

SITE/PROJECT: SOUTH HEYWOOD PLOT 3

TITLE: SPUR ROAD LONGSECTION

SCALE @ A1:	CHECKED:	APPROVED:
AS SHOWN	DW	DW
PROJECT NO:	DESIGNED:	DRAWN:
70104016	DS	DS
		DATE:
		MARCH 2023

DRAWING NO:	REV:
SOHW-WSP-SHP3-SPUR-DR-D-0105	P01

© WSP UK Ltd