


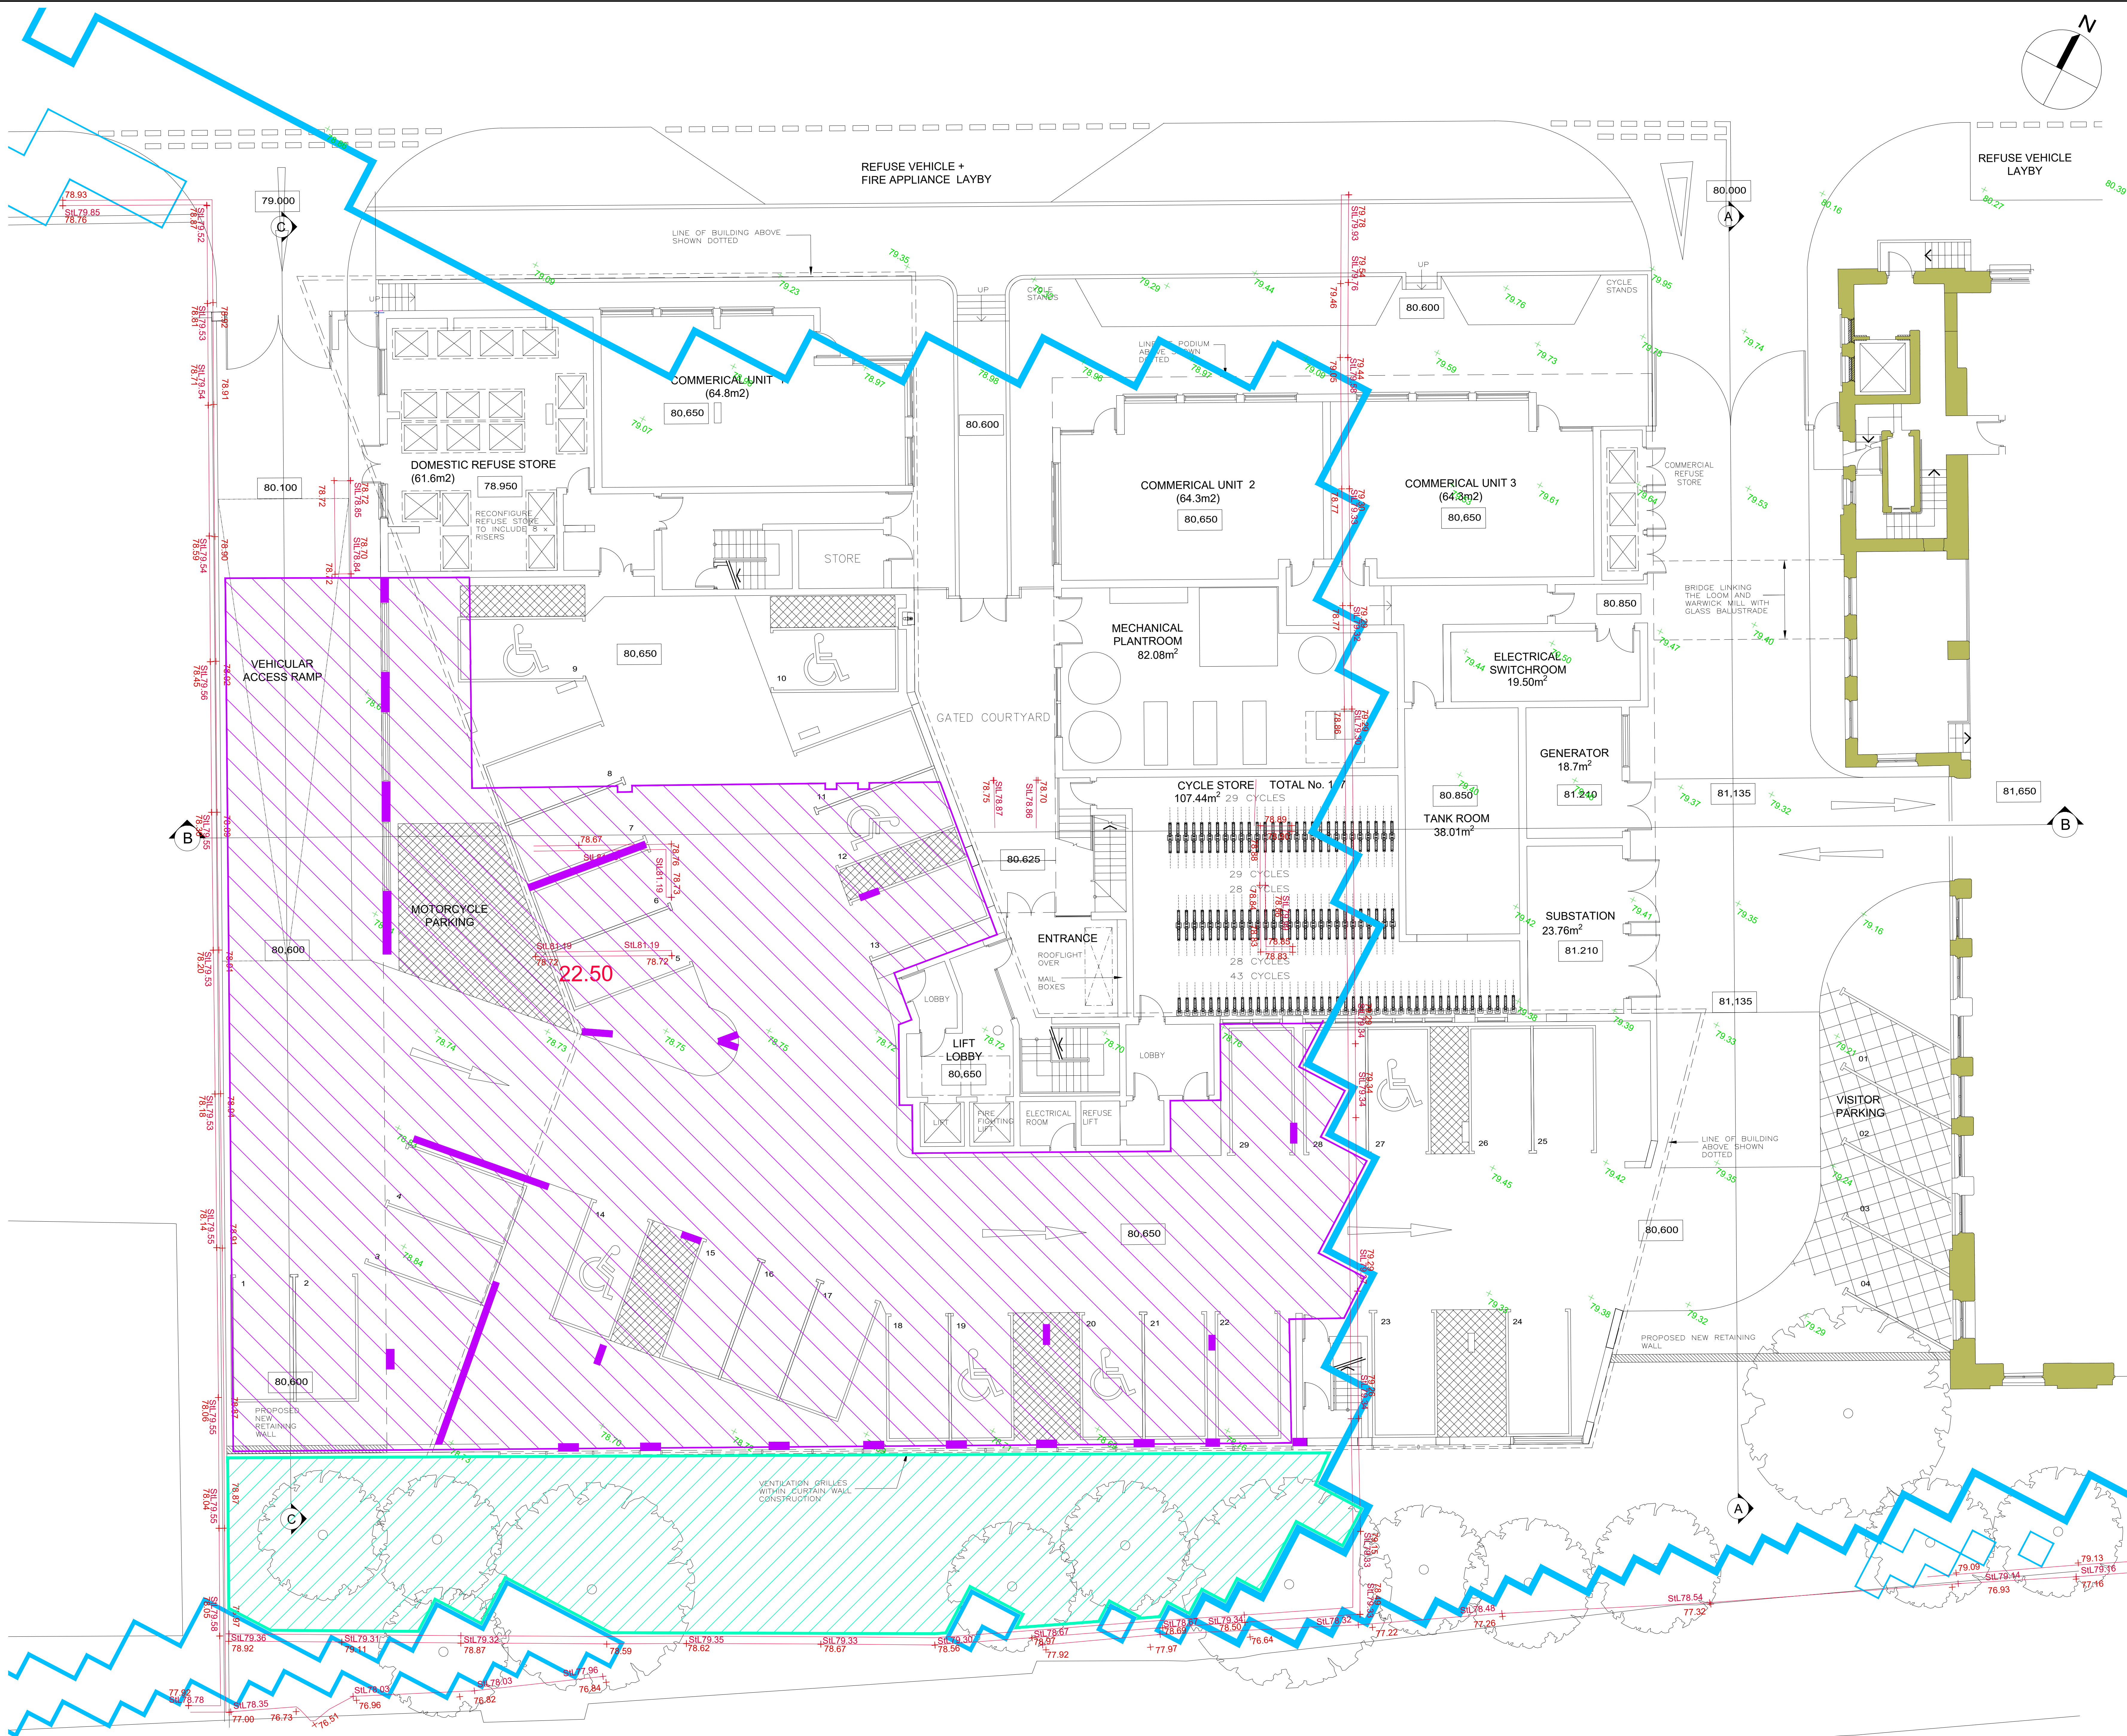

- Notes :
- Dimensions are to be checked on site before fabrication and construction
 - Any discrepancies are to be immediately notified to the architects
 - Structural measurements are to be taken from the structural engineers drawings
 - Do not scale
 - Copyright reserved by GMA

LEGEND

- FLOOD RISK ZONE
- AREA OF RETAINED EXISTING GROUND LEVELS
- AREA OF RETAINED EXISTING RIVER BANK

REV	DESCRIPTION	DATE
DRAWING ISSUE STATUS		
PLANNING		

GMA ARCHITECTURE

Architects and Designers

UK House 82 Heath Road Twickenham TW1 4BA
Telephone 020 8891 5959 Fax 020 8607 9933
Email enquiries@gmaarchitecture.co.uk

Client
KAM LEI FONG LTD

Project
Warwick Mill
Middleton
Manchester

Drawing
Residential Development
FLOOD RISK PLAN
RETAINED EXISTING GROUND LEVELS

Scale	Date	Drawn	IL
1:250@A3	July 24	MD	IL
Type	Client	TL-FR-102	
01	277-02		