



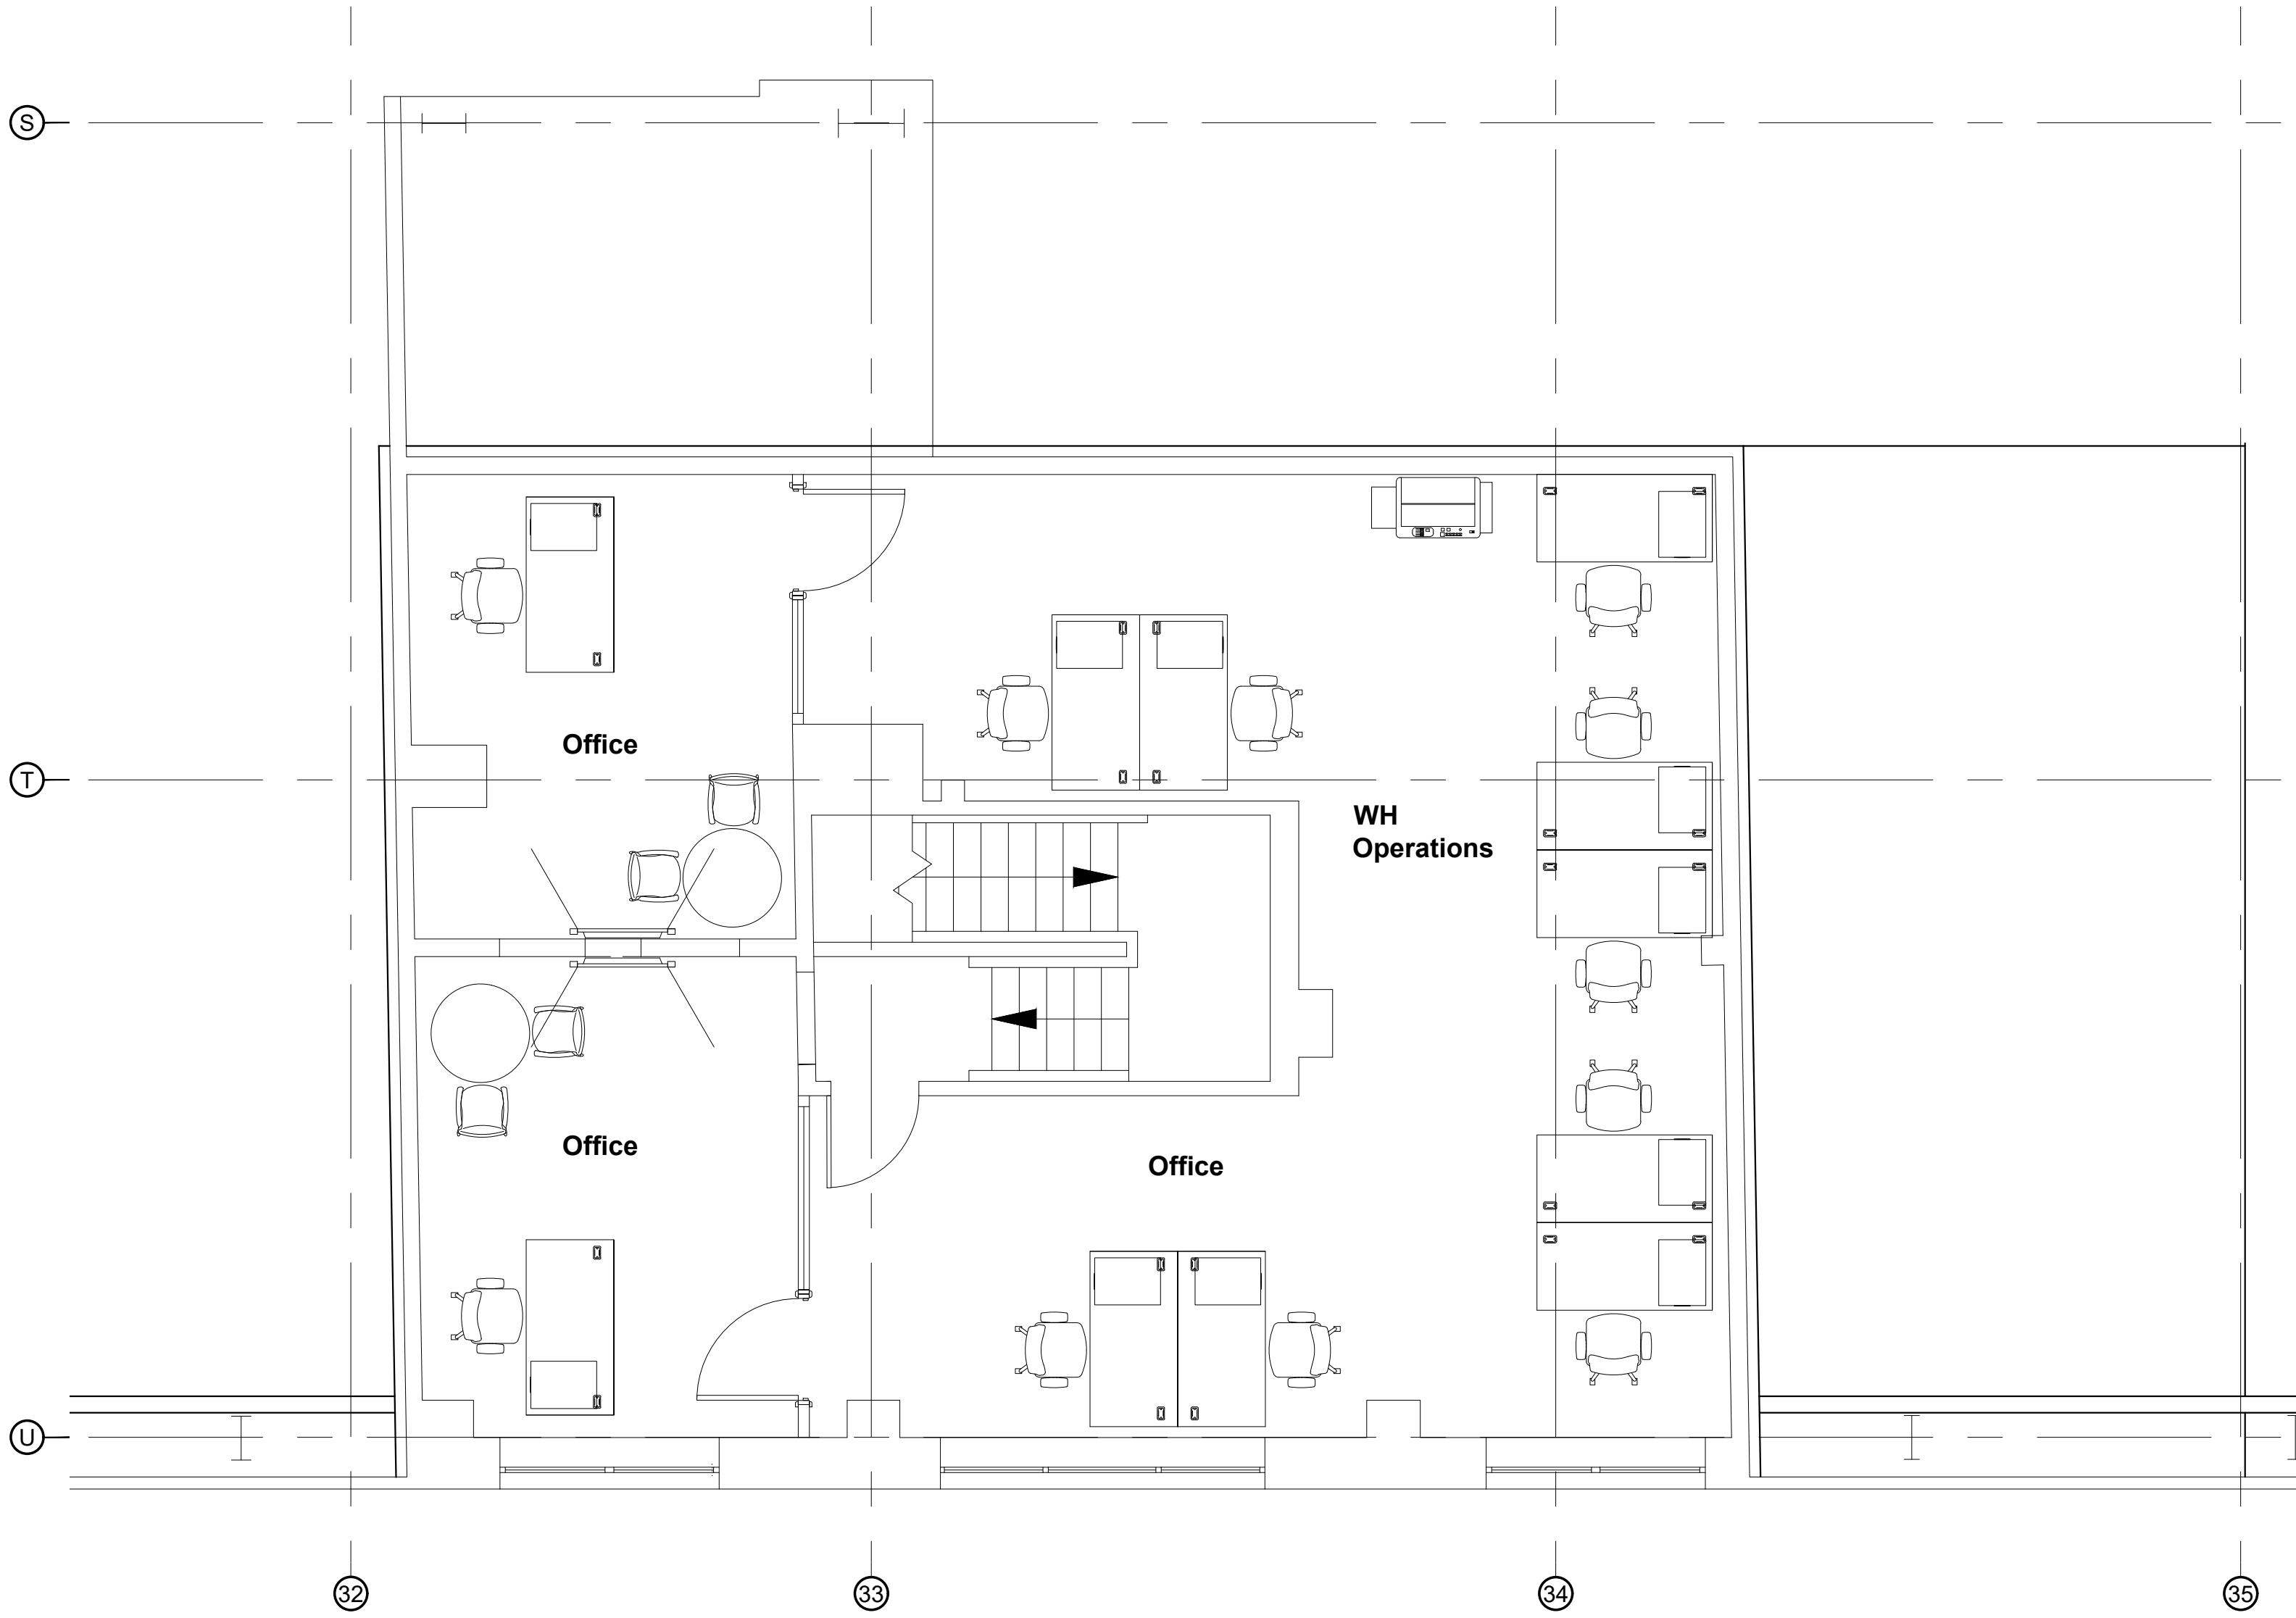

Proposed Pod Office - First Floor Scale 1:50

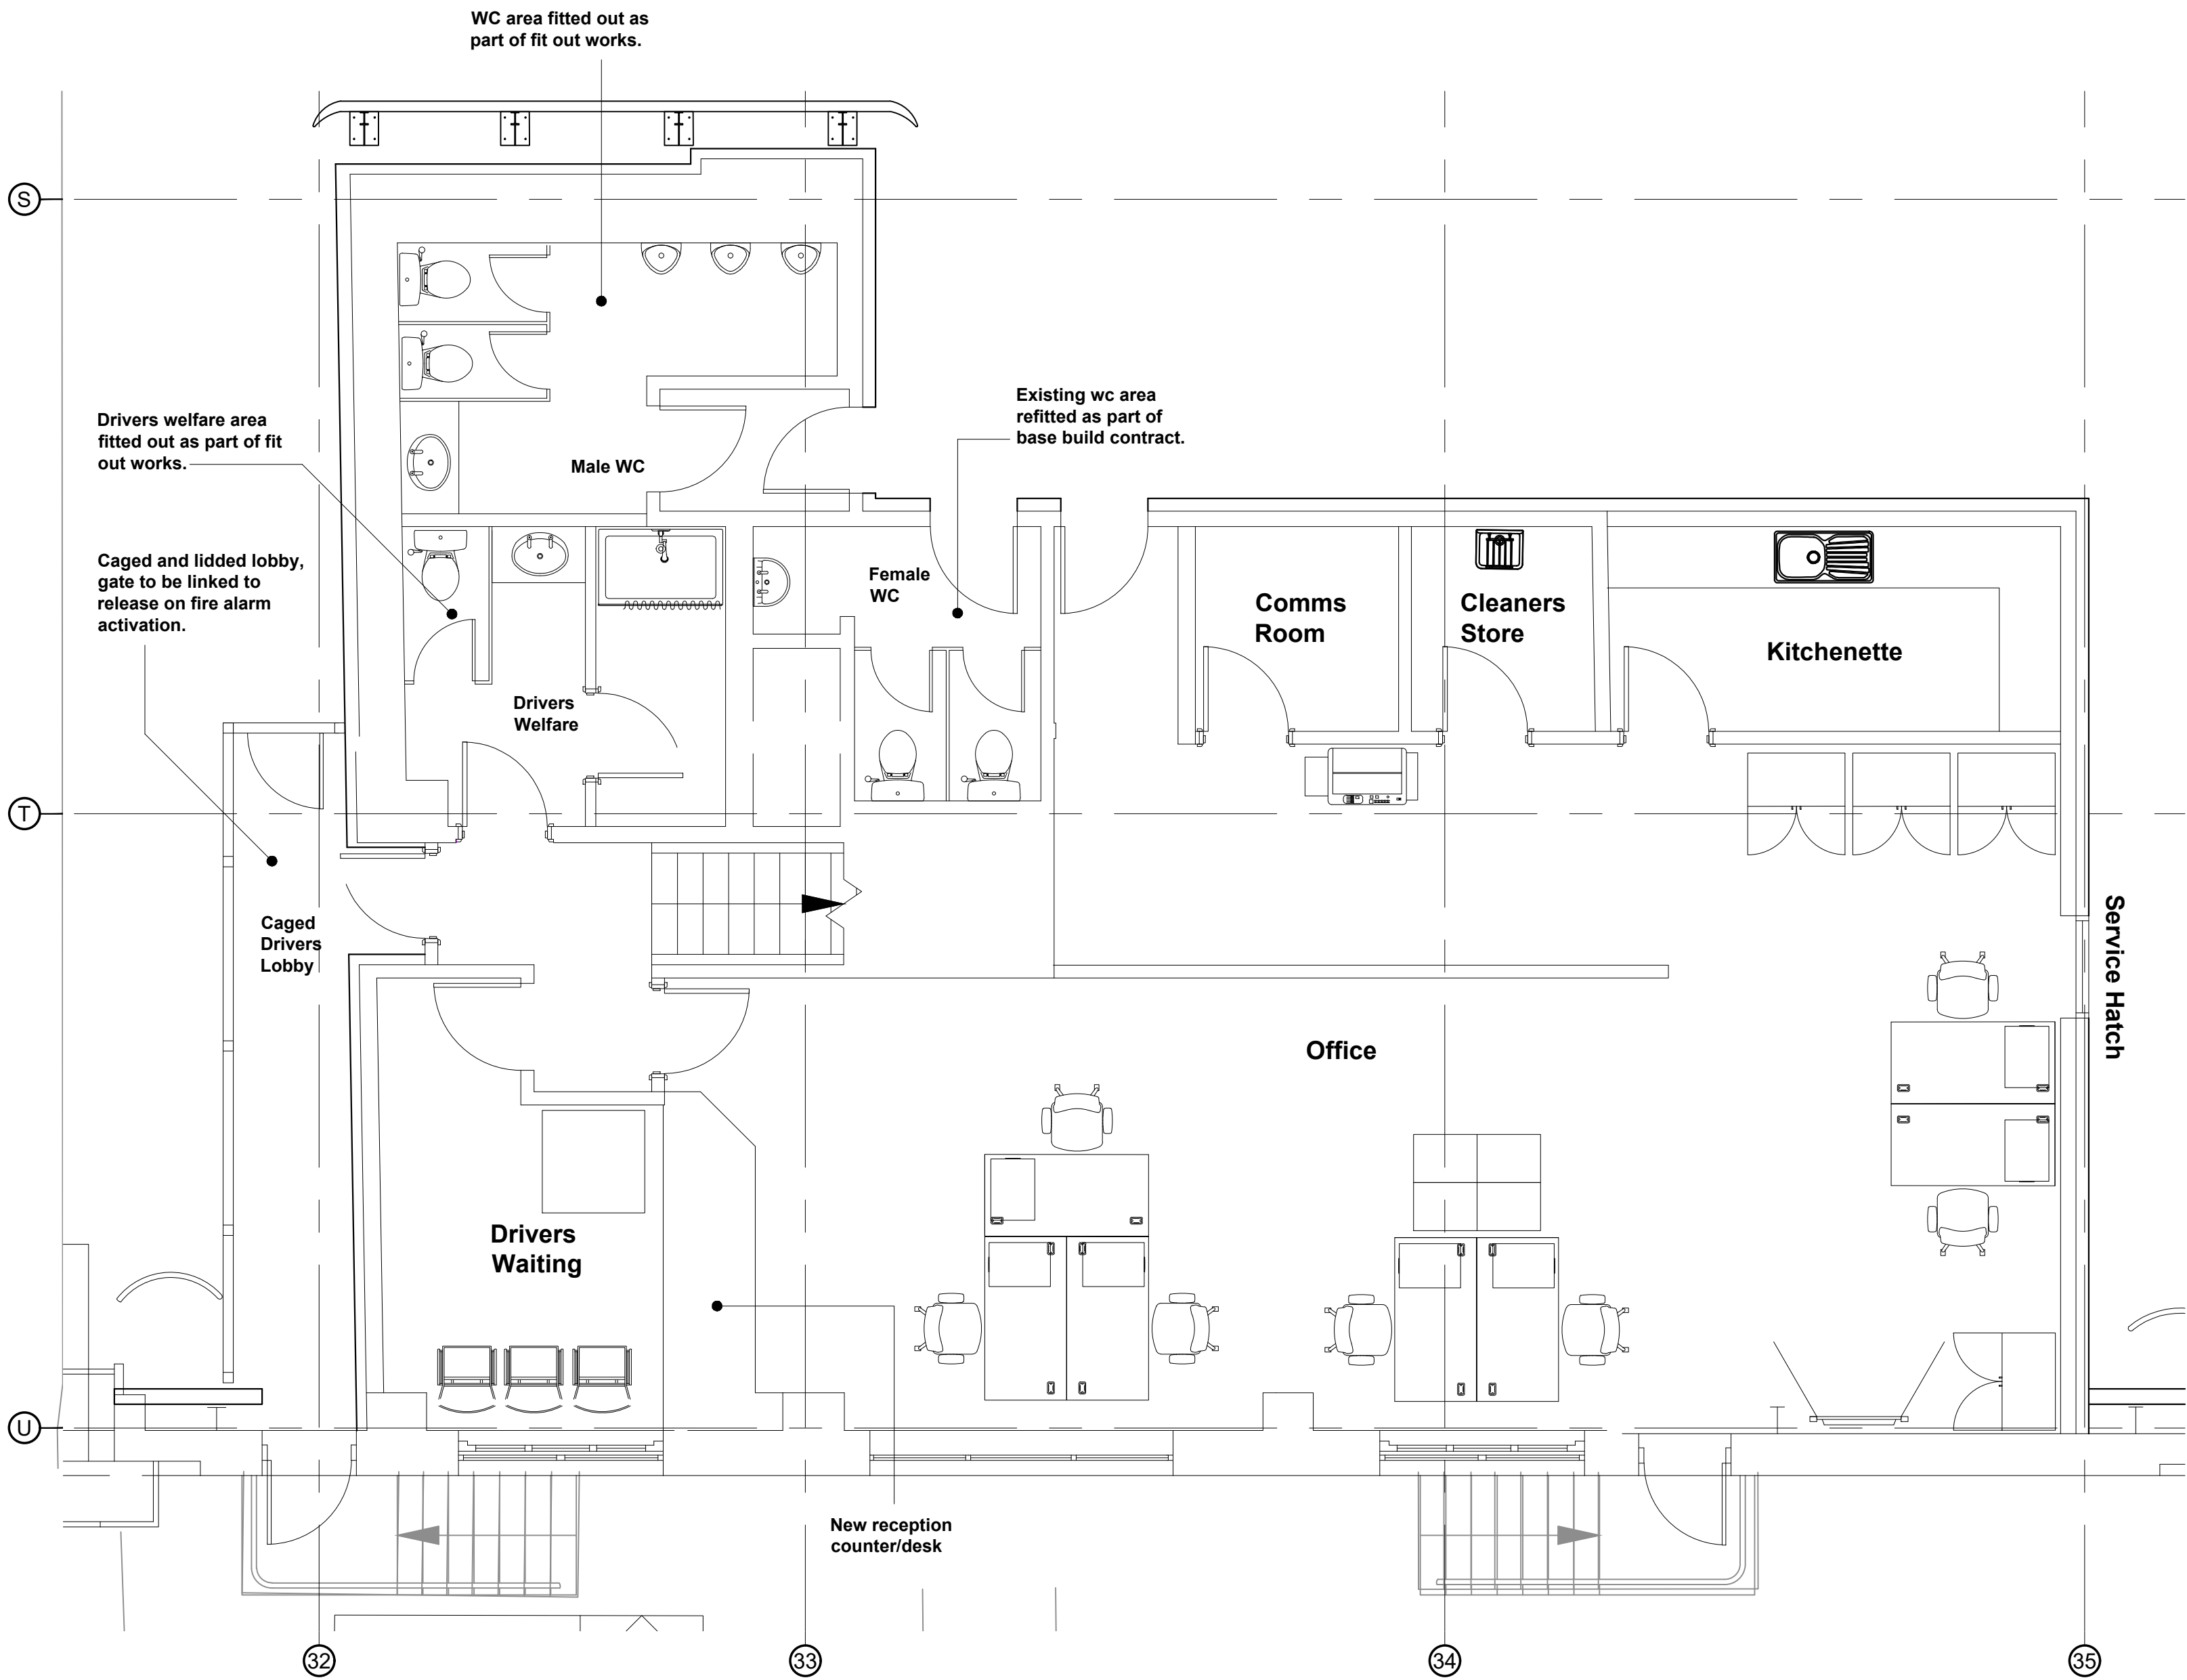

Proposed Pod Office - Ground Floor Scale 1:50

1m SCALE 1:50

PLANNING

THIS DRAWING IS TO BE USED FOR THE STATED PURPOSE ONLY AND SHOULD NOT BE USED FOR ANY OTHER

rev	amendments	by	ckd	date
GXO - Middleton				
Proposed Pod Office - GA				
LOD 2		LOI 2		
				
RIBA PoW Stage:		3 - Spatial Coordination		
Document Suitability:		S1		
Drawn / Checked:		AW / LF		
Date:		29/07/2024		
Scale:		1:50 A1		
UMC Project Number:		24099		
Document Reference:		Drawing no:		Revision:
24099 - UMC - 0100 - 00 - DR - A		1060		C01