


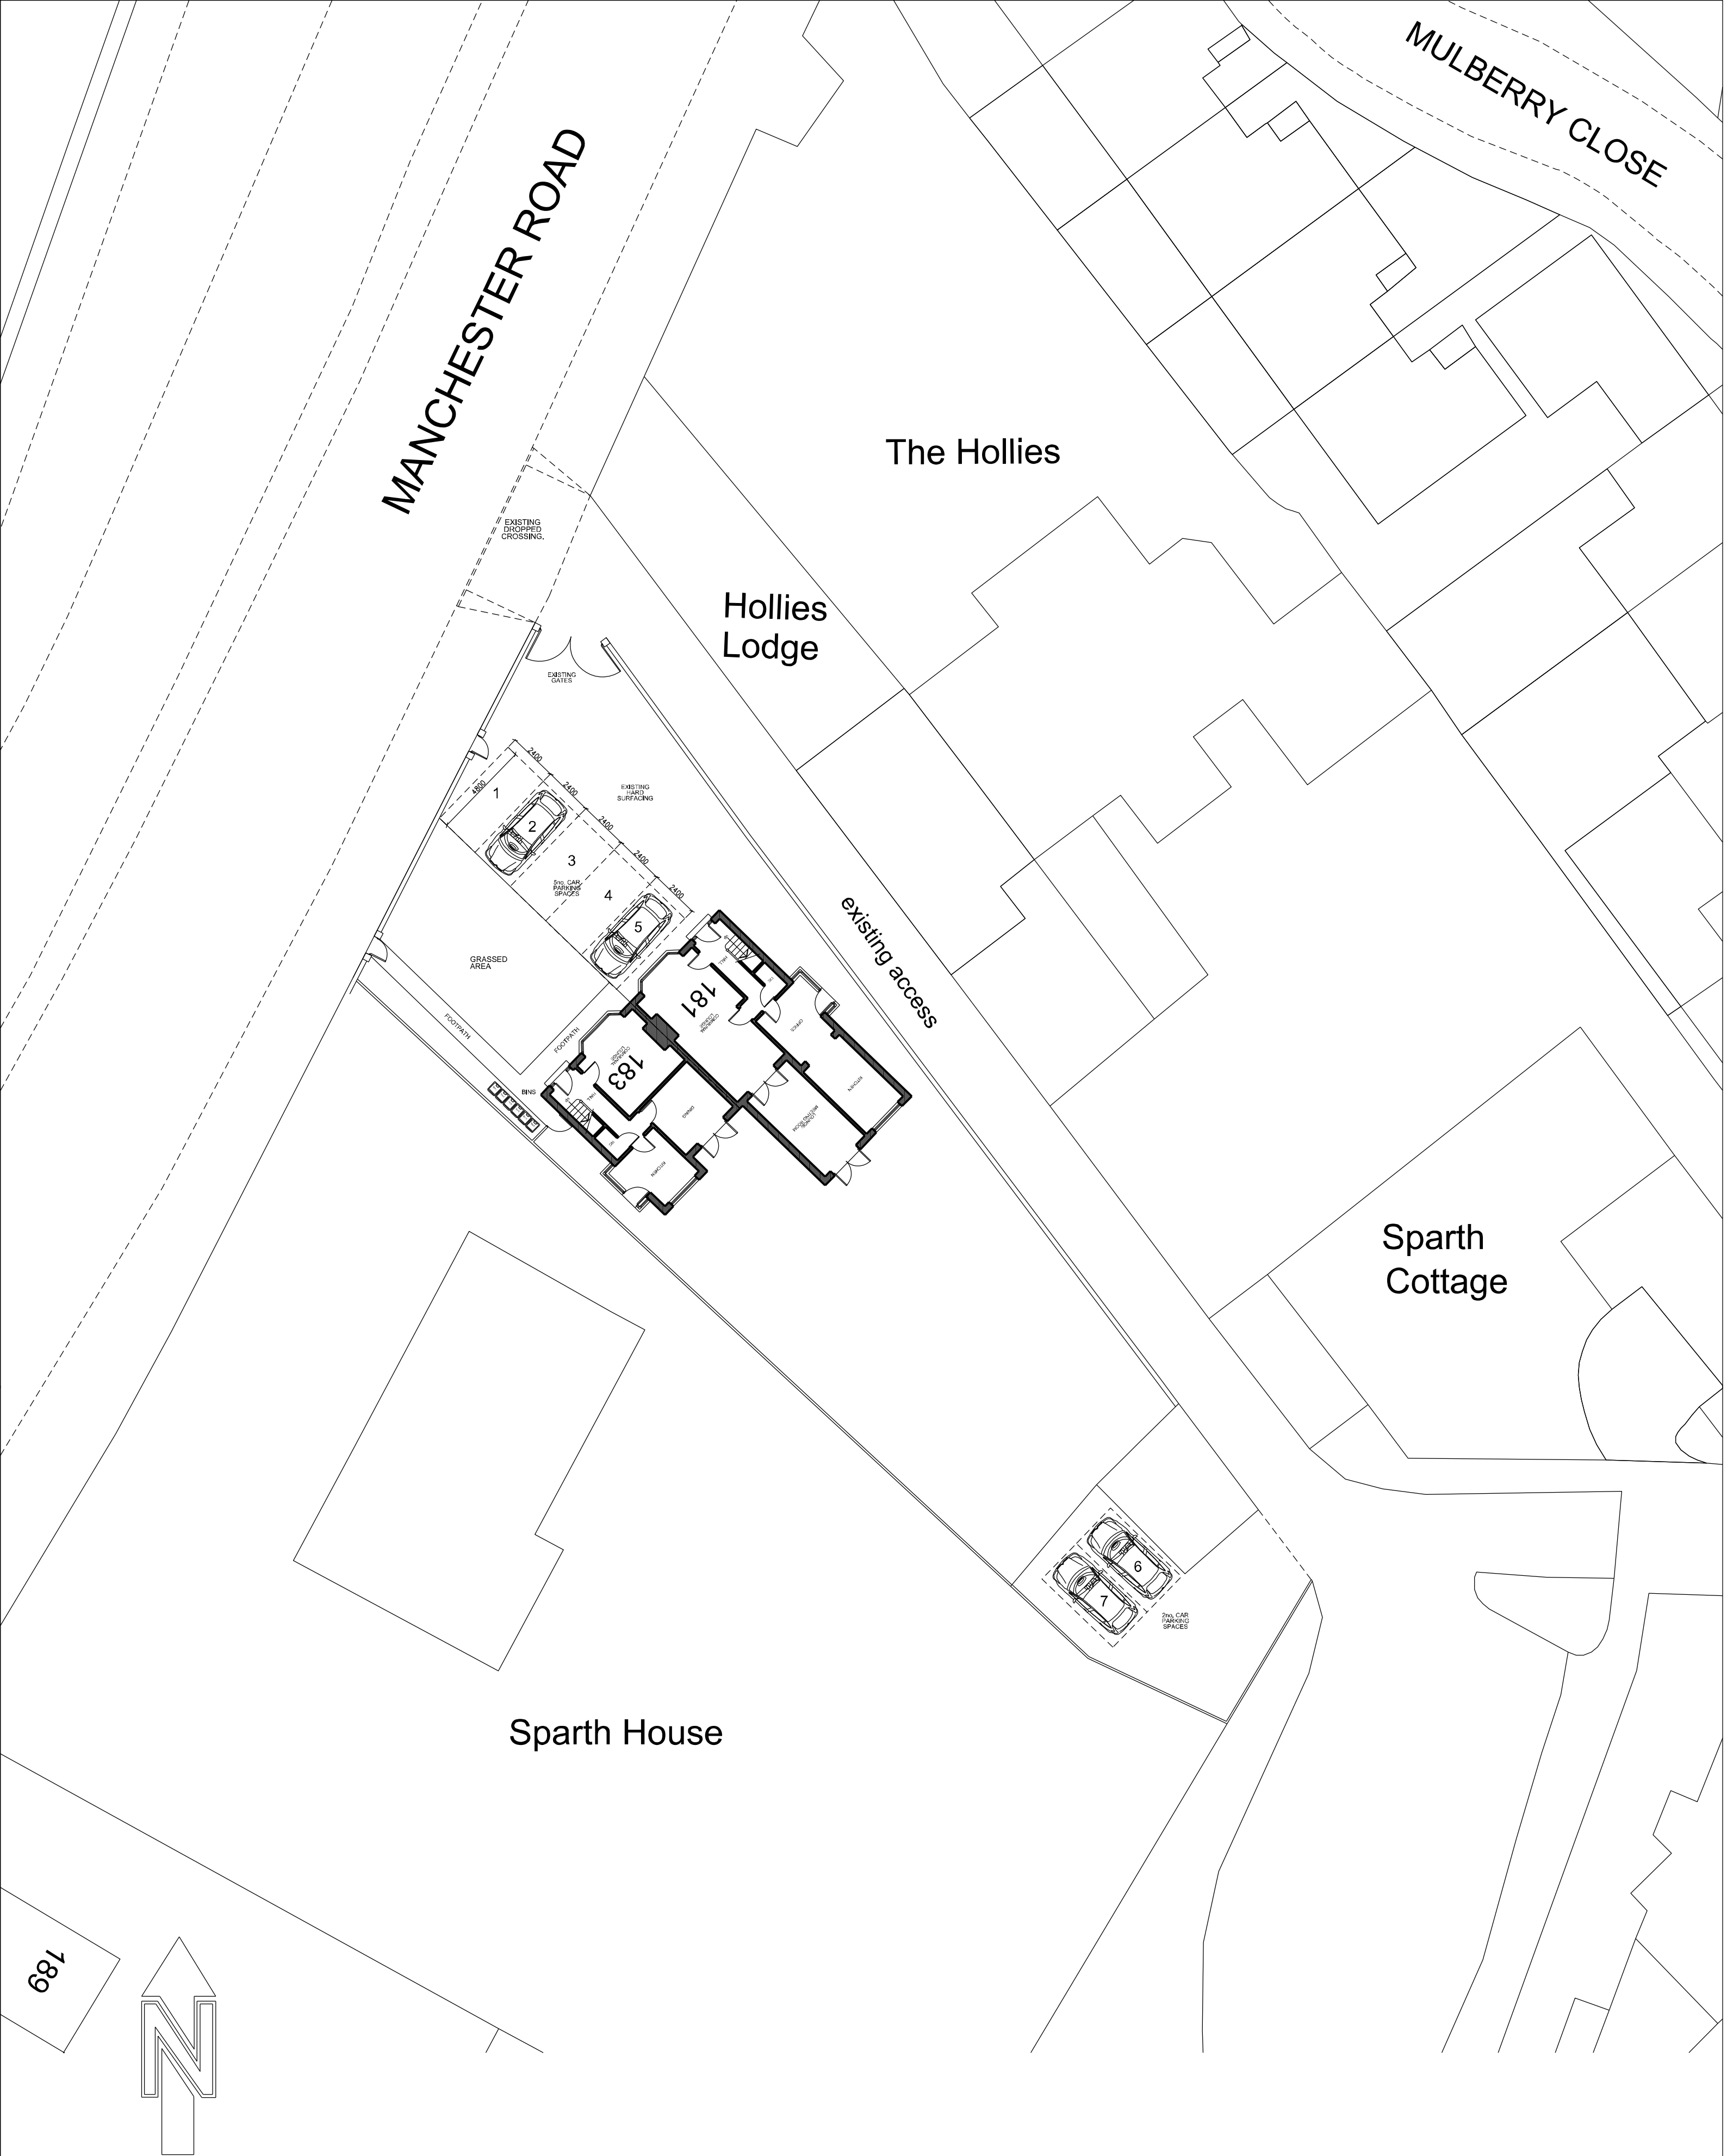

ReQuestAPlan
Map number: TQRQM24031141952122

Title: 181-183 Manchester Road Rochdale OL11 3QY
Map Produced for: Block Plan
© Crown copyright and database rights 2024 OS 100042766
Project ID:
Date of Purchase: 31-01-2024
1 Years subscription from 31-01-2024 for 1 workstation.

PLAN No. 181MR-DRA-03 Rev D

0 1 2 3 4 5 6 7 8 9 10
metres

SCALE 1:200 @ A2

PROPOSED BLOCK PLAN

181 & 183 Manchester Road Rochdale OL11 3QY